

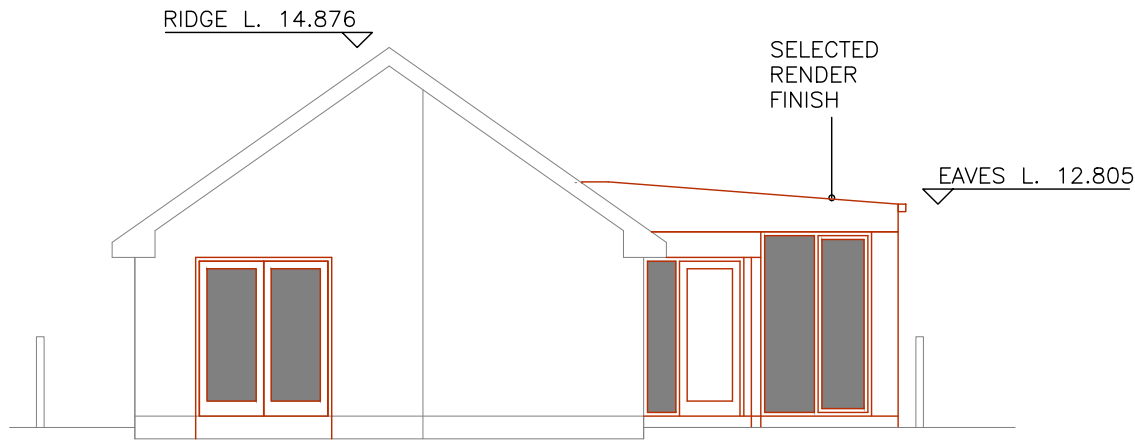



PROPOSED
EXISTING
DEMOLITION

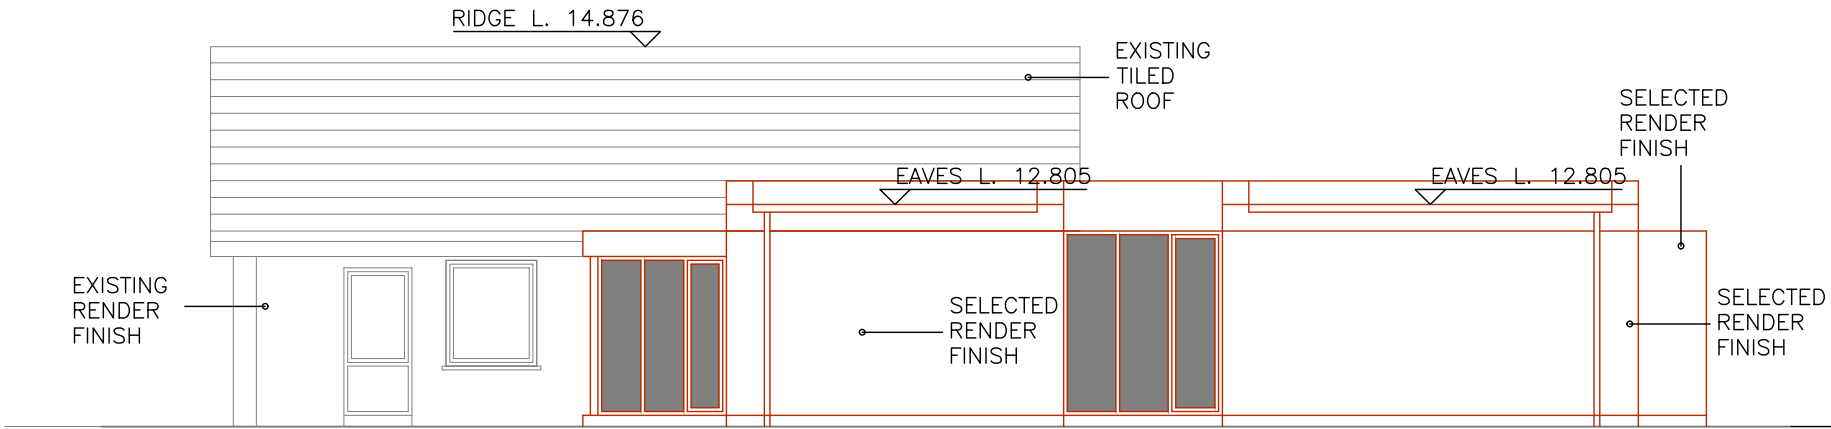



ELEVATION 1 - FRONT
PROPOSED - SCALE: 1:100@A3

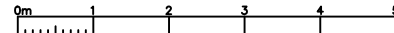


ELEVATION 3 - SIDE
EXISTING - SCALE: 1:100@A3

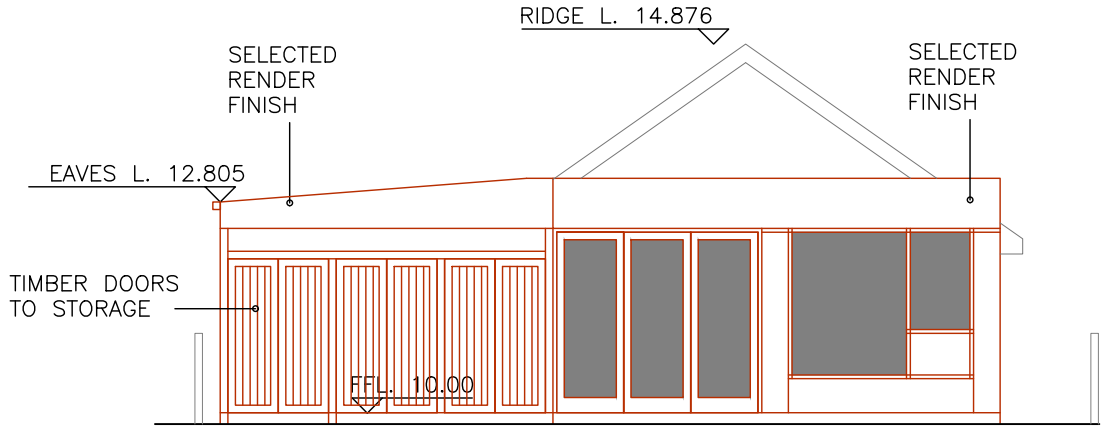

ELEVATION 2 - REAR
PROPOSED - SCALE: 1:100@A3

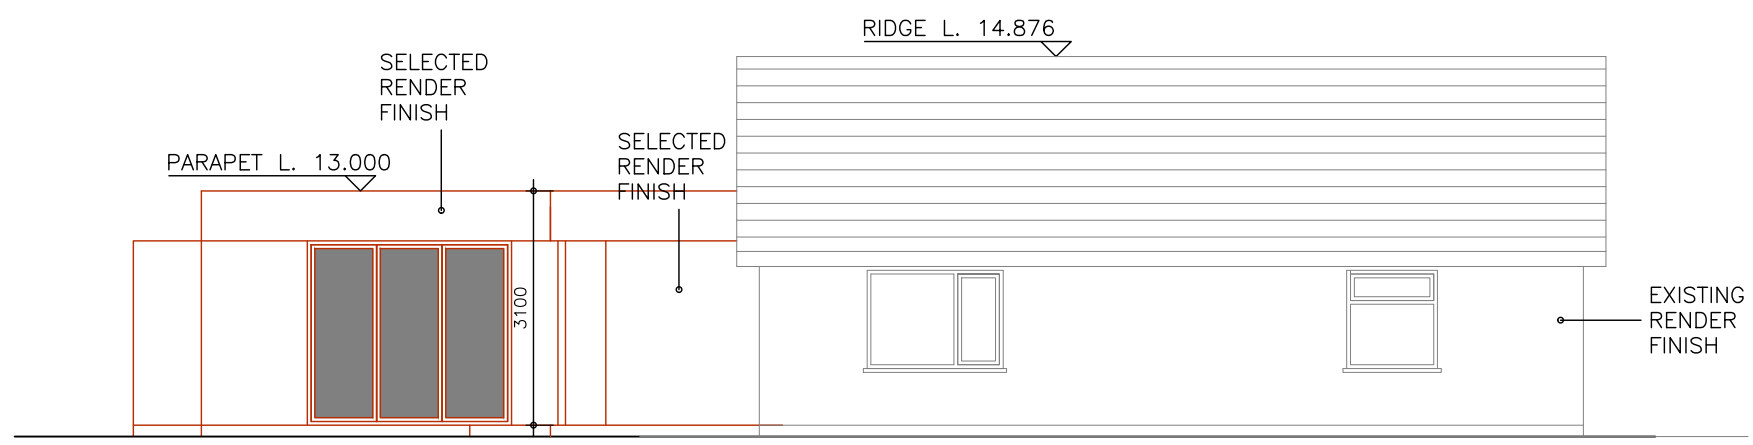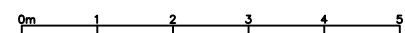

ELEVATION 4 - SIDE
PROPOSED - SCALE: 1:100@A3

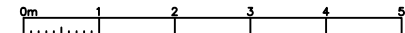

GENERAL NOTES:
ALL DRAWINGS AND DESIGNS REMAIN THE PROPERTY OF THE ARCHITECTS AND MAY NEITHER BE REPRODUCED, EXECUTED, OR COPIED WITHOUT WRITTEN CONSENT.
DO NOT SCALE DRAWINGS, USE FIGURED DIMENSIONS ONLY. THIS DRAWING IS TO BE READ IN CONJUNCTION WITH ALL RELEVANT SPECIFICATION AND DRAWINGS.
ALL DIMENSIONS TO BE CHECKED ON SITE.

REF	REVISIONS	DATE
Rev1	Parapet removed to NW boundary.	10.03.26

TITLE	Extension to the existing dwelling at 2 Hillview Close, Amesbury.				
CLIENT:	Mr. Andy Price				
DRAWING TITLE	ELEVATIONS				
DRAWN	CHECKED	SCALE	DATE	STATUS	DRG. NO.
JK	MOC	1:100@A3	July '25	PLANNING	25.14-40SP Rev1

praxis architecture

Tel: 0203 008 4544 Mob: 0743 222 3668 Email: info@praxisarc.com

WARNFORD COURT, 29 THROGMORTON ST., LONDON, EC2N 2AT