
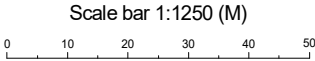


SITE LOCATION PLAN

SCALE 1:1250 ON A4

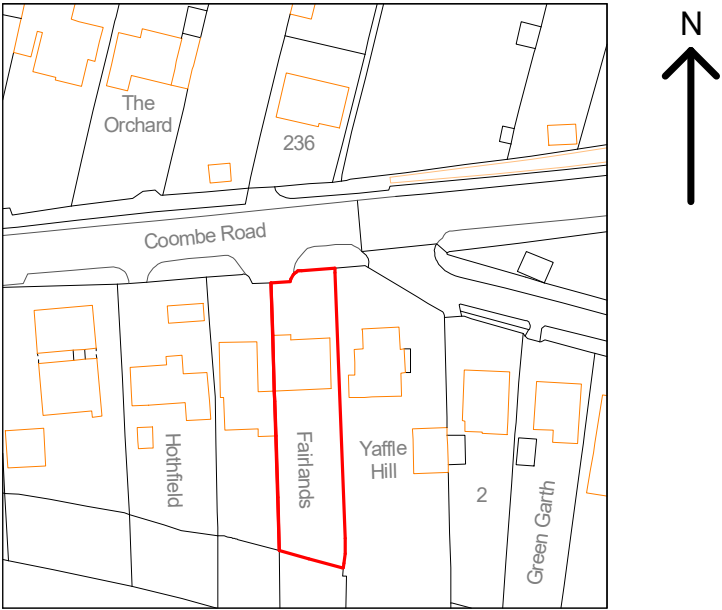

Project: Loft conversion with rooflights & side facing flat roof dormer.

Address: Fairlands, Coombe Road, Salisbury. SP2 8BT.

Drawing title: LL229 Planning Sheet 3 Location Plan

Client: Mr & Mrs Coates

Drawn by: -

Date: March '26

Drg. No:

Scale: 1:1250 @ A4

229. 02. 03



LOFT CONVERSION SPECIALISTS