



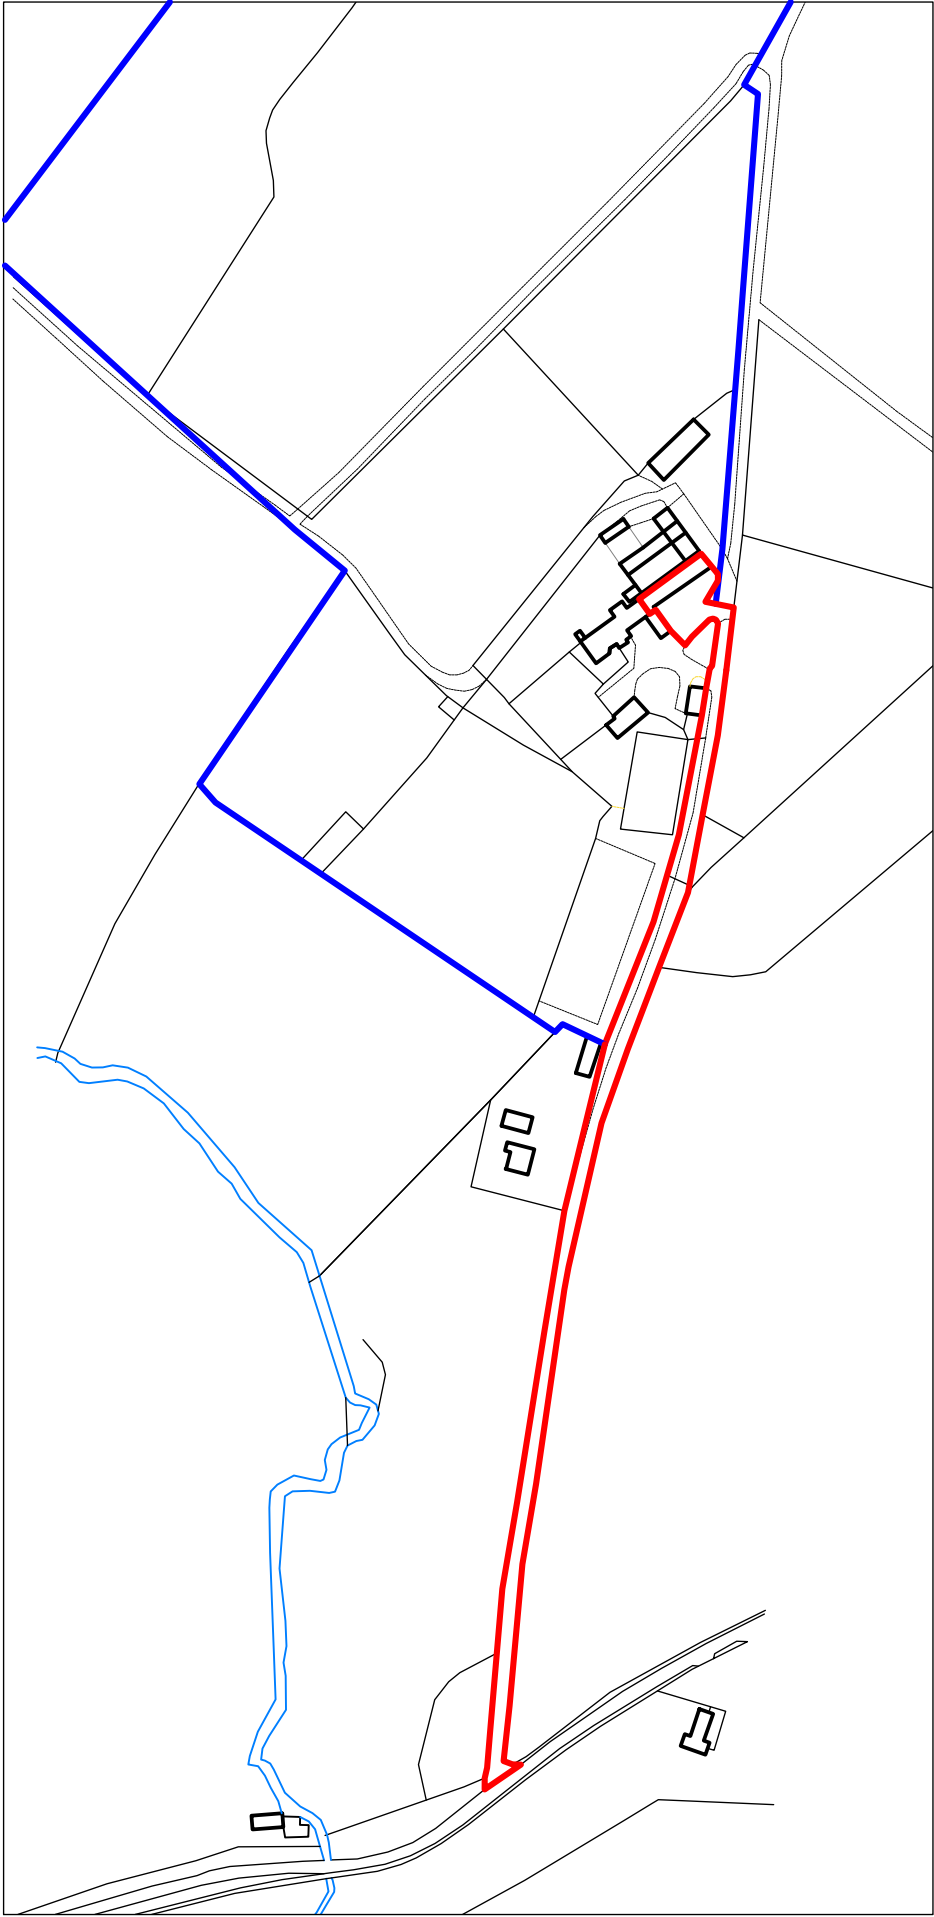

LOCATION PLAN 1:2500
Ordnance Survey Licence No: 100037384

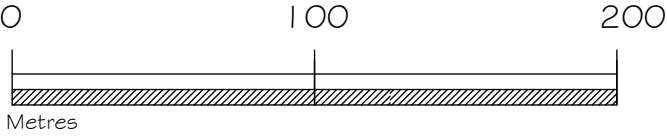

A	10.3.26	Highway access
Rev	Date	Notes



LPC (TRULL) LTD.,
TRULL, TETBURY, GLOUCESTERSHIRE GL6 6SQ
Tel: 01285 841433 email: admin@lpctrull.com

Client
Mr & Mrs Bliss
Project
Down Farm,
Kington St Michael
SN14 GLP

Drawing
LOCATION PLAN

Date: January 2026 Scale: 1:2500 @ A3
Drawing Number
LPC 5618 EX 201 A