
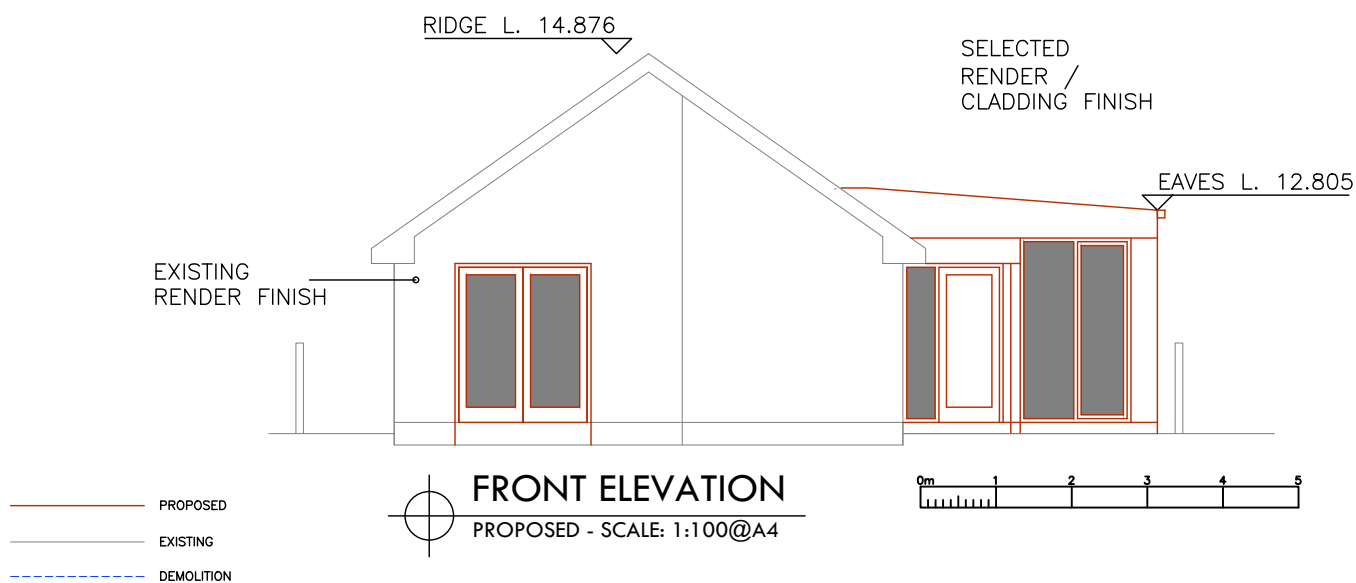
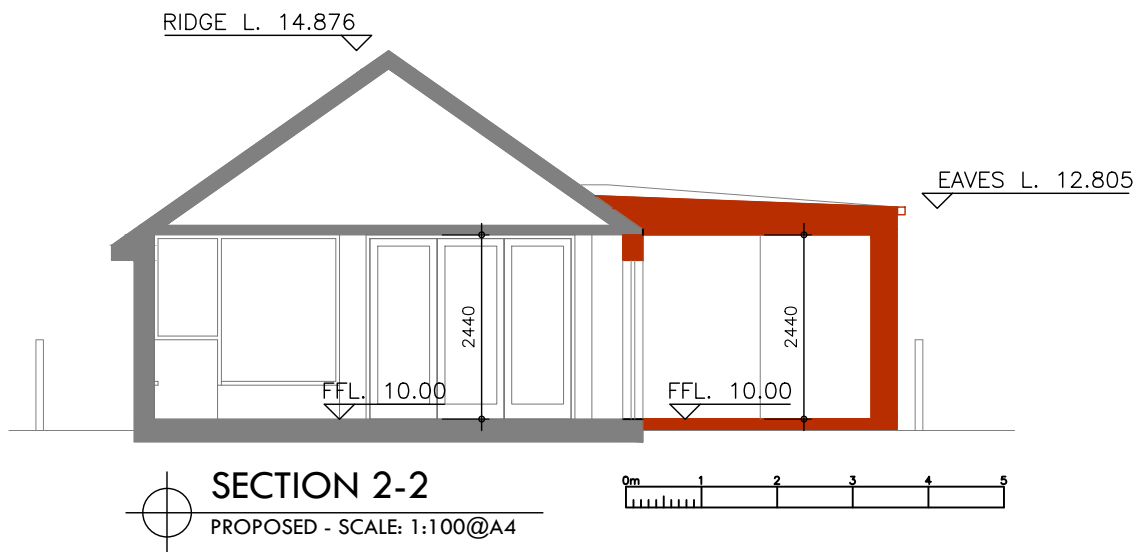


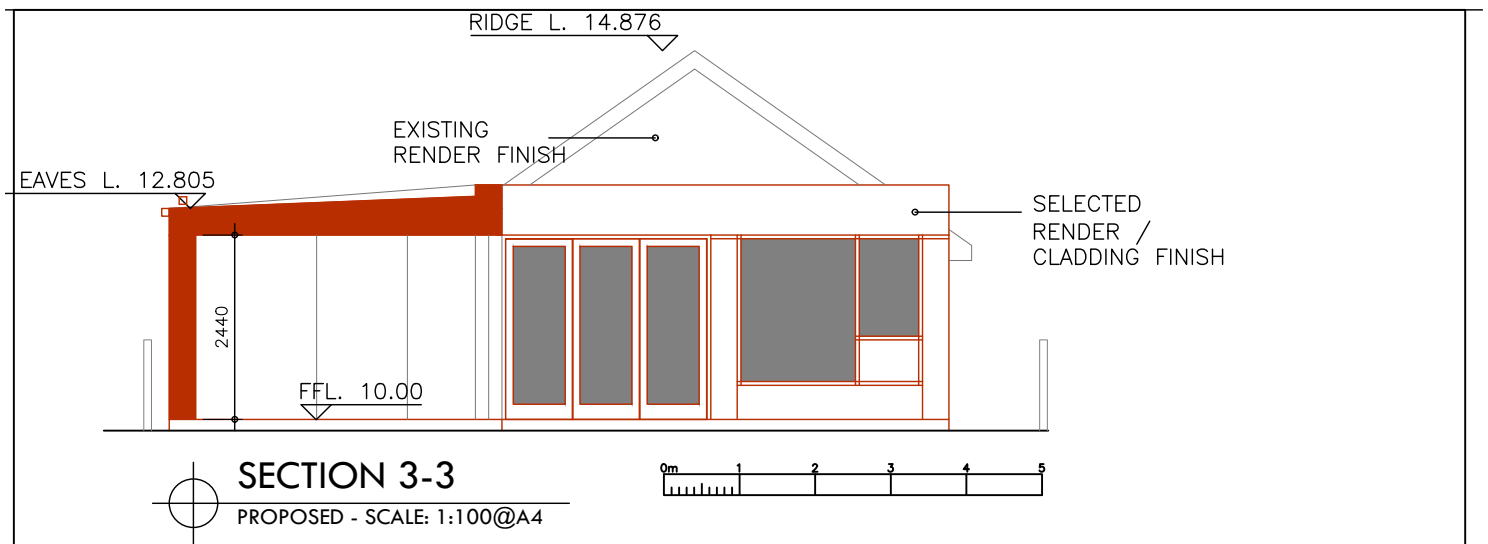

| REF  | REVISIONS                       | DATE     | TITLE                                                             |
|------|---------------------------------|----------|-------------------------------------------------------------------|
| Rev1 | Parapet removed to NW boundary. | 10.03.26 | Extension to the existing dwelling at 2 Hillview Close, Amesbury. |
|      |                                 |          | CLIENT: Mr. Andy Price                                            |
|      |                                 |          | DRAWING TITLE: Proposed Section & Elevation Sheet 2               |
|      |                                 |          | DRAWN: JK                                                         |
|      |                                 |          | CHECKED: MOC                                                      |
|      |                                 |          | SCALE: 1:100@A4                                                   |
|      |                                 |          | DATE: July '25                                                    |
|      |                                 |          | STATUS: PLANNING                                                  |
|      |                                 |          | DRAWING NO.: 25.14-404P Rev1                                      |

praxis architecture

Tel: 0203 008 4544 Mob: 0743 222 3668 Email: info@praxisarc.com  
WARNFORD COURT, 29 THROGMORTON ST., LONDON, EC2N 2AT