



PROPOSED
EXISTING
DEMOLITION

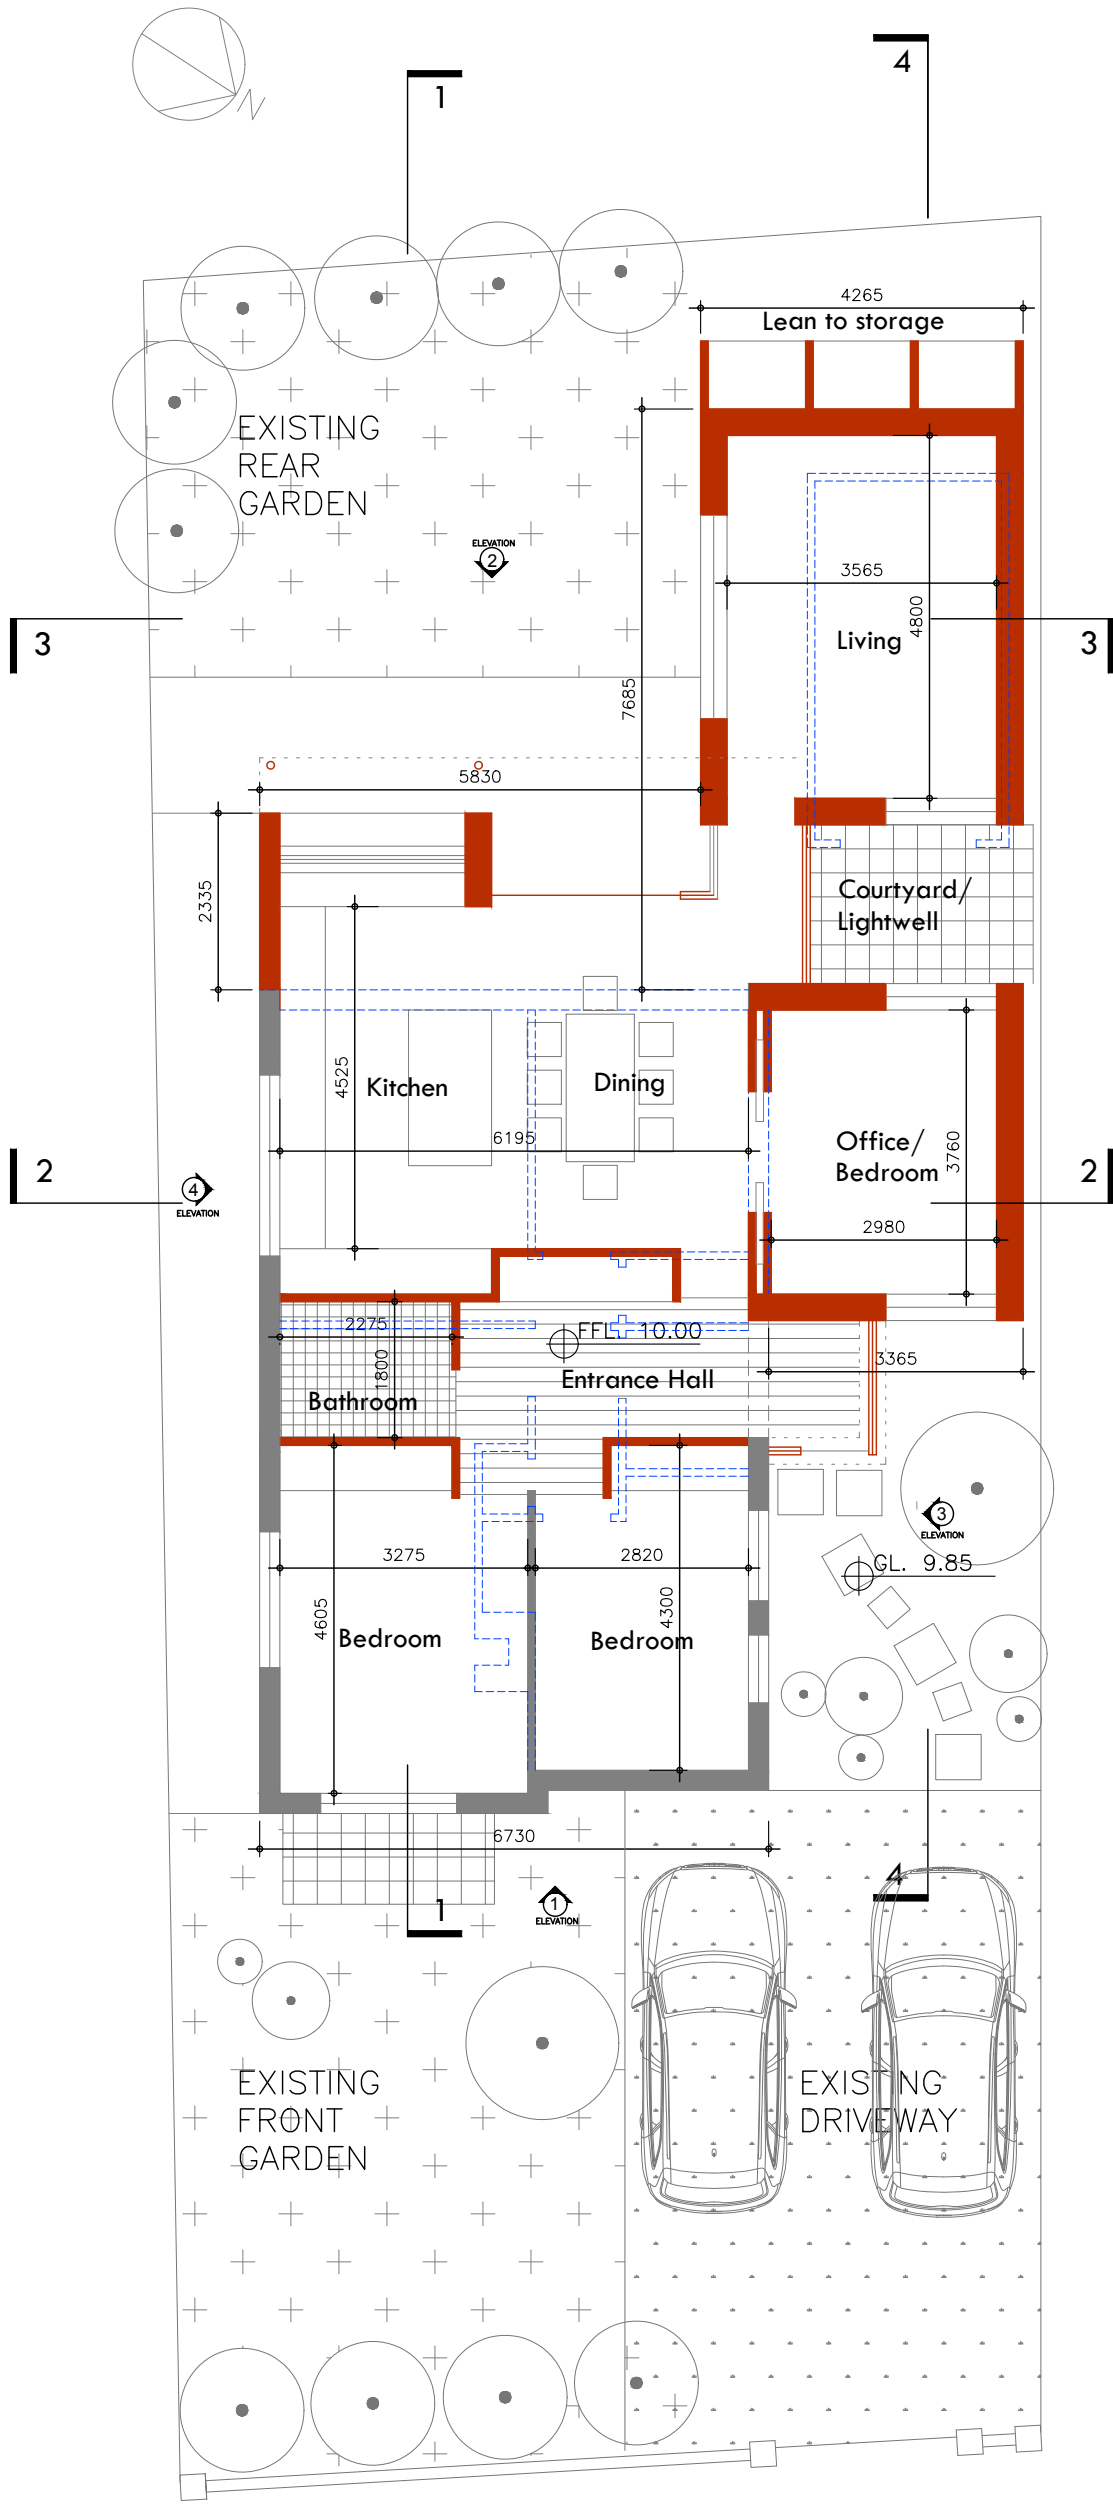

FLOOR LAYOUT

PROPOSED - SCALE: 1:100@A3

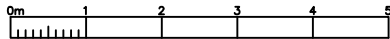

GENERAL NOTES:
ALL DRAWINGS AND DESIGNS REMAIN THE PROPERTY OF THE ARCHITECTS AND MAY NEITHER BE REPRODUCED, EXECUTED, OR COPIED WITHOUT WRITTEN CONSENT.

DO NOT SCALE DRAWINGS, USE FIGURED DIMENSIONS ONLY. THIS DRAWING IS TO BE READ IN CONJUNCTION WITH ALL RELEVANT SPECIFICATION AND DRAWINGS. ALL DIMENSIONS TO BE CHECKED ON SITE.

REF	REVISIONS	DATE
Rev1	2 Existing parking spaces included.	10.03.26

TITLE	Extension to the existing dwelling at 2 Hillview Close, Amesbury.				
CLIENT:	Mr. Andy Price				
DRAWING TITLE	Proposed Floor Layout				
DRAWN	CHECKED	SCALE	DATE	STATUS	DRG. NO.
JK	MOC	1:100@A3	July '25	PLANNING	25.14-401P Rev1

praxis architecture

Tel: 0203 008 4544 Mob: 0743 222 3668 Email: info@praxisarc.com
WARNFORD COURT, 29 THROGMORTON ST., LONDON, EC2N 2AT