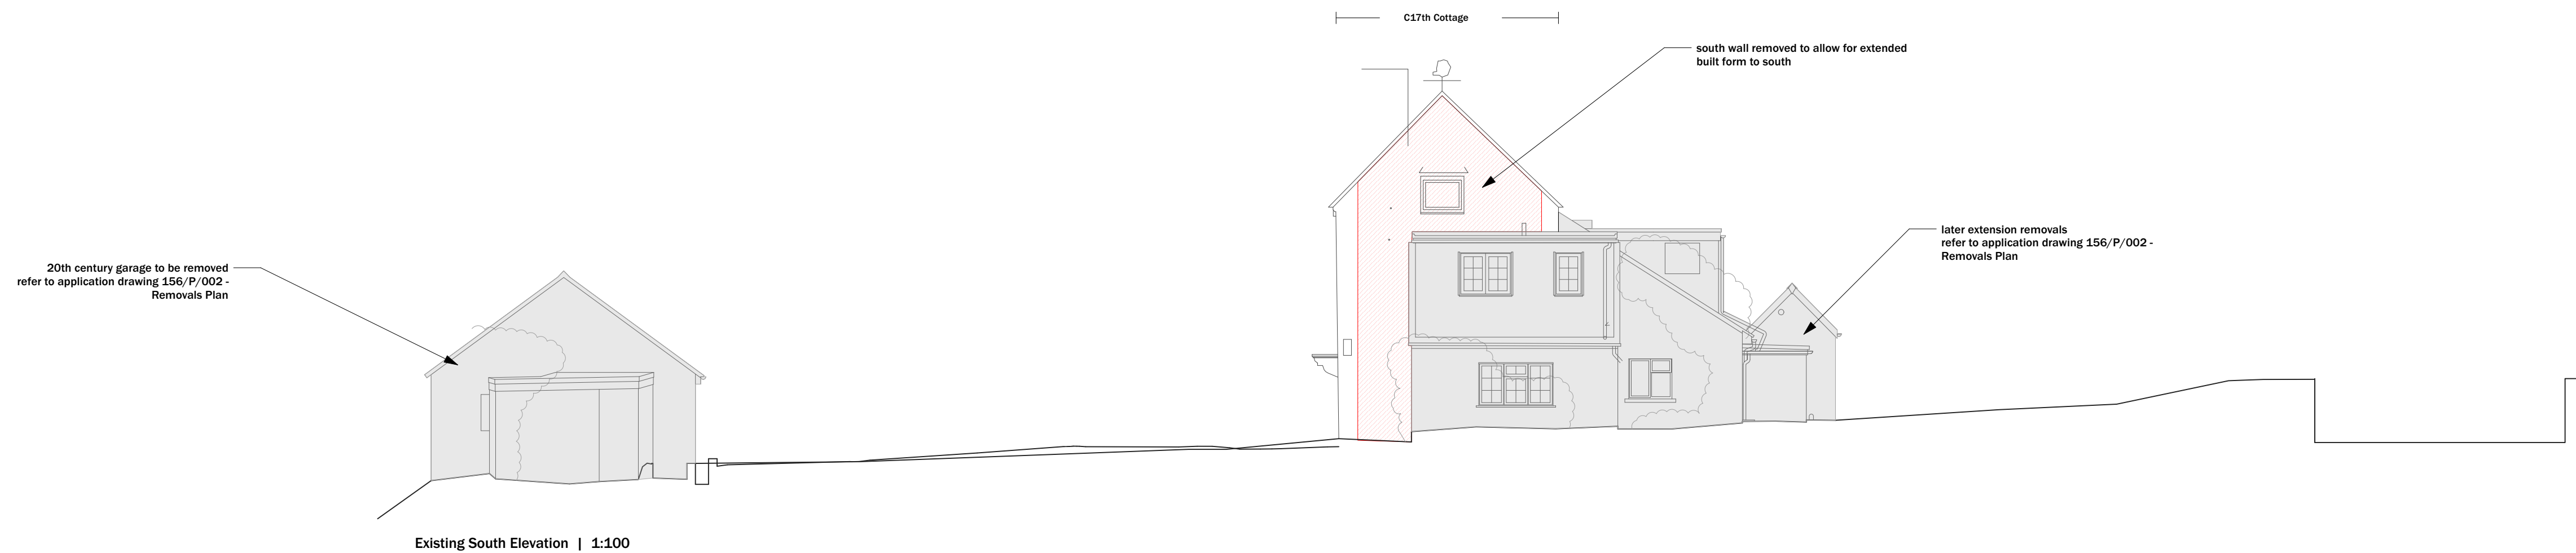
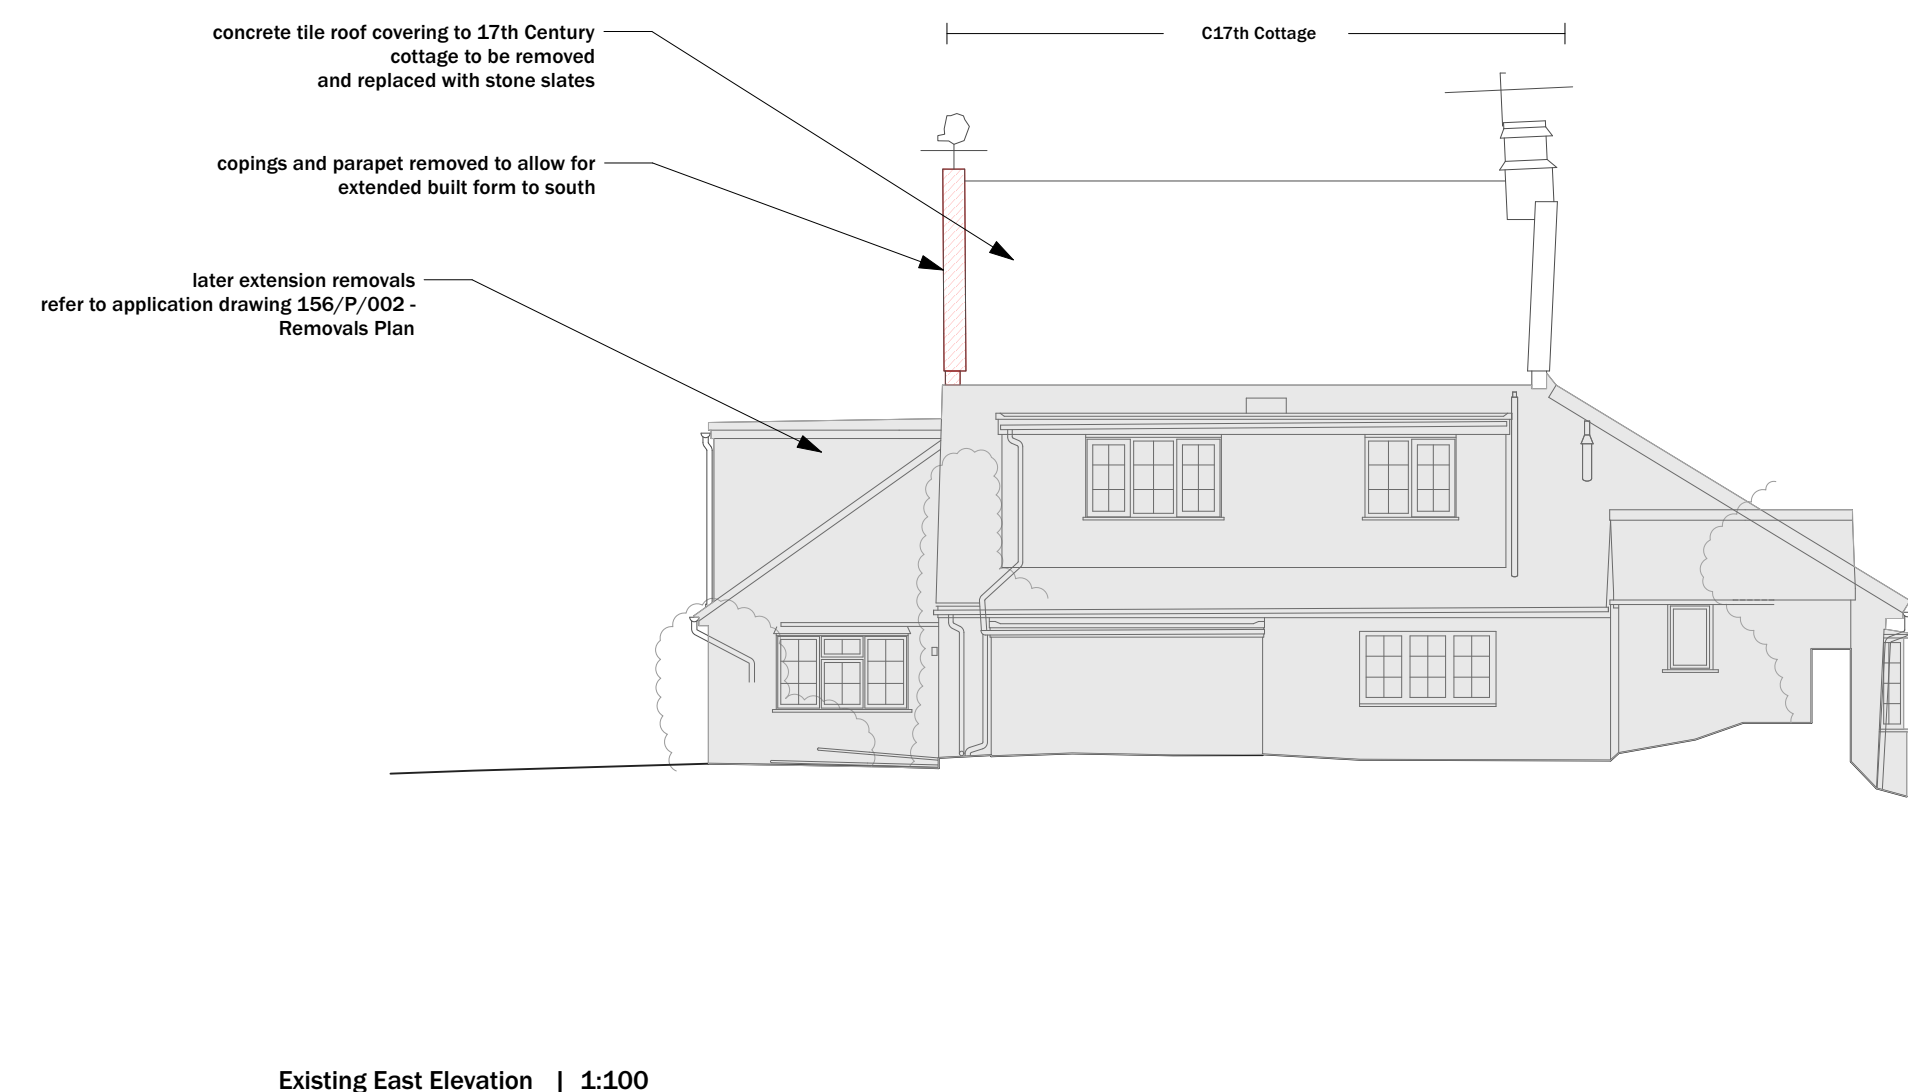
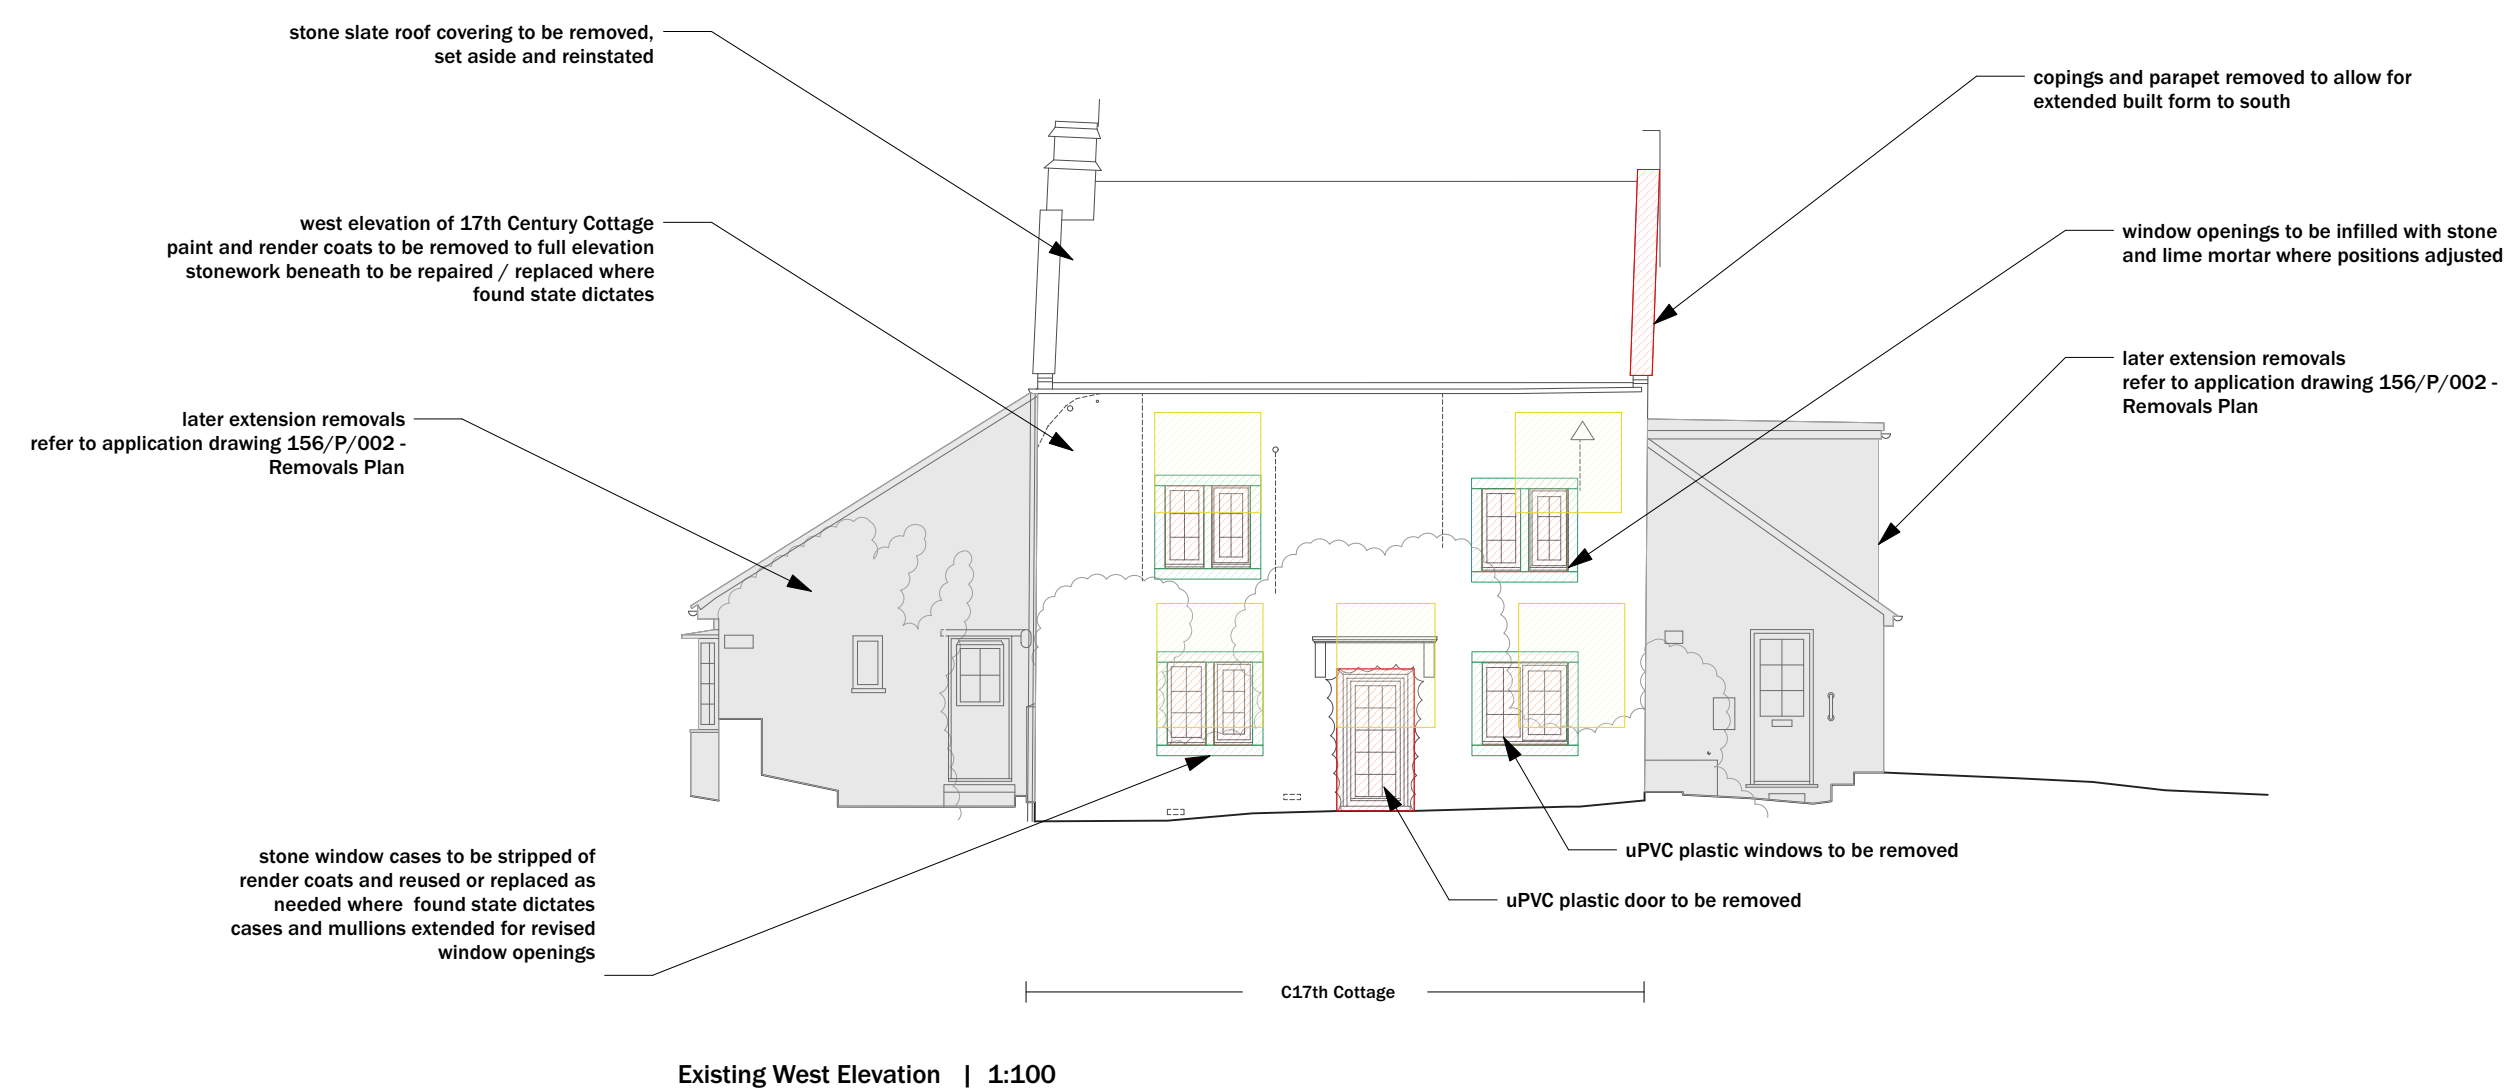


- Revised Window Opening
- Element To Be Removed
- Stonework window case to be repaired / replaced as required for found condition following paint removal

0m 5m