




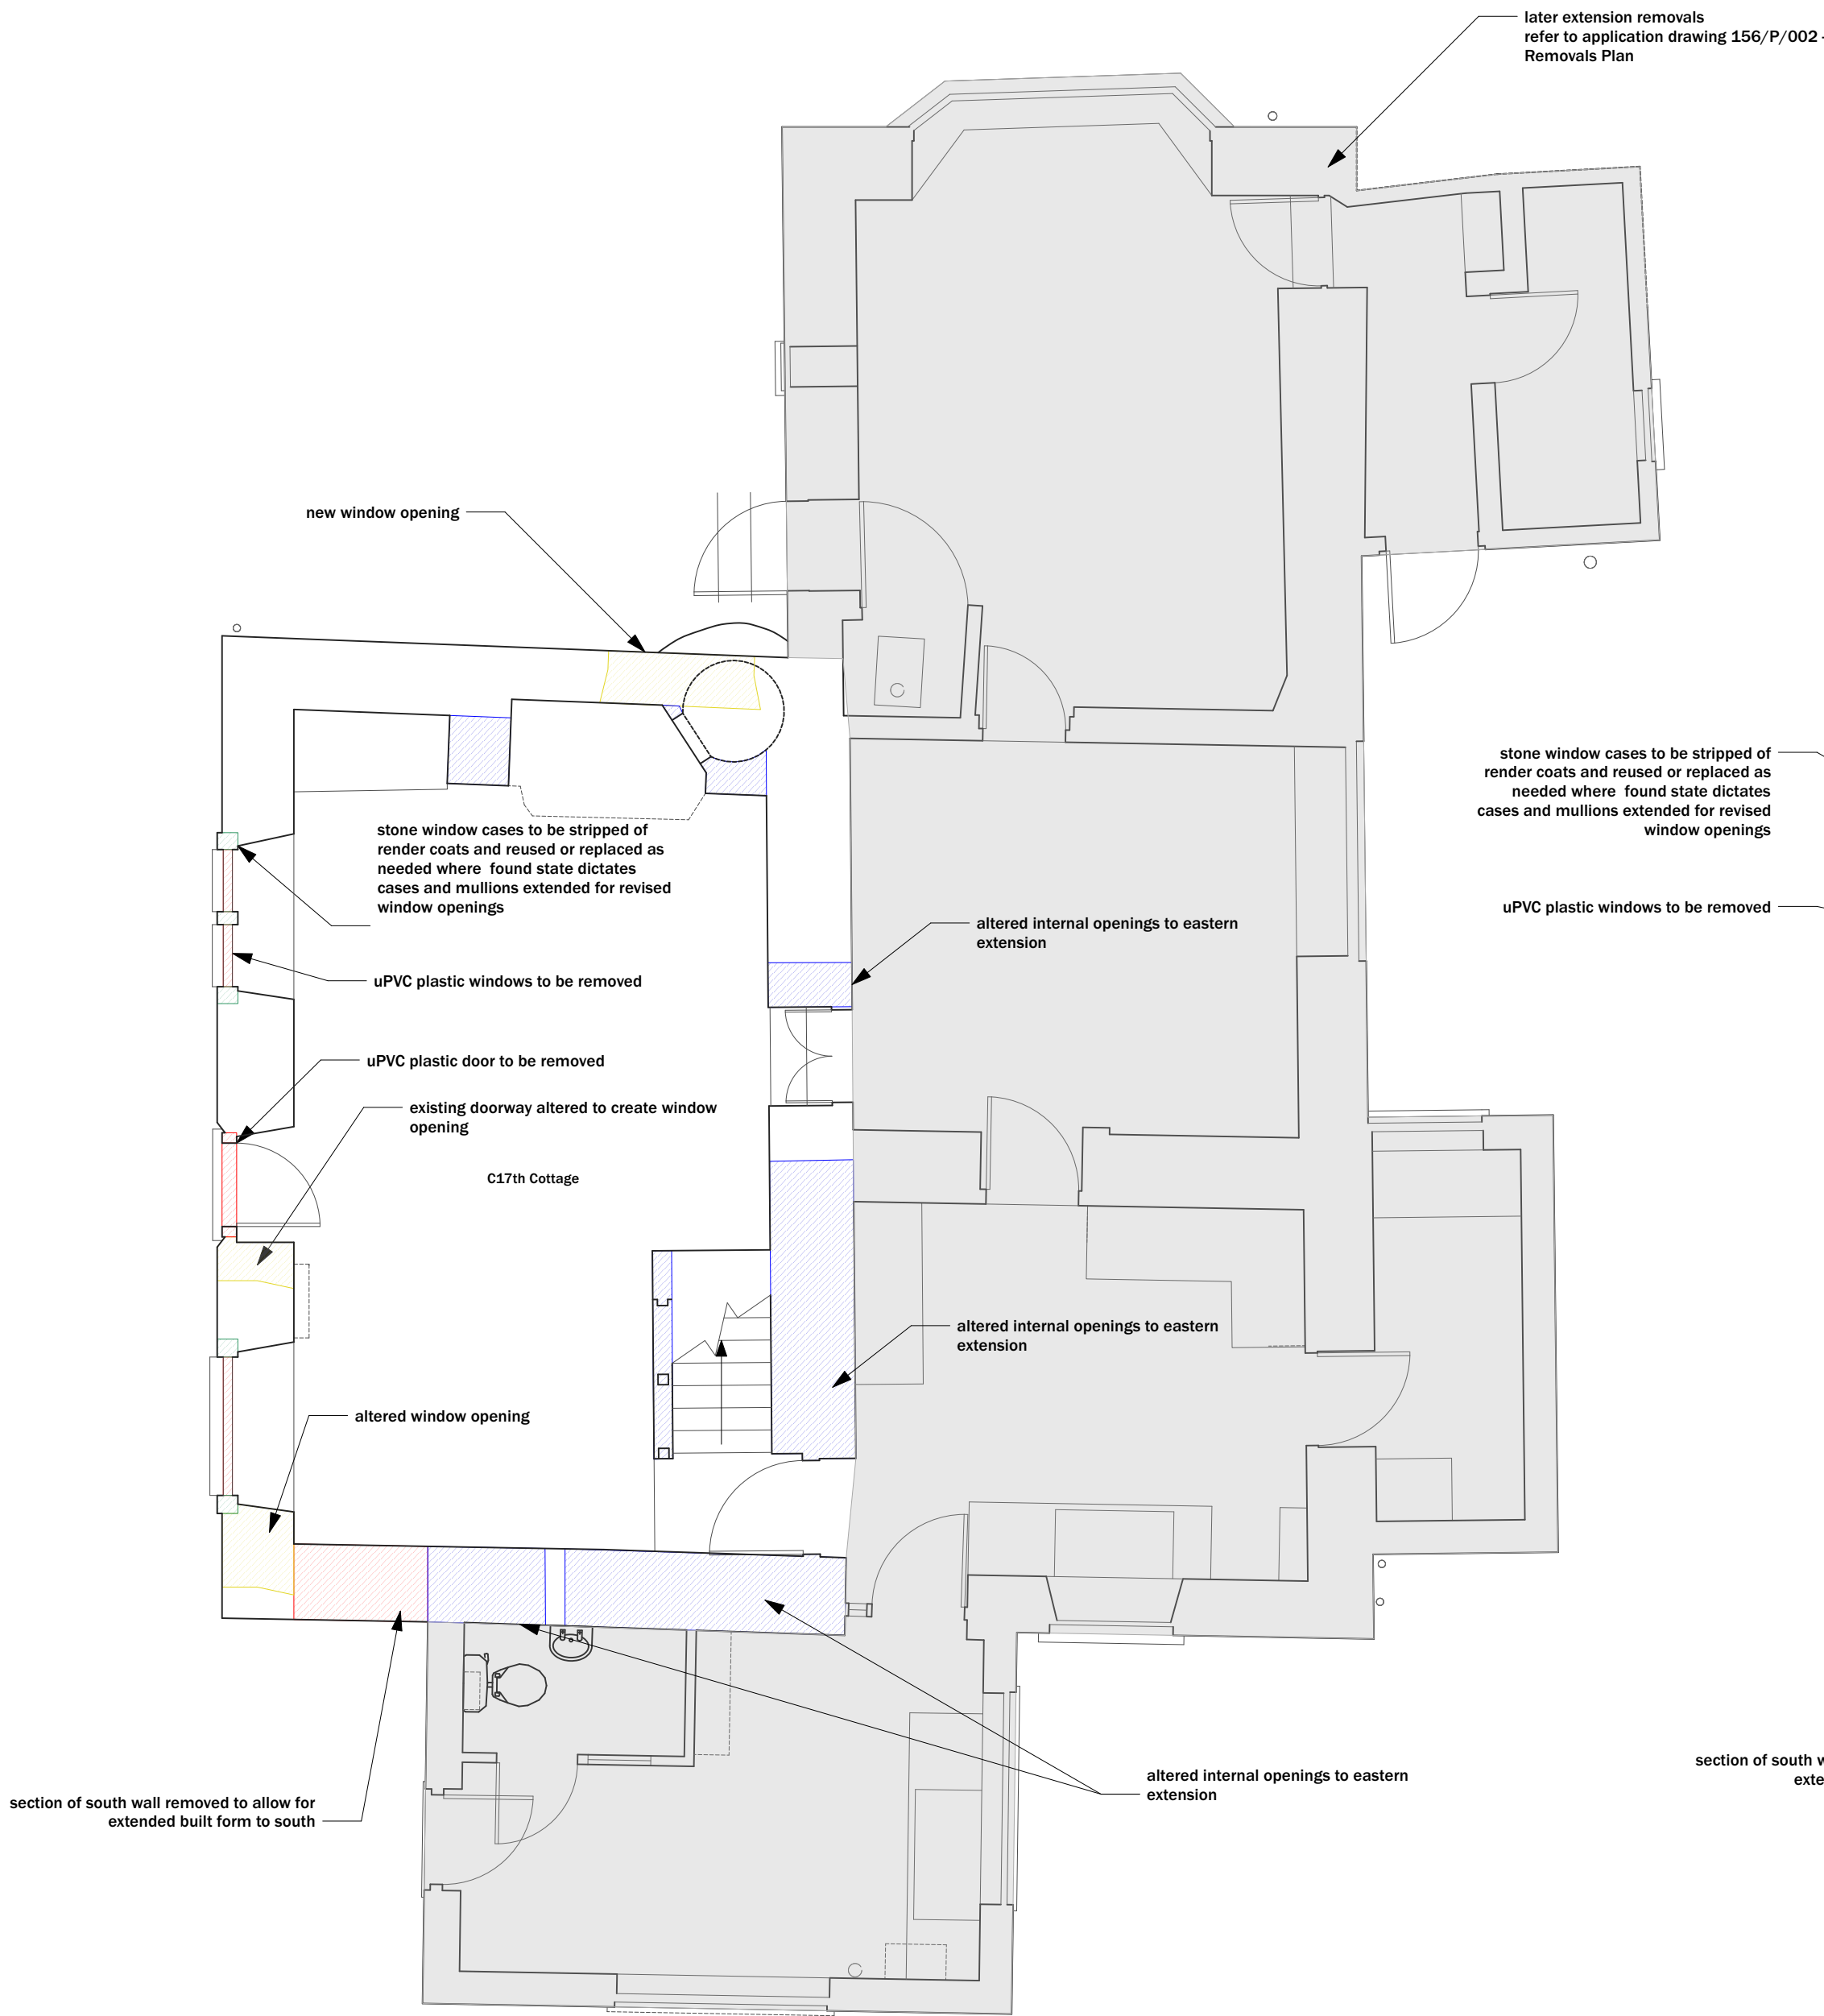

Existing Ground Floor Plan - Removals | 1:50

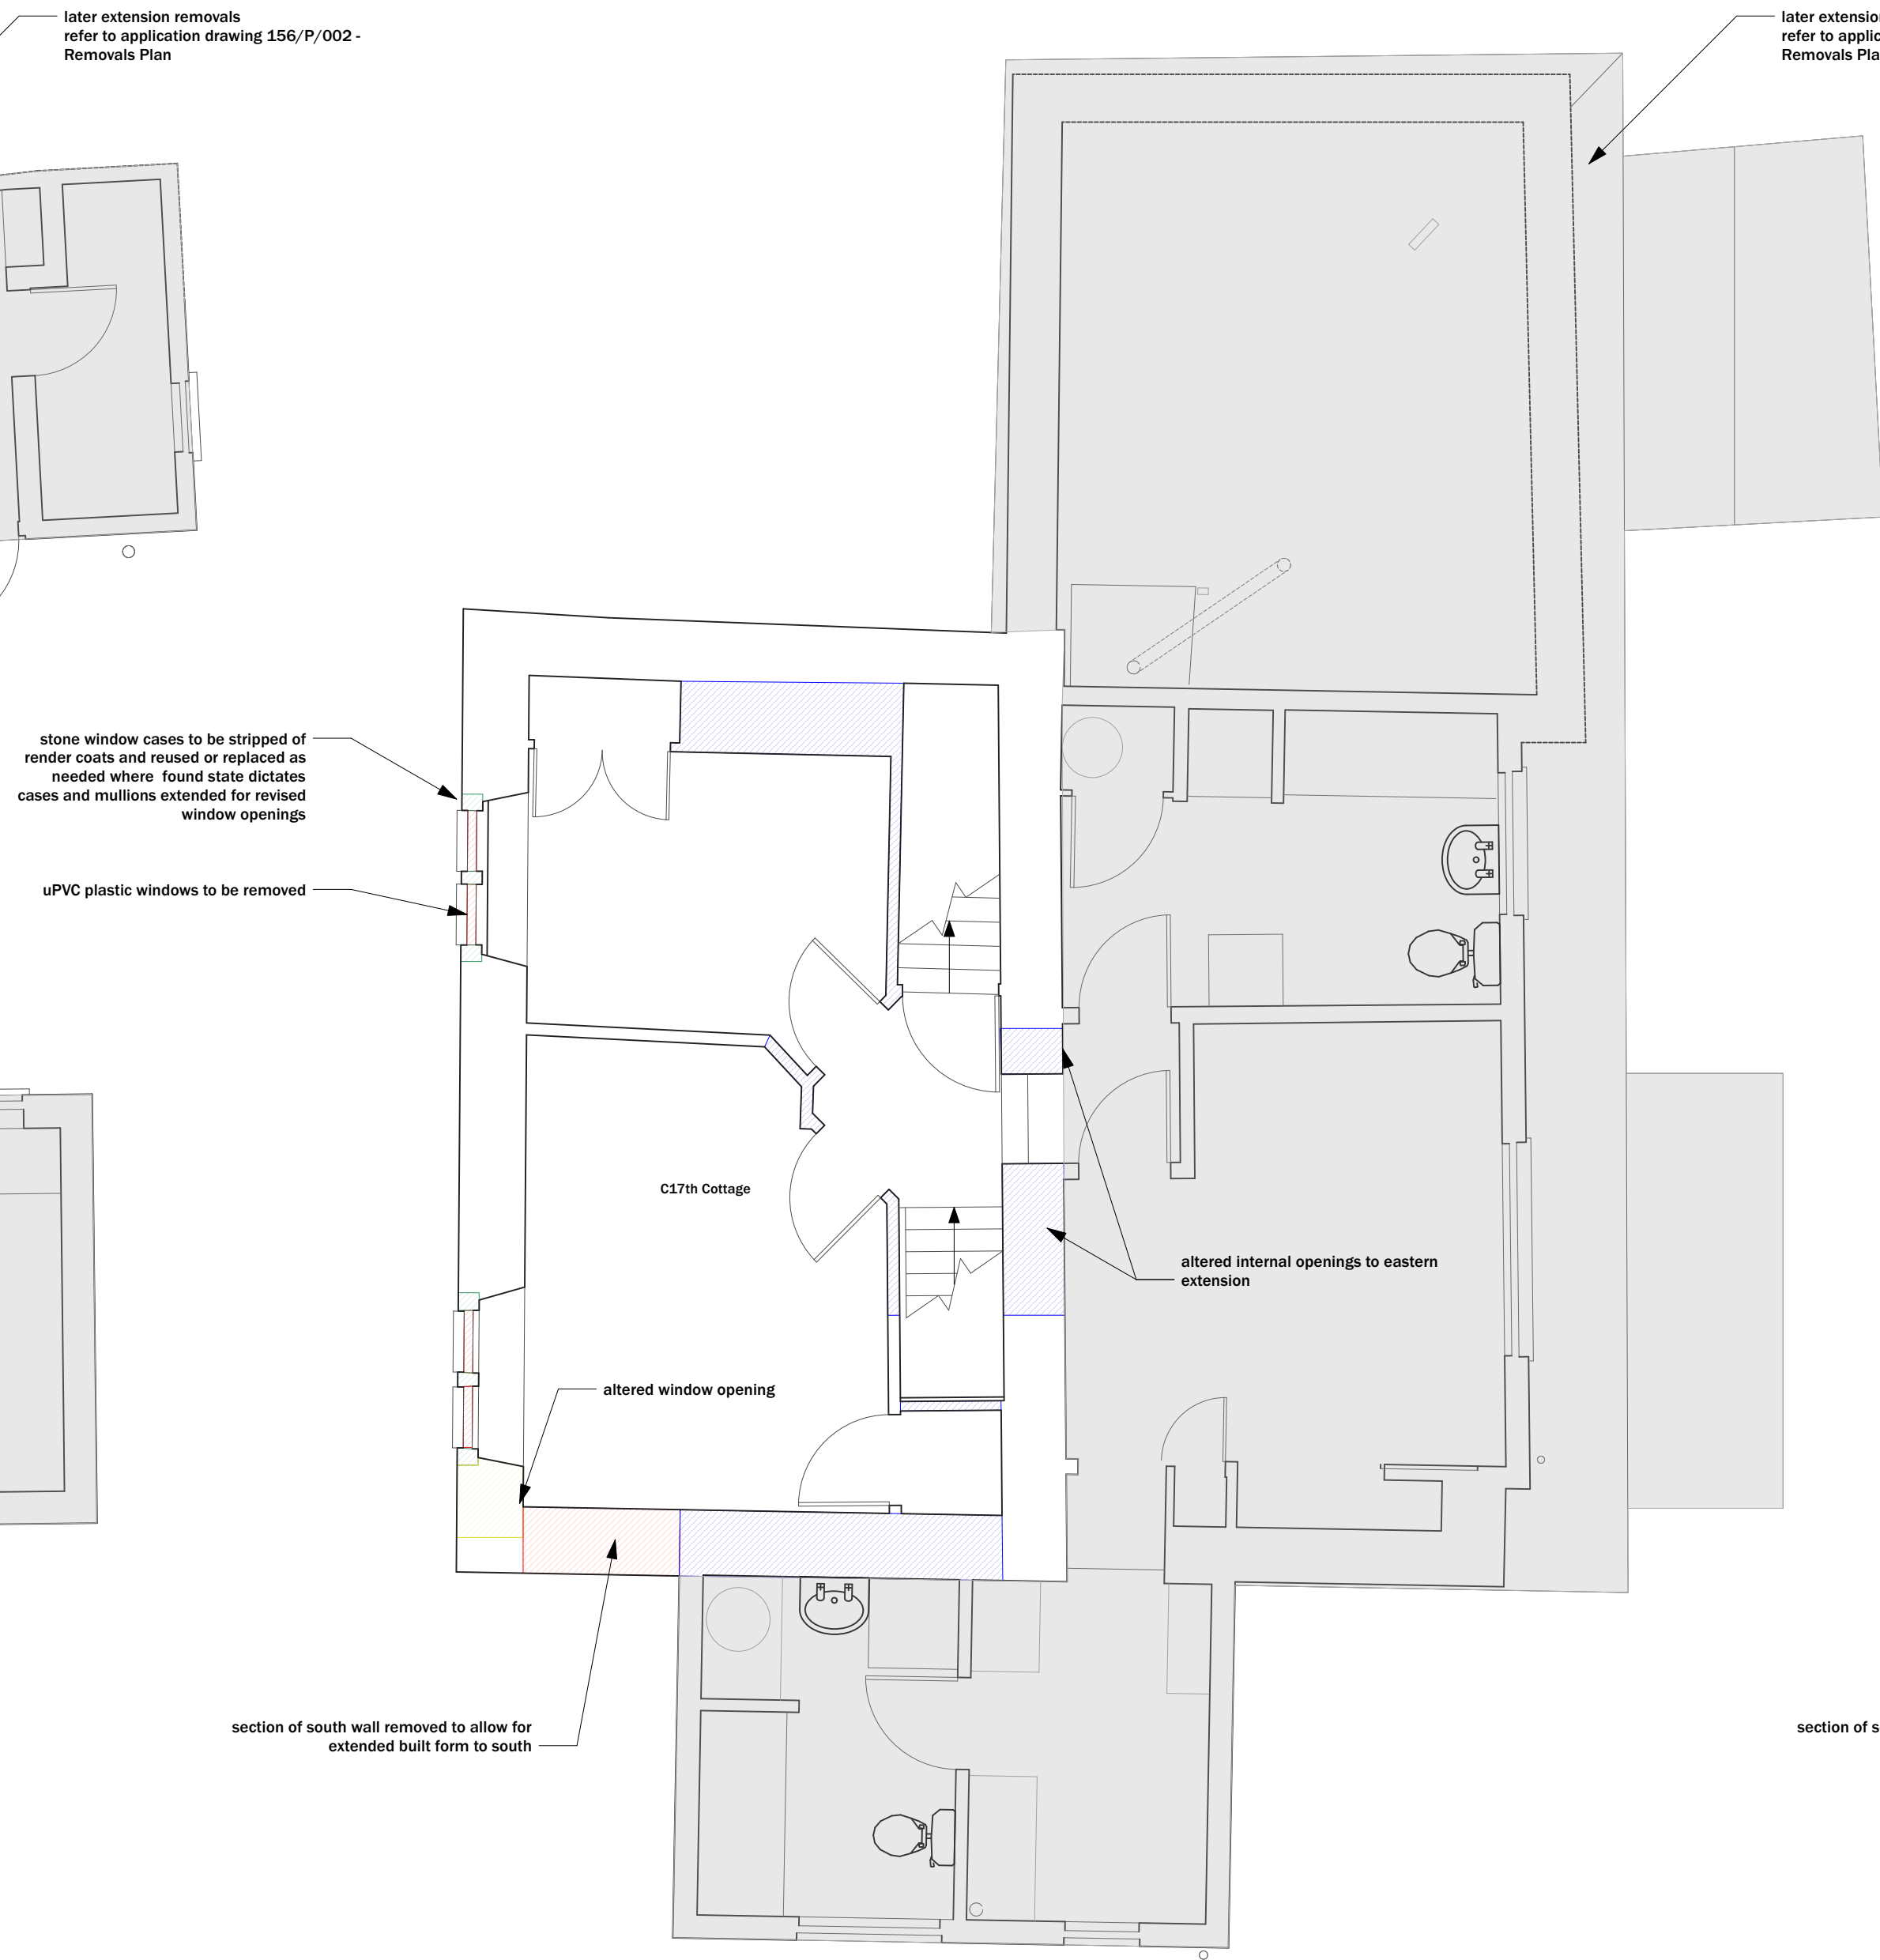

Existing First Floor Plan - Removals | 1:50

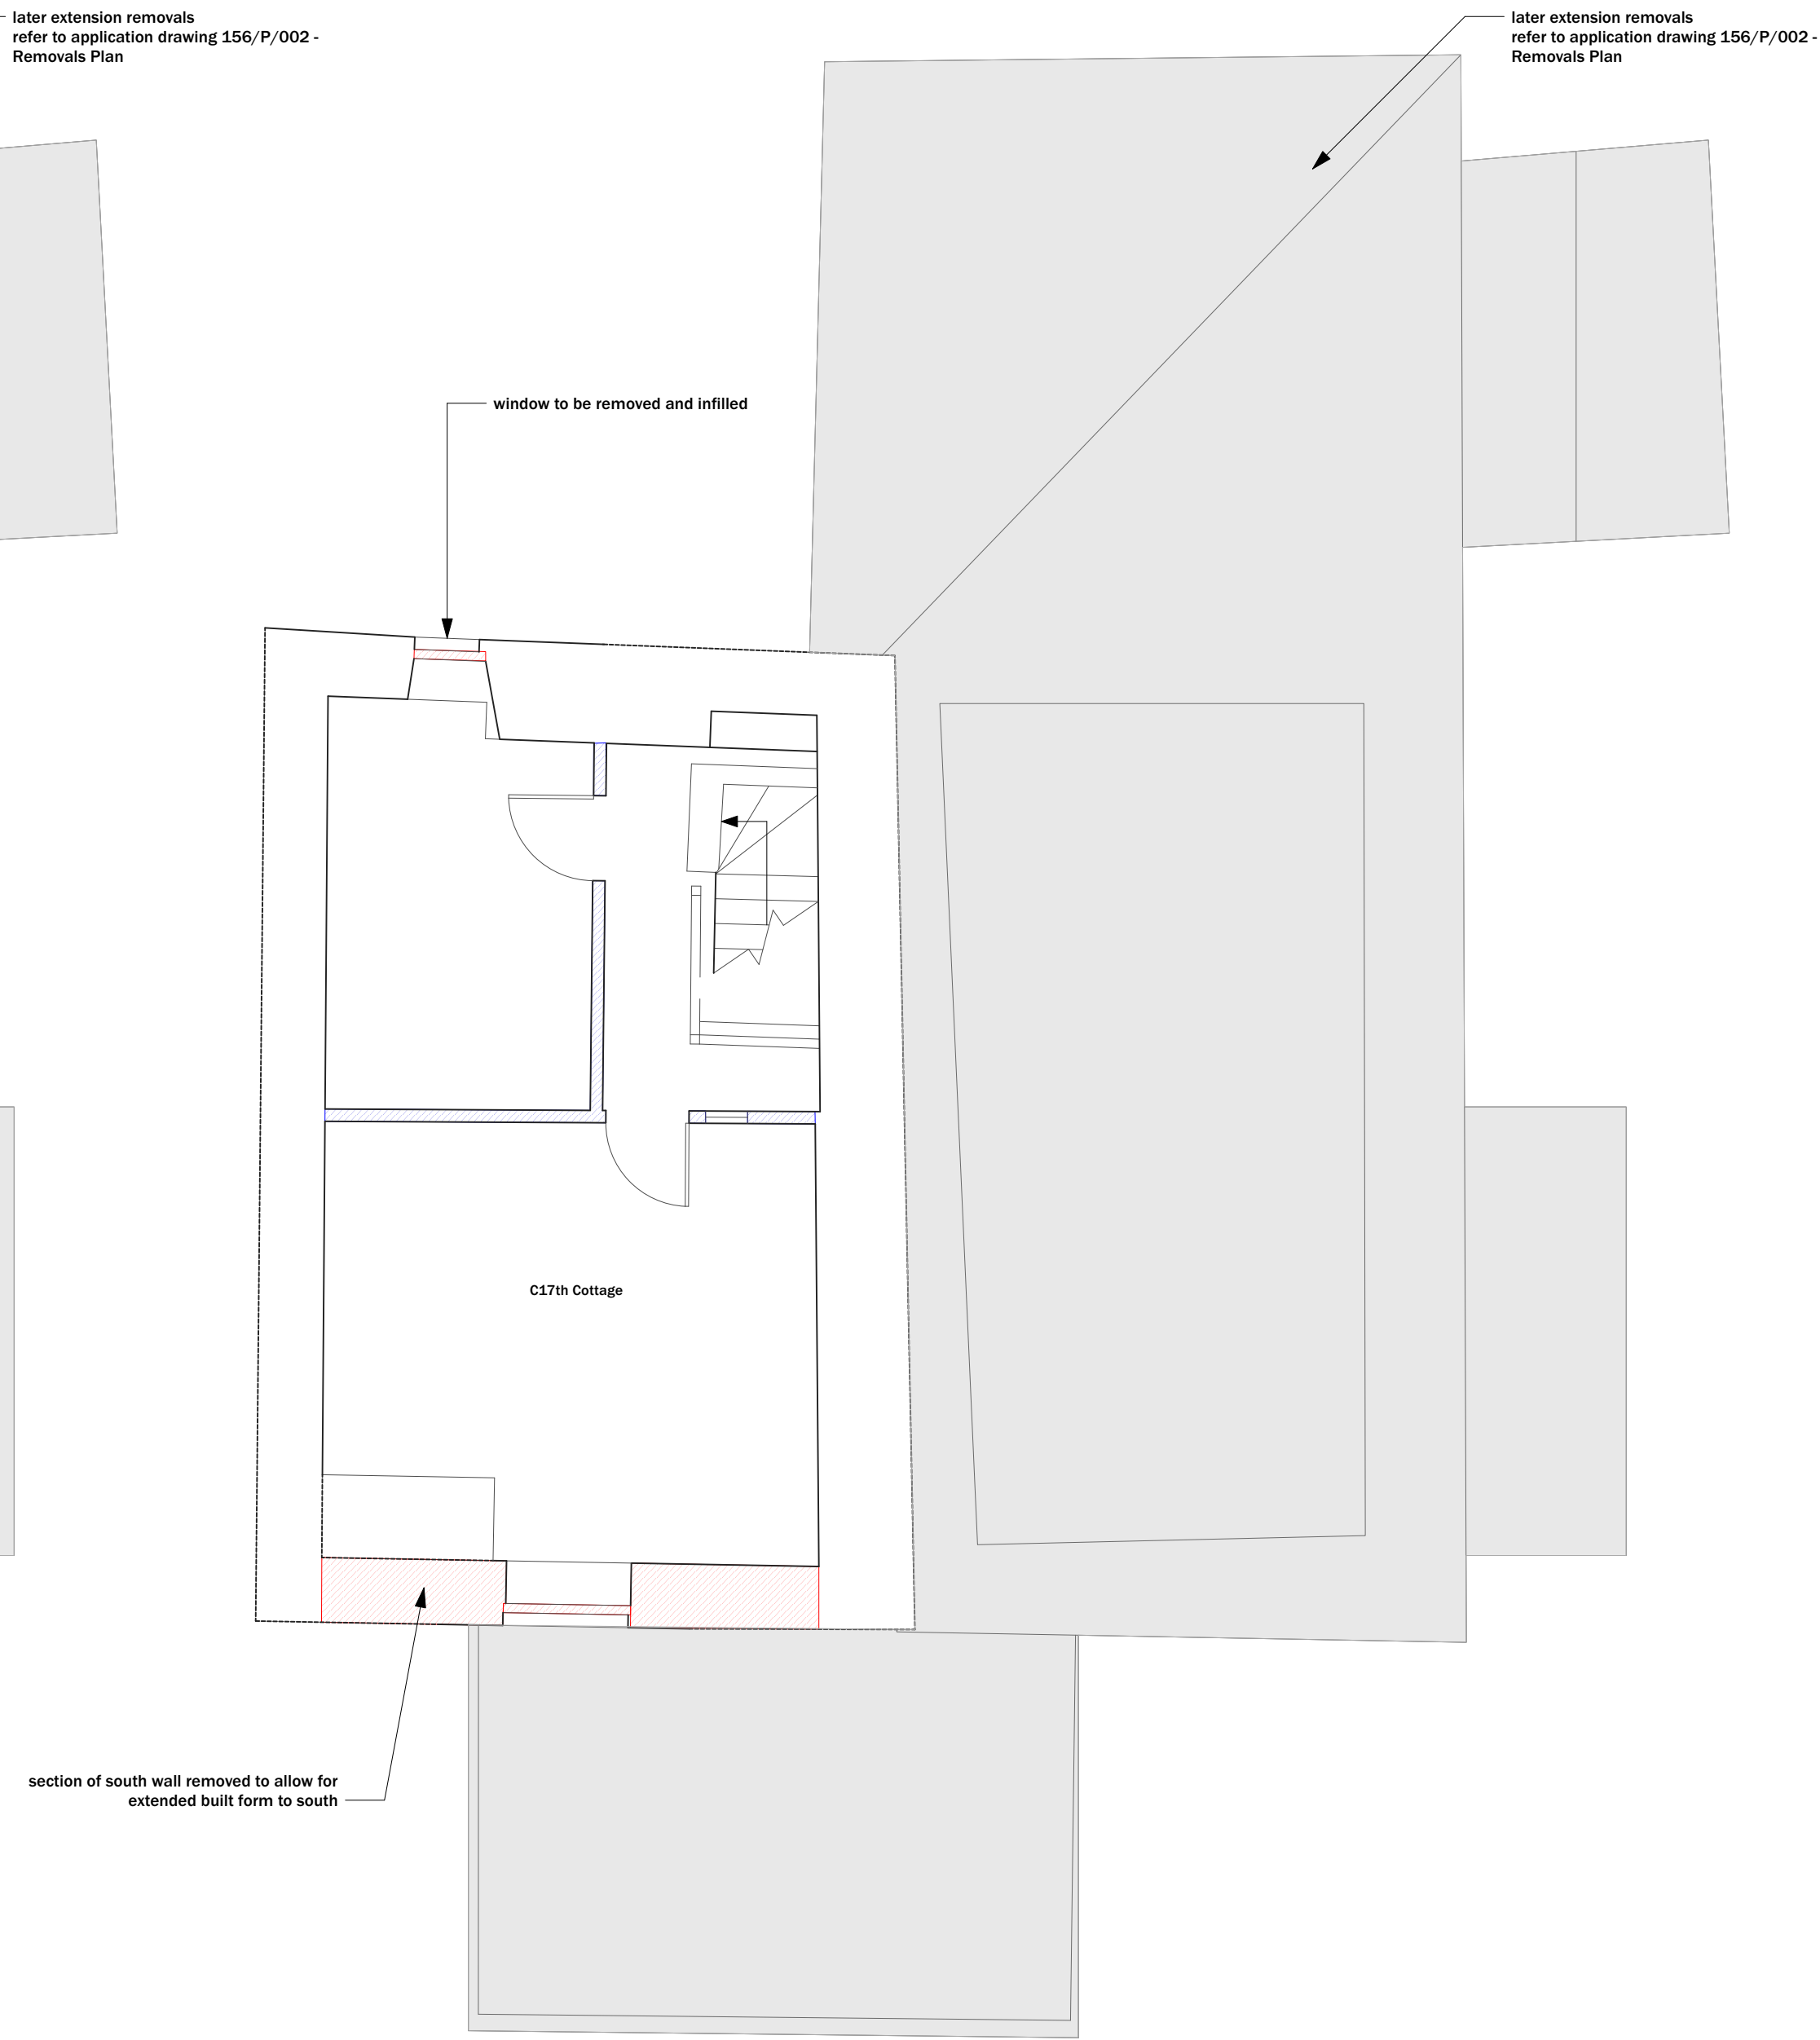

Existing Second Floor Plan - Removals | 1:50

- Revised Window Opening
- Element of External Wall To Be Removed
- Element of Internal Wall To Be Removed
- Stonework window case to be repaired / replaced as required for found condition following paint removal

0m 5m