


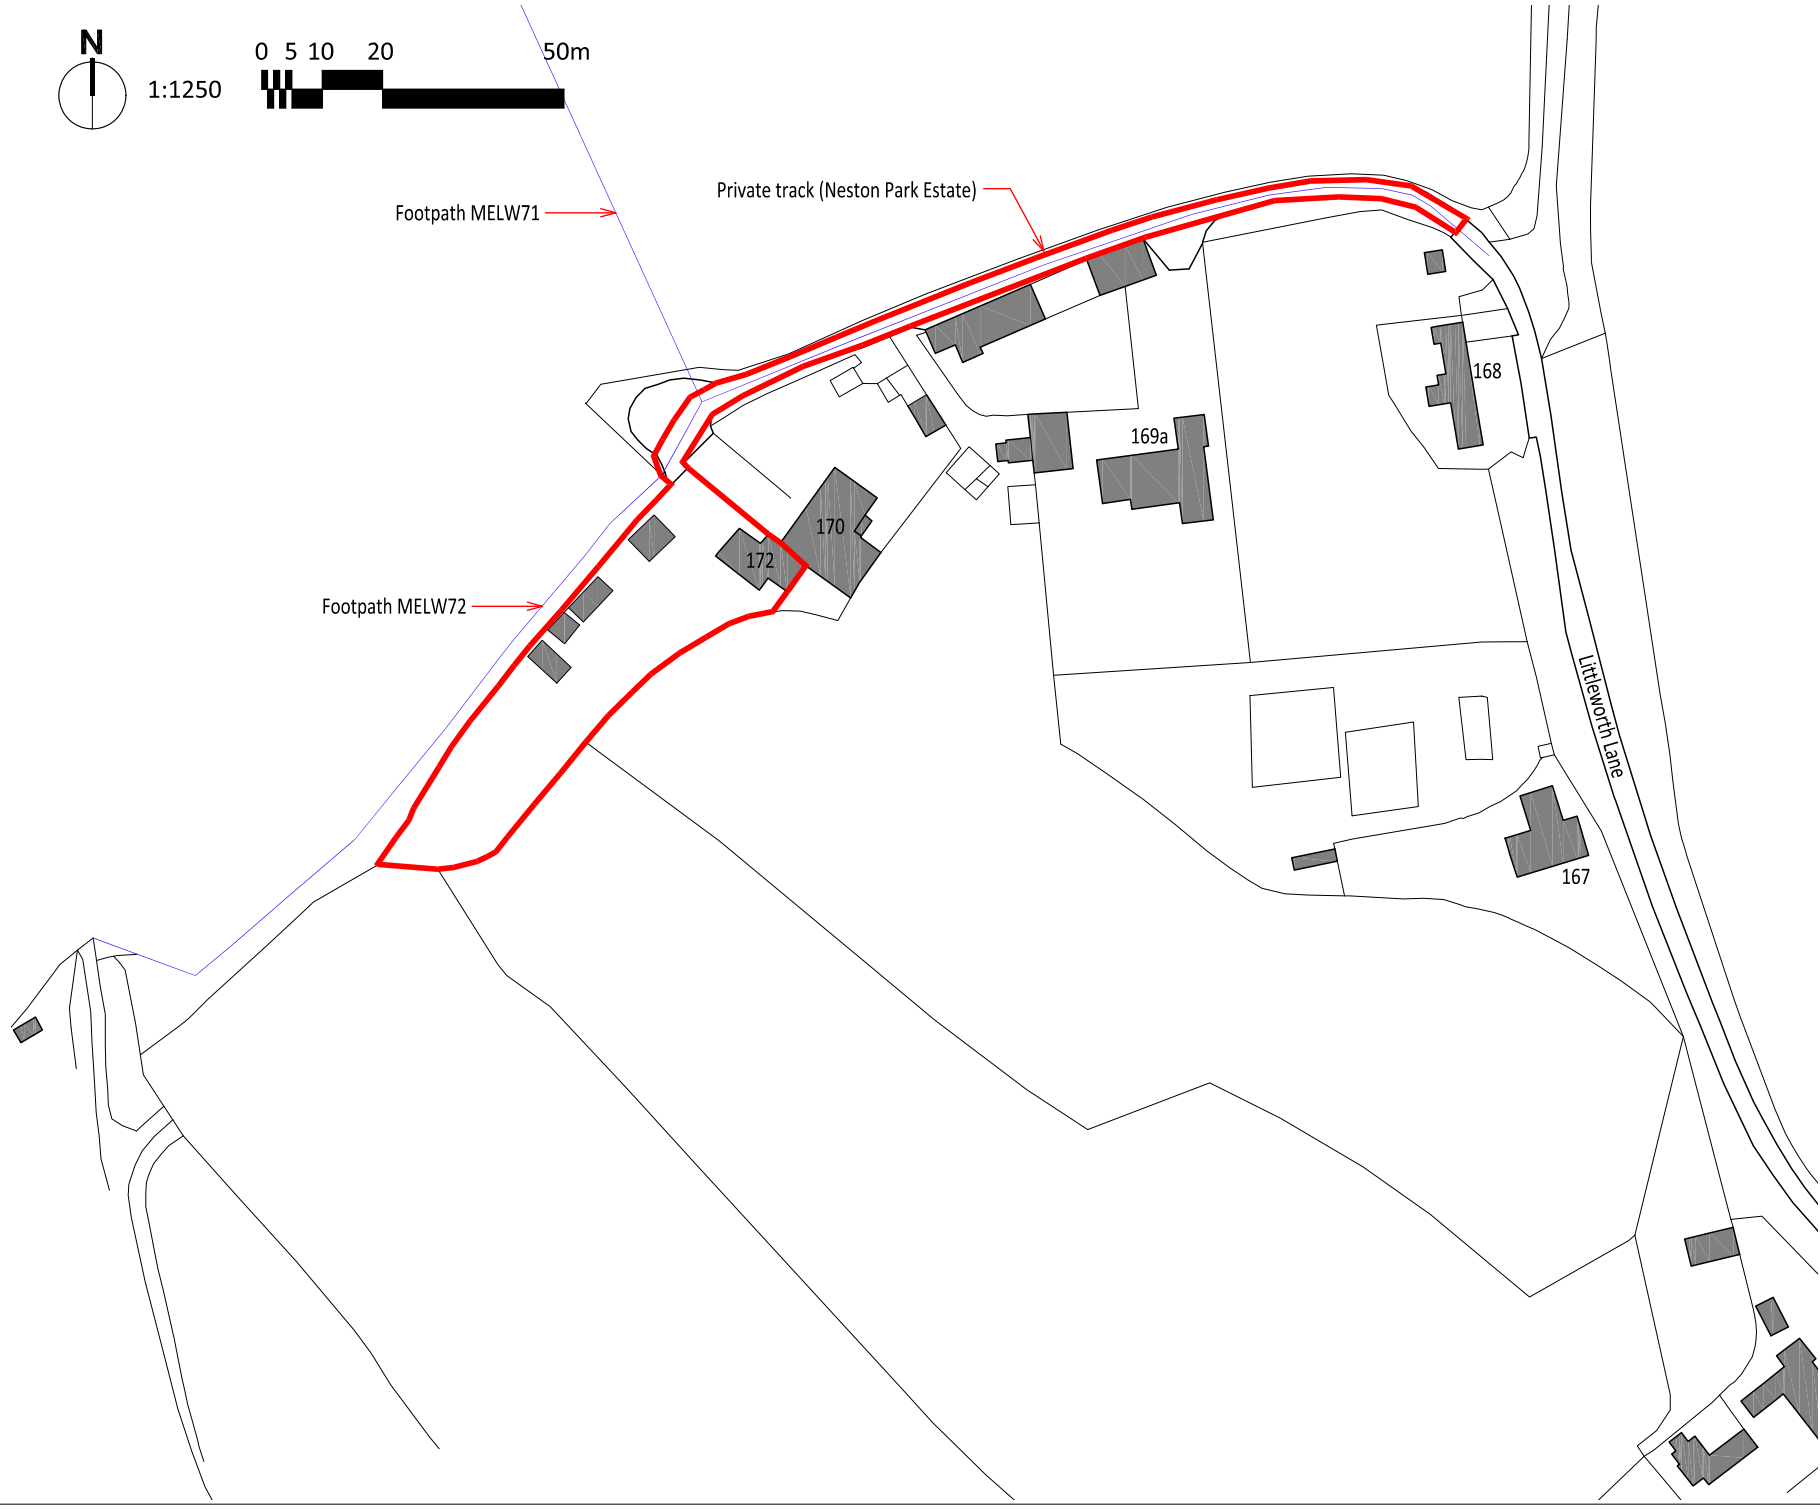

This drawing is the copyright of PKA Architects Ltd.
Registered in England and Wales No 8605083.
Do not rely on Scaled Dimensions - work to figured dimensions only.
If in doubt - ASK.
All dimensions to be checked on site by contractor.
Work to existing building features where appropriate.
Any OS copyright data on this drawing is reproduced under license

Date.	No.	Revision Notes.
04/03/2026	A	Private track added

PKA Architects Limited
Featherbrook, Whitley Road, Potters, Devizes, Wiltshire. SN10 5TD
tel: 01380 723688 | email: tom@pka-architects.com | www.pka-architects.com

RIBA Chartered Practice

Project Title.
Extension and Internal Alterations

Address.
172 Littleworth Lane, Whitley

Client.
Hollie Whittle & Michael Pearce

Sheet Title
Location Plan

Scale.	Drawn By.	Date.
1:1250 @A4	tk/ OS	21-01-2026

Project ID. **Stage.** **Sheet No.** **Revision.**
2148 - EX-002-A

Status.	Stage Key.
AS EXISTING	EX - Existing SK - Sketch PL - Planning WD - Working Drawings BR - Building Regulations TN - Tender CN - Construction AB - As Built
File Name. 2148 - SURVEY.dwg	