


Location Plan

Site Address: Barley Close Farm, 137, New Road, Bromham, SN15 2JA

Date Produced: 11-Mar-2026

Scale: 1:1250 @A4

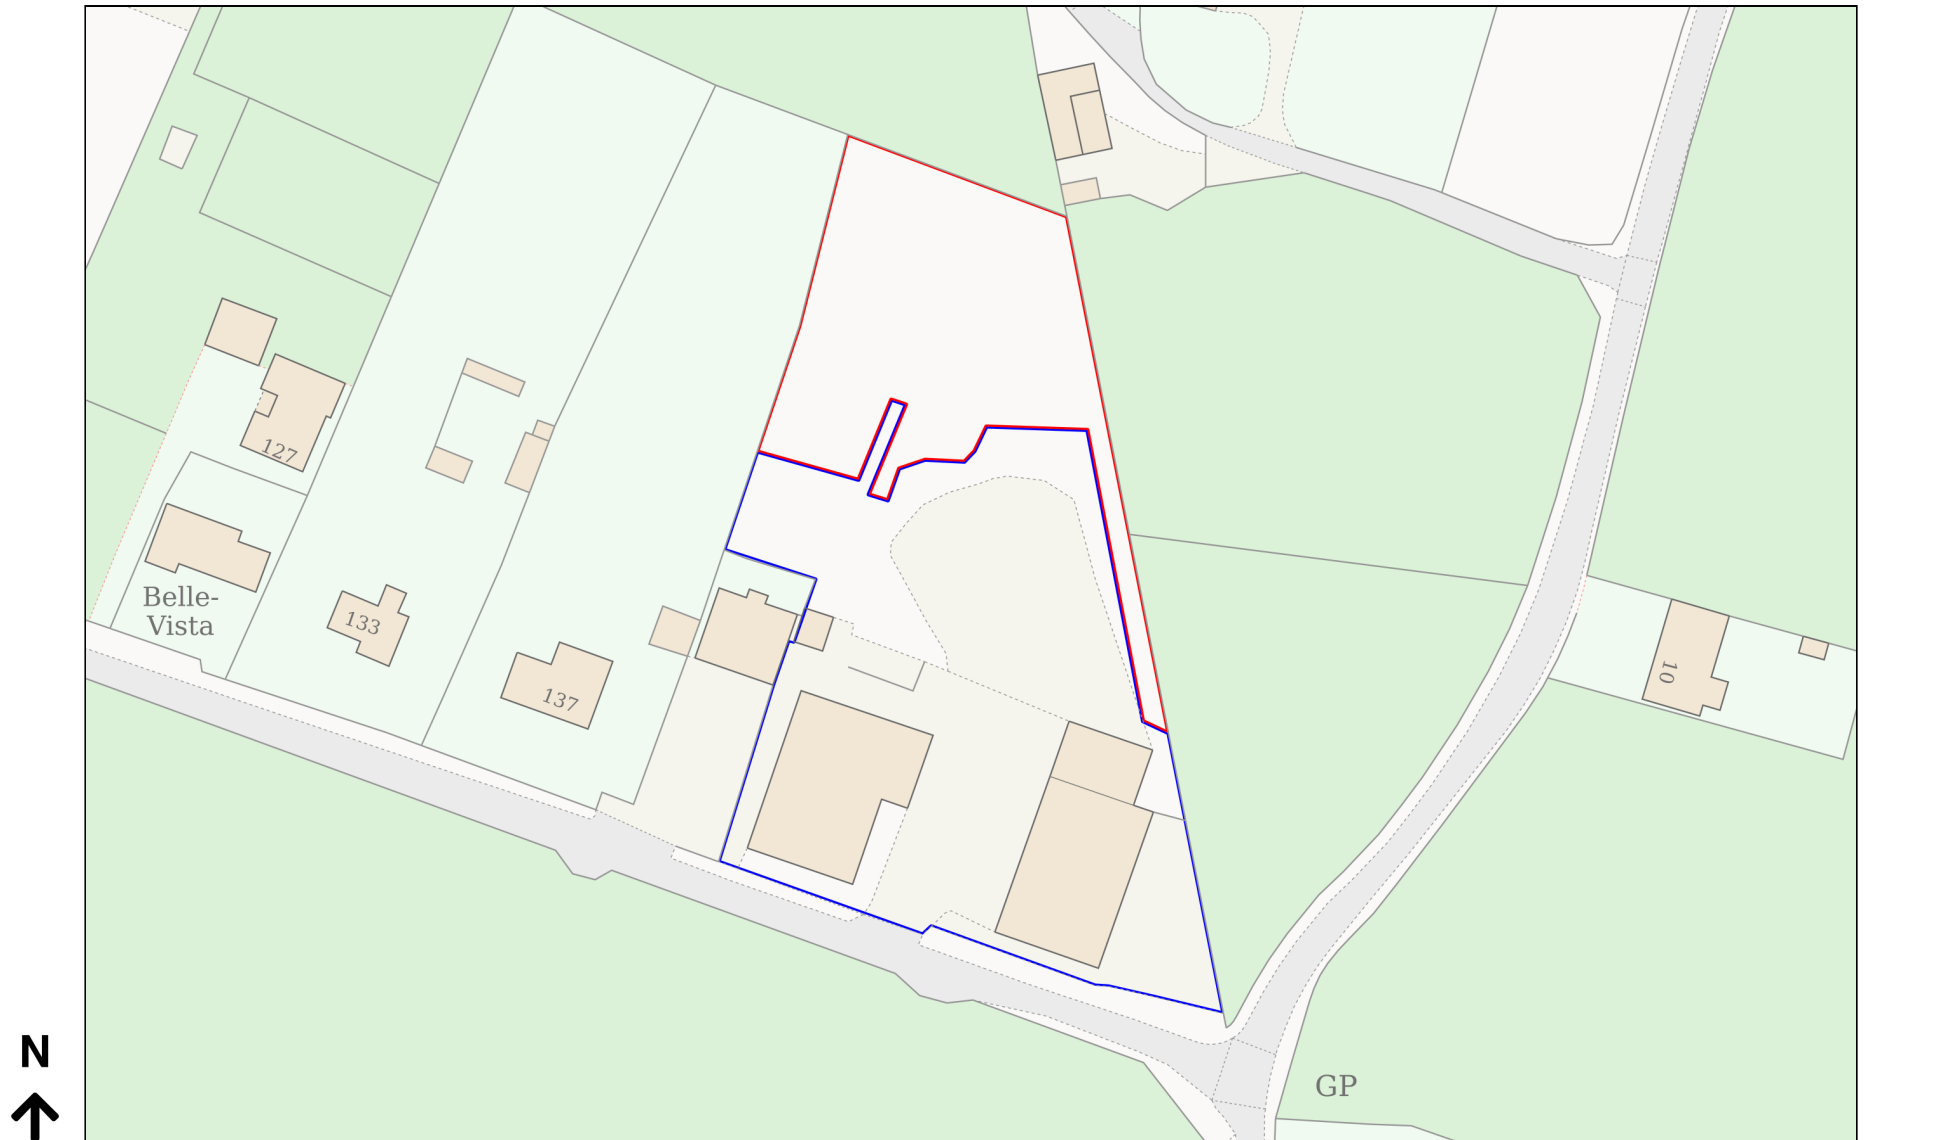

Planning Portal Reference: PP-14727996v2

0 50
Metres