


Tree No.	Species	Retention Category	RPA
G001	Common holly (<i>Ilex aquifolium</i>) Sycamore (<i>Acer pseudoplatanus</i>)	C1	Area: 74 sq m.
T002	Sycamore (<i>Acer pseudoplatanus</i>)	B1	Radius: 9.6m. Area: 290 sq m.
T003	Oak (<i>Quercus sp.</i>)	U	Radius: 15.0m. Area: 707 sq m.
G004	Sycamore (<i>Acer pseudoplatanus</i>) English yew (<i>Taxus baccata</i>)	C1	Area: 98 sq m.
T005	Beech (<i>Fagus sp.</i>)	B1	Radius: 6.6m. Area: 137 sq m.
T006	Beech (<i>Fagus sp.</i>)	B1	Radius: 6.6m. Area: 137 sq m.
T007	Horse chestnut (<i>Aesculus hippocastanum</i>)	B1	Radius: 5.4m. Area: 92 sq m.
T008	Ash (<i>Fraxinus sp.</i>)	C1	Radius: 3.6m. Area: 41 sq m.
T009	Ash (<i>Fraxinus sp.</i>)	C1	Radius: 2.4m. Area: 18 sq m.
T010	Ash (<i>Fraxinus sp.</i>)	C1	Radius: 2.4m. Area: 18 sq m.
T011	Holly (<i>Ilex sp.</i>)	C1	Radius: 1.2m. Area: 5 sq m.
T012	Sycamore (<i>Acer pseudoplatanus</i>)	B1	Radius: 7.0m. Area: 154 sq m.
T013	Holly (<i>Ilex sp.</i>)	C1	Radius: 3.4m. Area: 36 sq m.
T014	Sycamore (<i>Acer pseudoplatanus</i>)	C1	Radius: 6.0m. Area: 114 sq m.
T015	Sycamore (<i>Acer pseudoplatanus</i>)	U	Radius: 8.4m. Area: 222 sq m.
T016	Sycamore (<i>Acer pseudoplatanus</i>)	C1	Radius: 3.0m. Area: 26 sq m.
T017	Yew (<i>Taxus sp.</i>)	C1	Radius: 1.0m. Area: 3 sq m.
T018	Sycamore (<i>Acer pseudoplatanus</i>)	B1	Radius: 7.0m. Area: 154 sq m.
T019	Beech (<i>Fagus sp.</i>)	A1	Radius: 11.4m. Area: 408 sq m.
G020	Sycamore (<i>Acer pseudoplatanus</i>) Yew (<i>Taxus sp.</i>) Elm (<i>Ulmus sp.</i>)	C1	Area: 159 sq m.
G021	Yew (<i>Taxus sp.</i>) Sycamore (<i>Acer pseudoplatanus</i>)	B1	Area: 458 sq m.
G022	Yew (<i>Taxus sp.</i>)	C1	Area: 289 sq m.
T023	Cypress (<i>Cupressus sp.</i>)	C1	Radius: 0.6m. Area: 1 sq m.
T024	Cypress (<i>Cupressus sp.</i>)	C1	Radius: 0.6m. Area: 1 sq m.
T025	Cypress (<i>Cupressus sp.</i>)	C1	Radius: 0.6m. Area: 1 sq m.
T026	Cypress (<i>Cupressus sp.</i>)	C1	Radius: 1.2m. Area: 5 sq m.
T027	Ash (<i>Fraxinus sp.</i>)	C1	Radius: 4.8m. Area: 79 sq m.
T028	Ash (<i>Fraxinus sp.</i>)	C1	Radius: 3.0m. Area: 25 sq m.
T029	Ash (<i>Fraxinus sp.</i>)	C1	Radius: 6.0m. Area: 119 sq m.
T030	Yew (<i>Taxus sp.</i>)	B1	Radius: 4.8m. Area: 72 sq m.



Tree Protection Advice

Examples of Standard Barriers

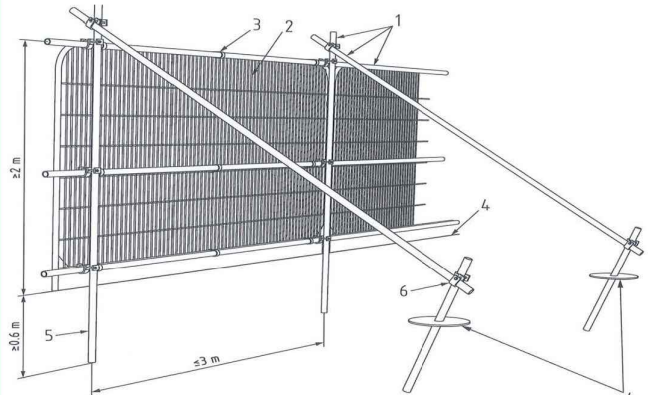

KEY


- Standard scaffold poles
- Heavy gauge 2m tall galvanised tube and welded mesh infill panels
- Panel secured to uprights and cross-members with wire ties
- Ground level
- Uprights driven into the ground until secure (minimum depth 0.6m)
- Standard scaffold clamps

Protective barriers are not to be moved without written consent from the Local Planning Authority (LPA) and any adjustments should be under direct supervision of the project Arboriculturist to maintain the Root Protection Area (RPA) of each tree. No materials, chemicals, machinery or vehicles must be stored within the protected area as defined on the Tree Protection Plan.

Extract from BS5837:2012 Figure 2—Default specifications for tree protective fencing.



Image 1: Scaffold and Heras panels can provide standard protection that is fit for purpose.

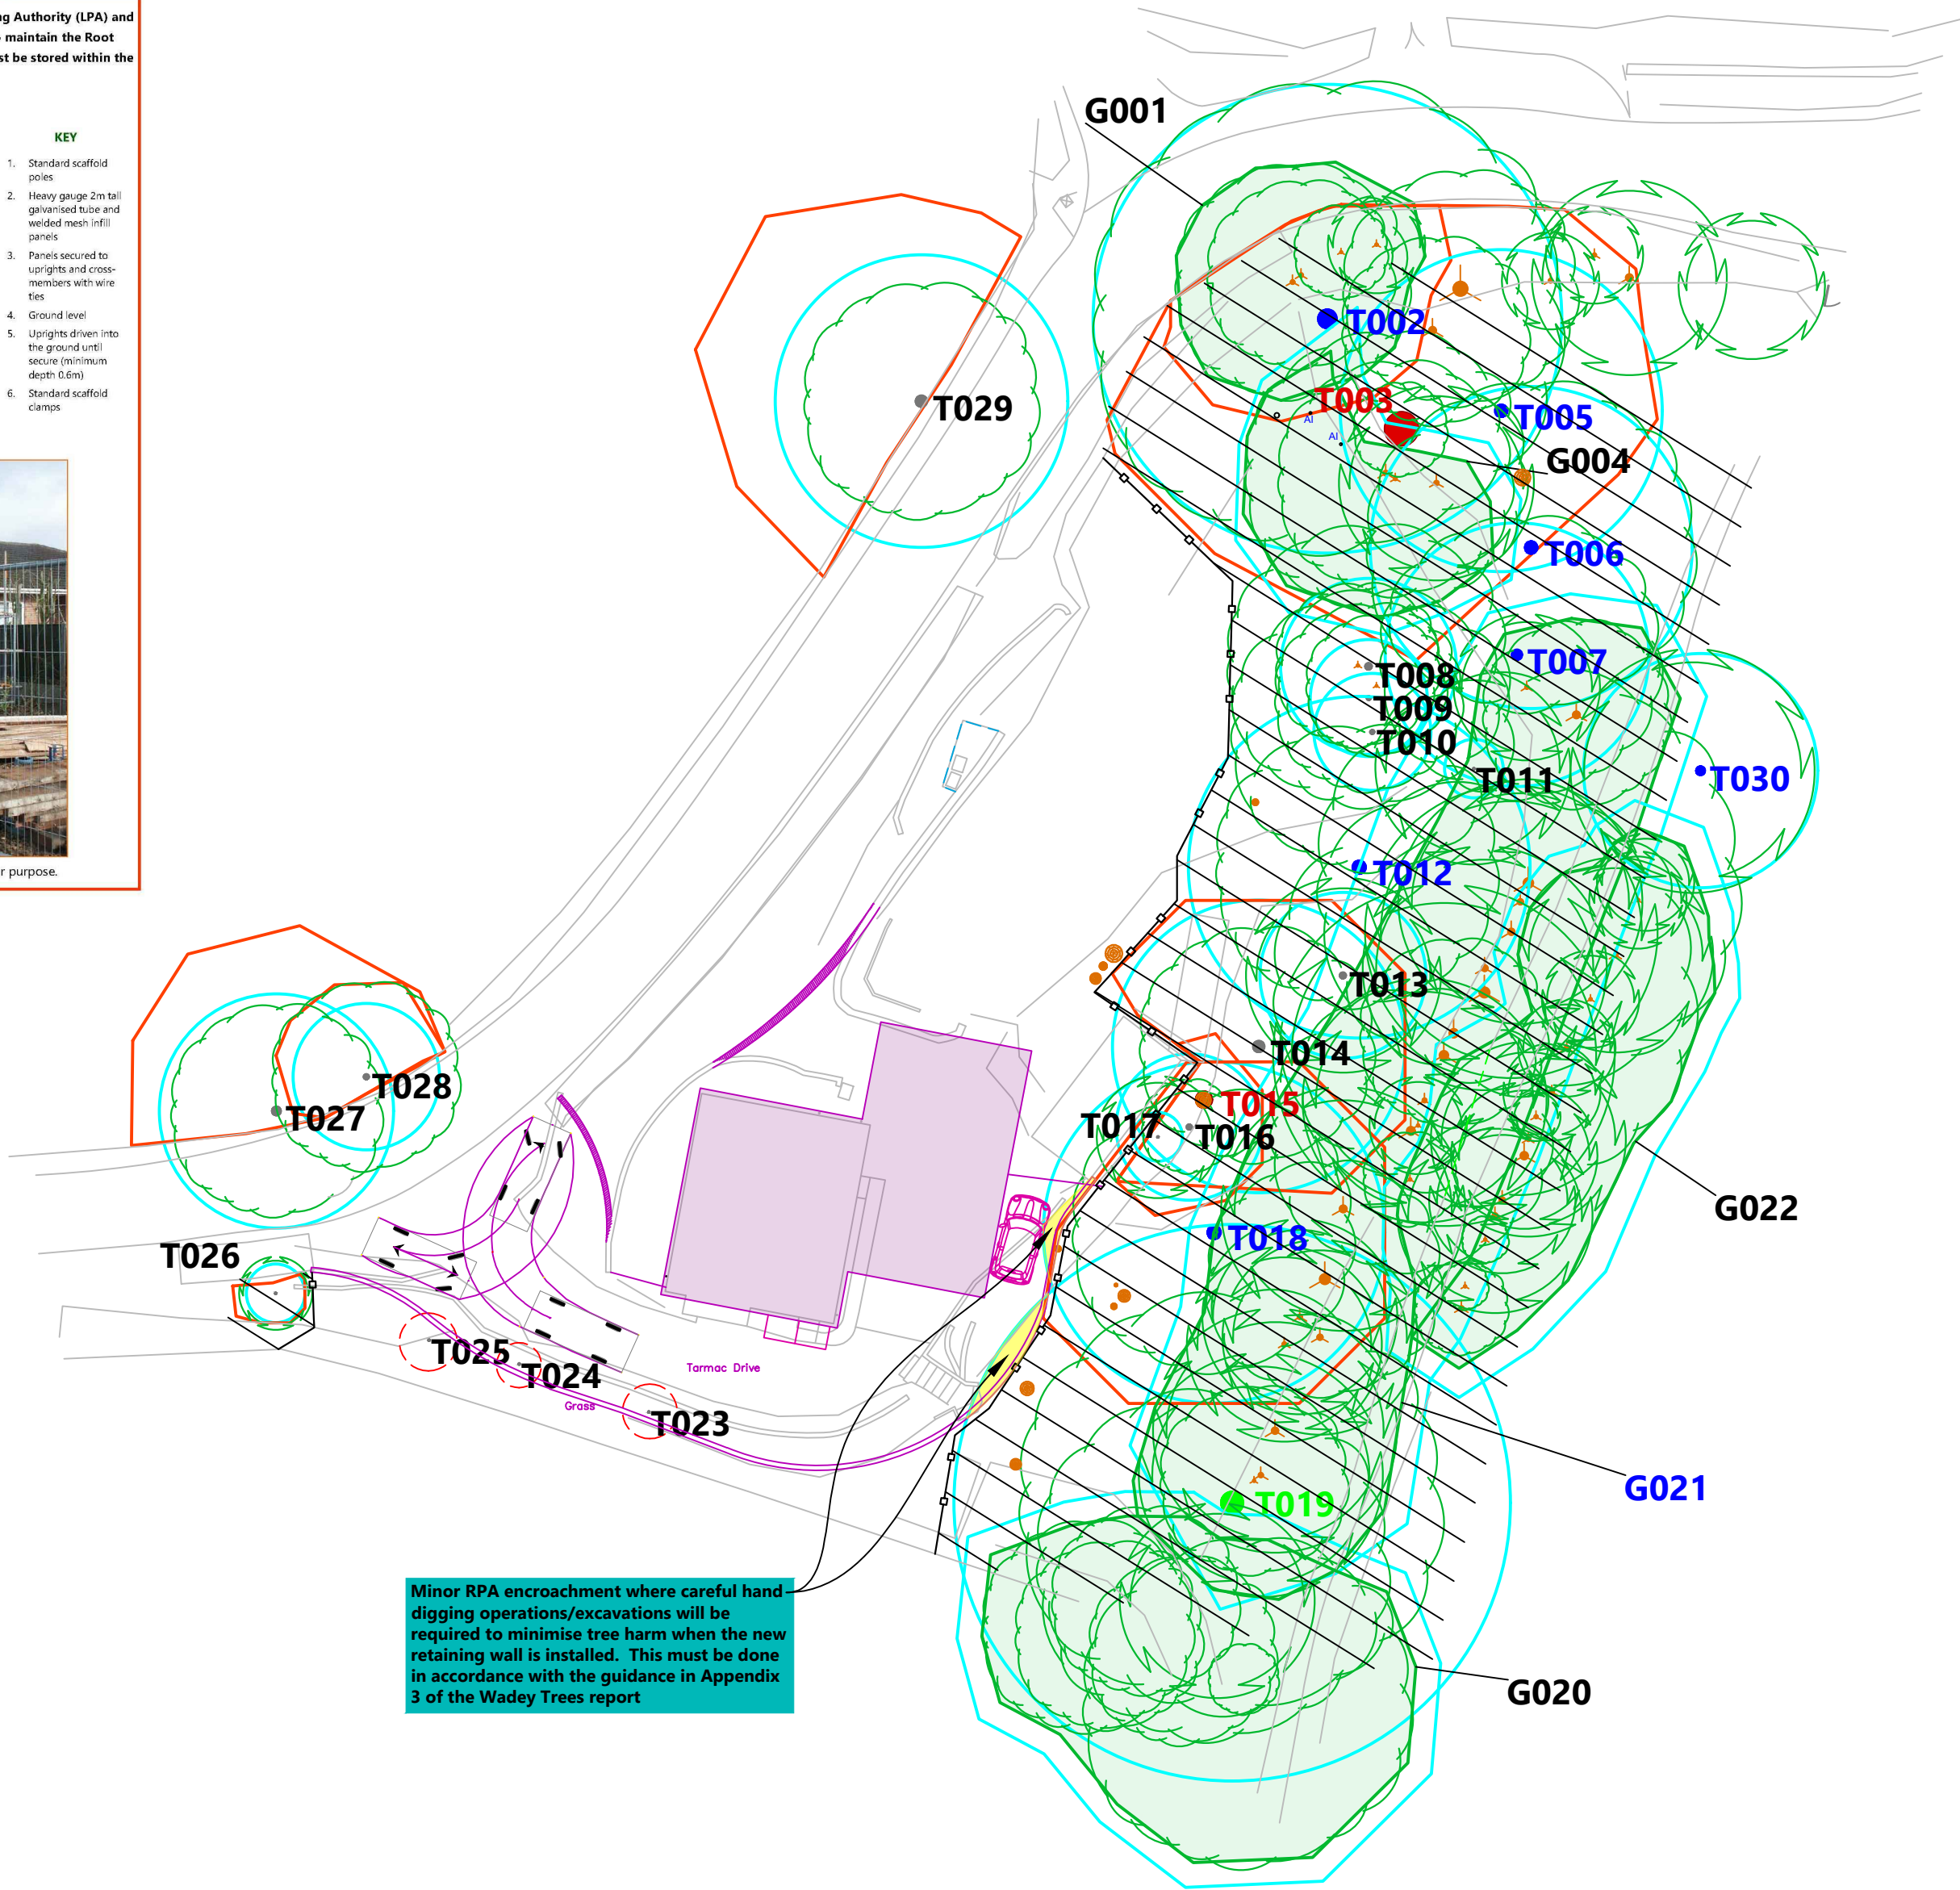

Key:

- T001 Trees - colour coded by BS 5837 category
- A BS category - Trees of high quality
- B BS category - Trees of moderate quality
- C BS category - Trees of low quality
- U BS category - Trees unsuitable for retention
- Notional BS 5837 RPA boundaries
- Offset BS 5837 RPAs taking account of pre-existing barriers to root growth
- Tree canopies for groups
- Tree canopies for individual trees
- Stumps
- Existing layout
- Proposed layout
- Construction exclusion zone (CEZ) to be protected by BS 5837 compliant fencing
- Precautionary area

For further information, refer to the WT tree schedule. Do not scale from this drawing (unless for planning purposes), please check all dimensions on site, and notify us of any discrepancies. Wadey Trees Ltd cannot be held responsible for inaccuracies in the topographical plan on which this drawing is based. © Wadey Trees Ltd 2020. This drawing is designed to reflect only the principles of layout and/or design insofar as these relate to the protection of trees to be retained, and should NOT be read as a definitive engineering or construction method statement. Reference should be made to the architect or structural engineer, as appropriate, over any matters of construction detail or specification, or any engineering standards or regulatory requirements relating to proposed structures, hard surfaces or underground services.



Wadey Trees Ltd
Plum Tree Cottage
50 Dunweston
Blandford DT11 0QA
07544 375950
www.wadeytrees.co.uk

CLIENT:
Mr B Toomer

ARCHITECT:
Larkham Design

DRAWN:
EJS

CHECKED:
MJW

DATE:
9 Mar 26

REVISION:

LOCATION OF TREES, CATEGORISATION & DEVELOPMENT AT:
Huguenot, Nunton, Salisbury, SP5 4HP

DRAWING NO:
WTP2

DRAWING TITLE:
Tree Protection Plan

SCALE:
1:250

SHEET SIZE:
A2

SHEET NUMBER:

WT PROJECT NO:
WT 128-25

STATUS:
PUBLISHED

CLIENT PROVIDED PLAN REF:
20973 and 1013 - Planning - RevA