


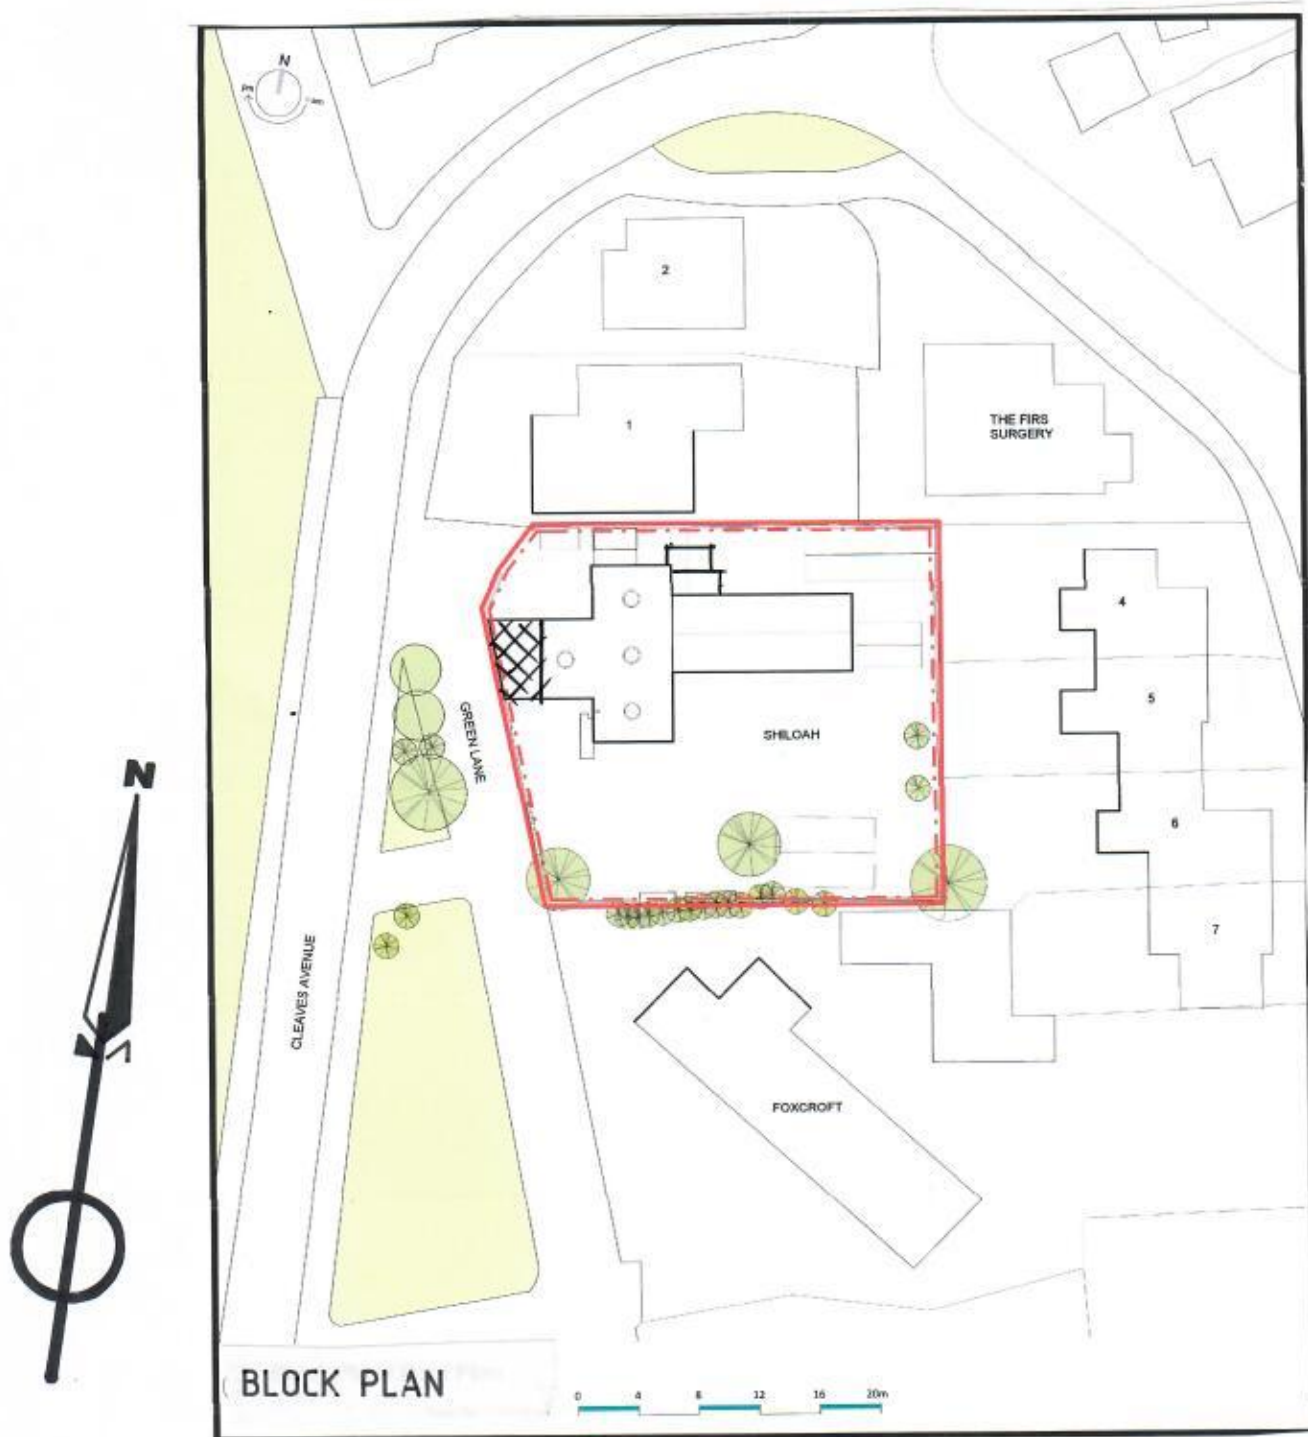

Shiloah Green Lane Colerne Wiltshire SN14 Scale 1:500 at A4

KEY

Proposed Single Storey Extension

