

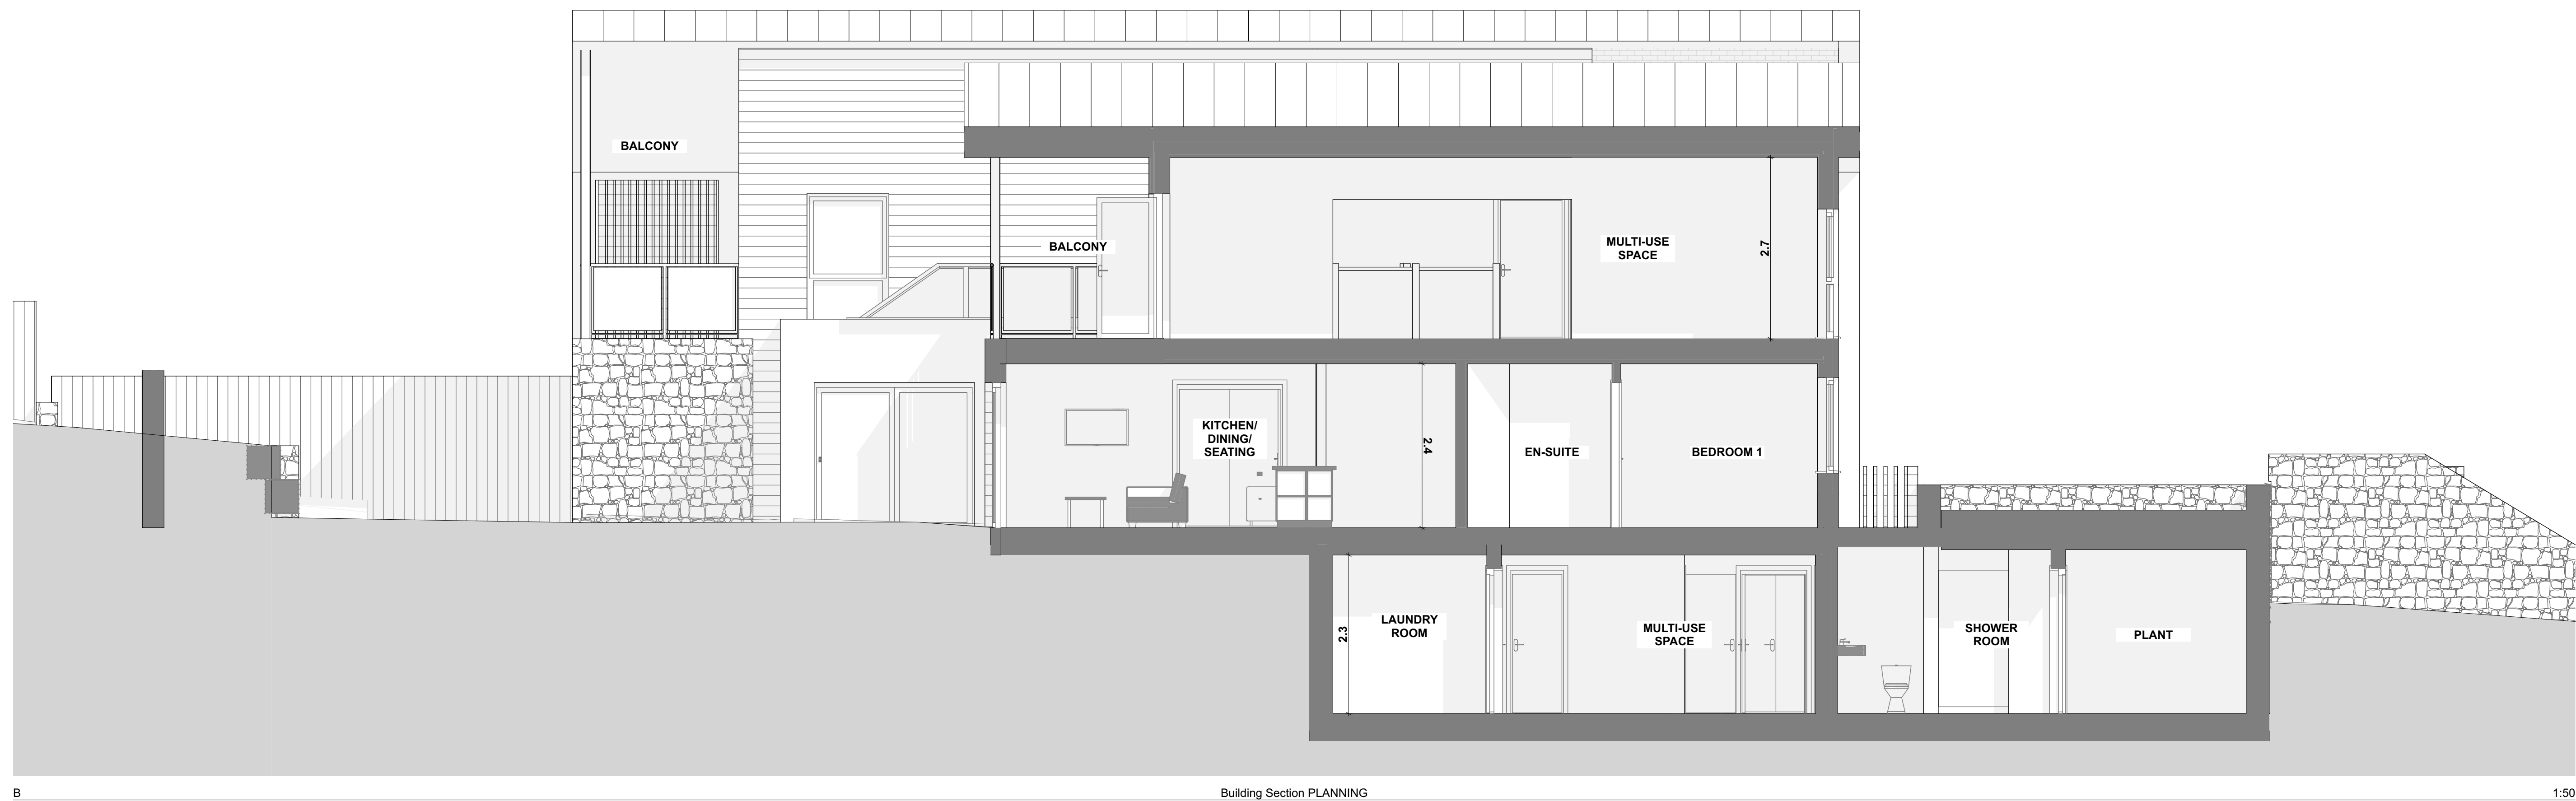


ALL DIMENSIONS TO BE CONFIRMED ON SITE PRIOR TO CONSTRUCTION

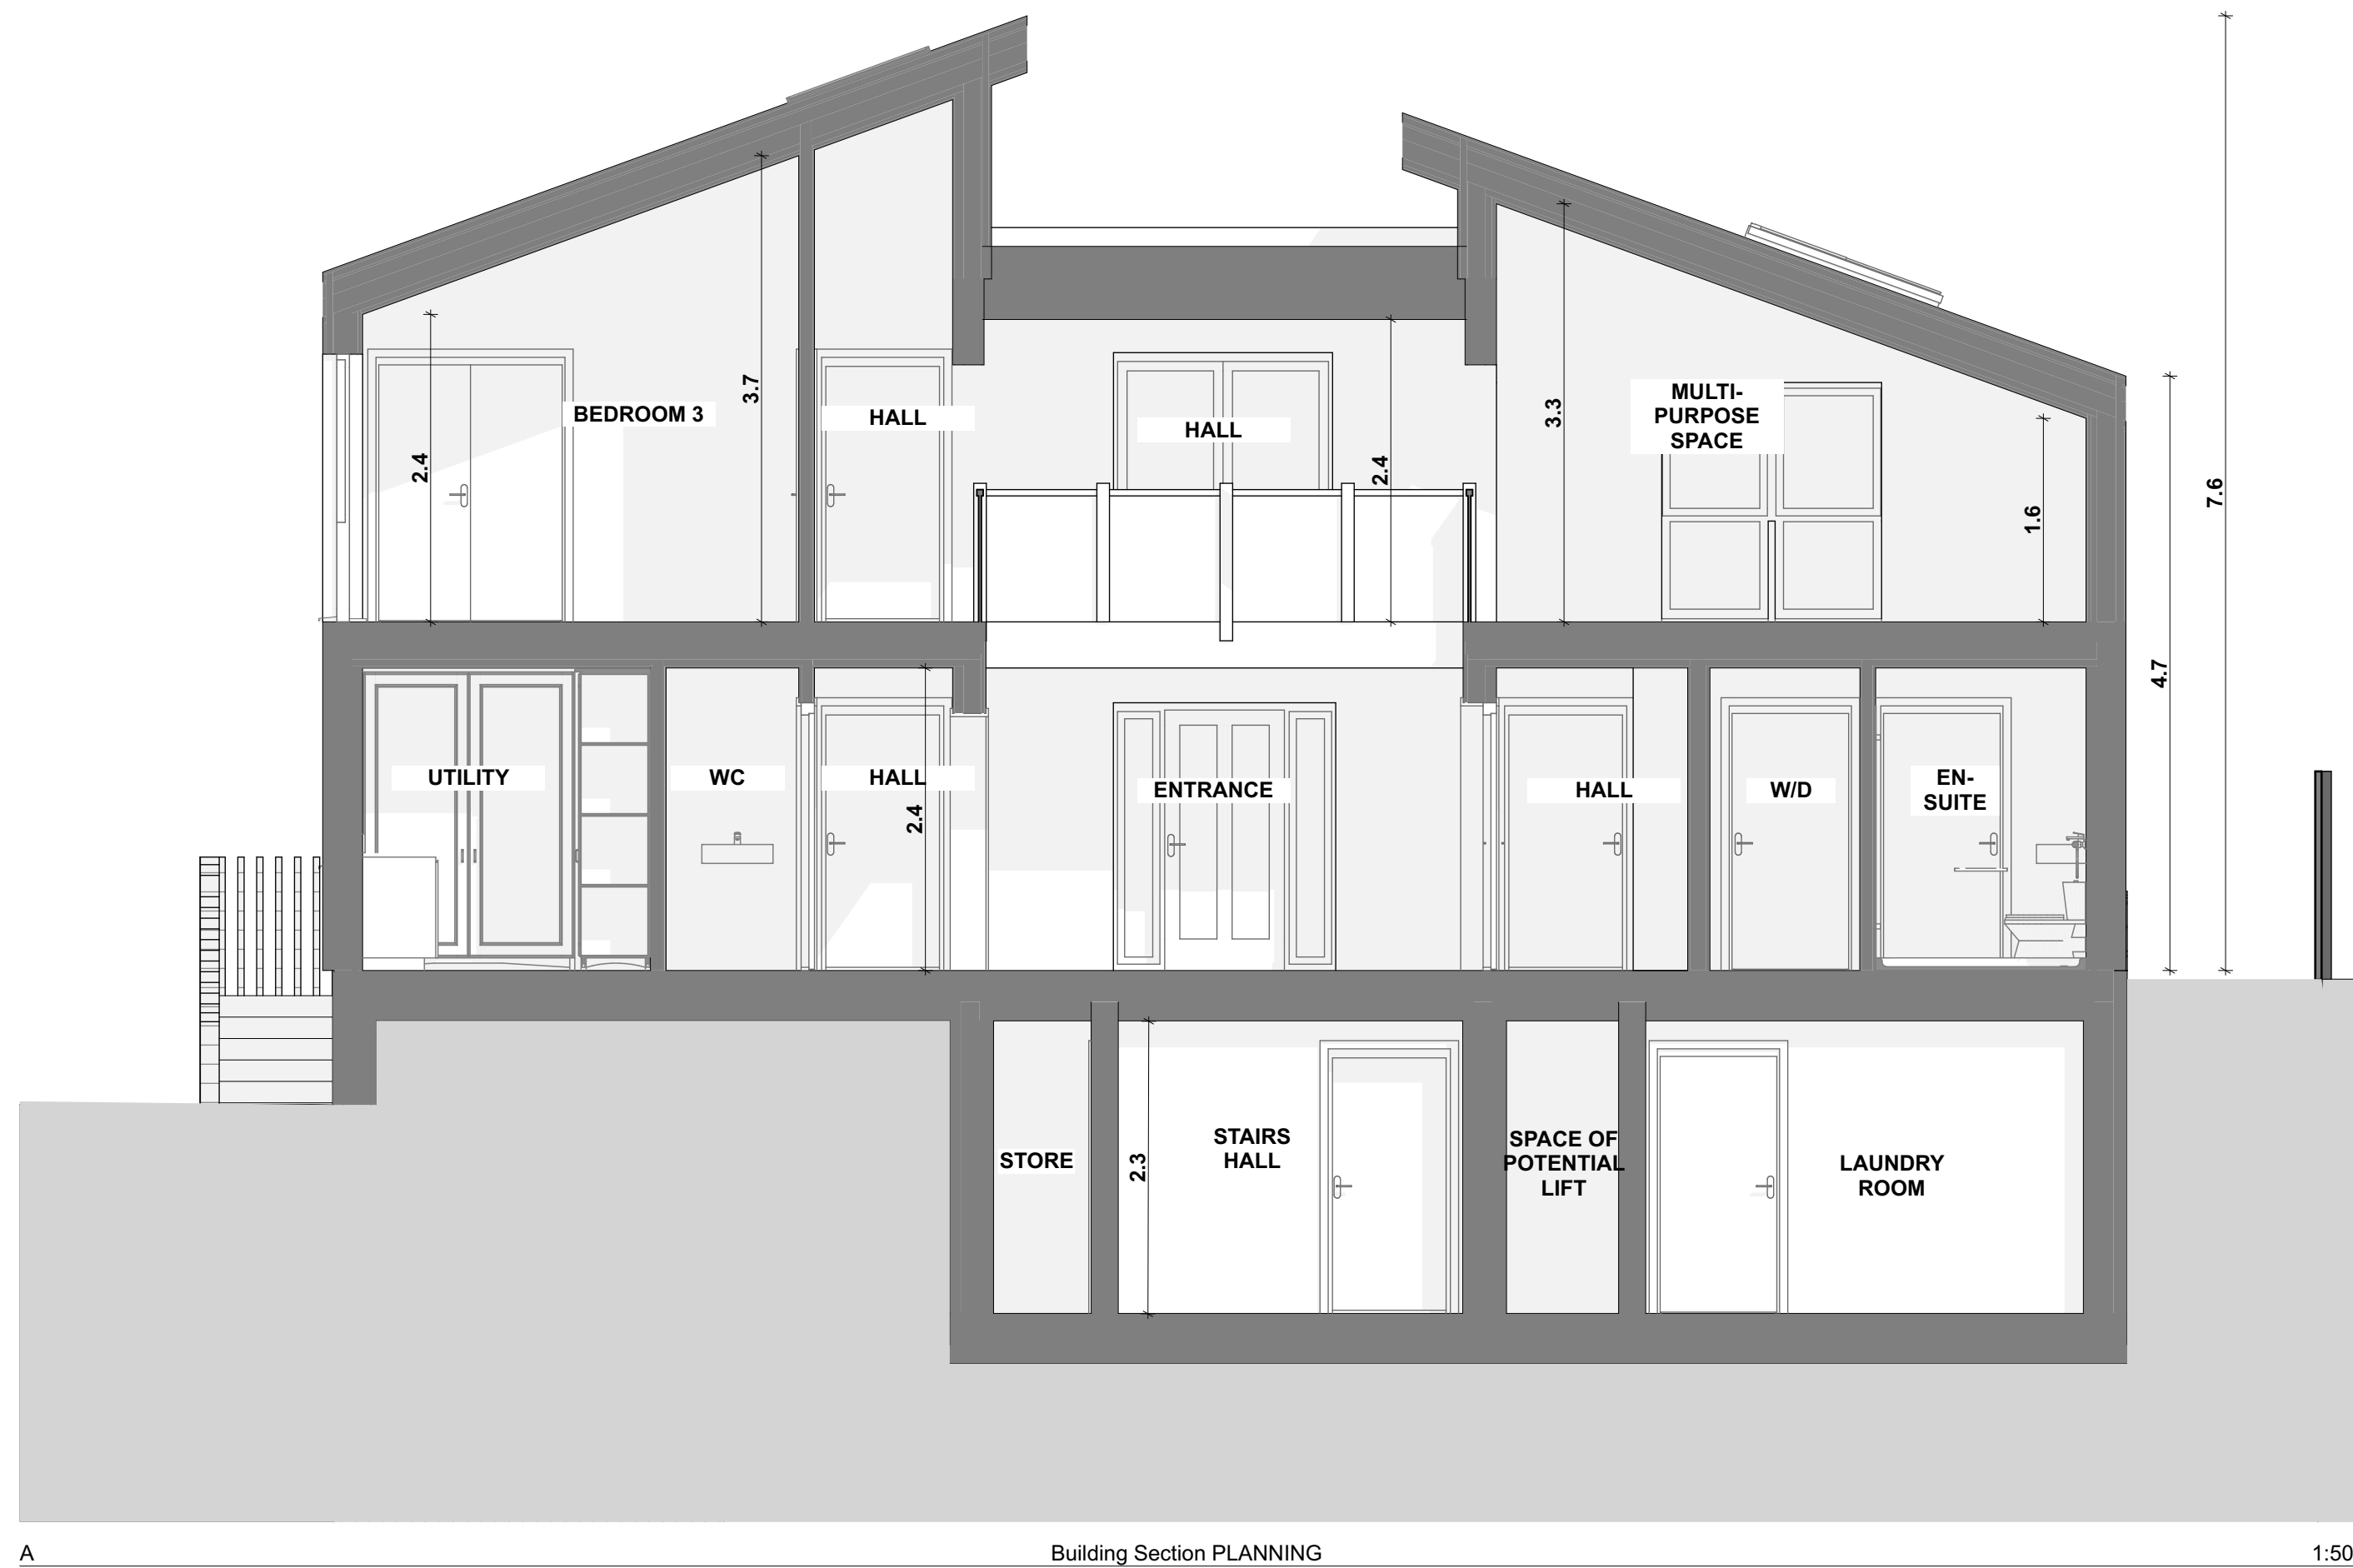

REPRODUCTION OF THESE DRAWINGS BY COPYING OR PRINTING IS CARRIED OUT AT YOUR OWN RISK, PLEASE REFER TO ASSOCIATED SCALE BAR. DO NOT SCALE FROM THESE DRAWINGS FOR CONSTRUCTION PURPOSES. ANY DISCREPANCIES SHOULD BE IMMEDIATELY RAISED WITH AC ARCHITECTS

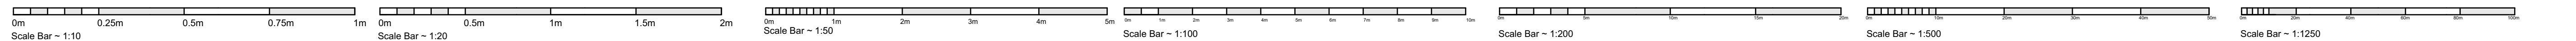

DATE	INITIAL	REVISION	SUFFIX



CLIENT
Mr & Mrs Tatam

PROJECT
37 George Lane Marlborough
SN8 4BX

TITLE
Proposed Sections
PLANNING

SCALE @ A1	START DATE	DRAWN	CHECKED
1:50	Sept 25	ROD	IP

No. 599 - PL 400

REV:

LEWIS HOUSE, UNIT 213, EAST WAY
HILLEN DIND EST, DUNFERMLINE
FIFE, KY11 9JF, SCOTLAND

t - 03333 444 217
e - info@acarchitects.biz
w - www.acarchitects.biz