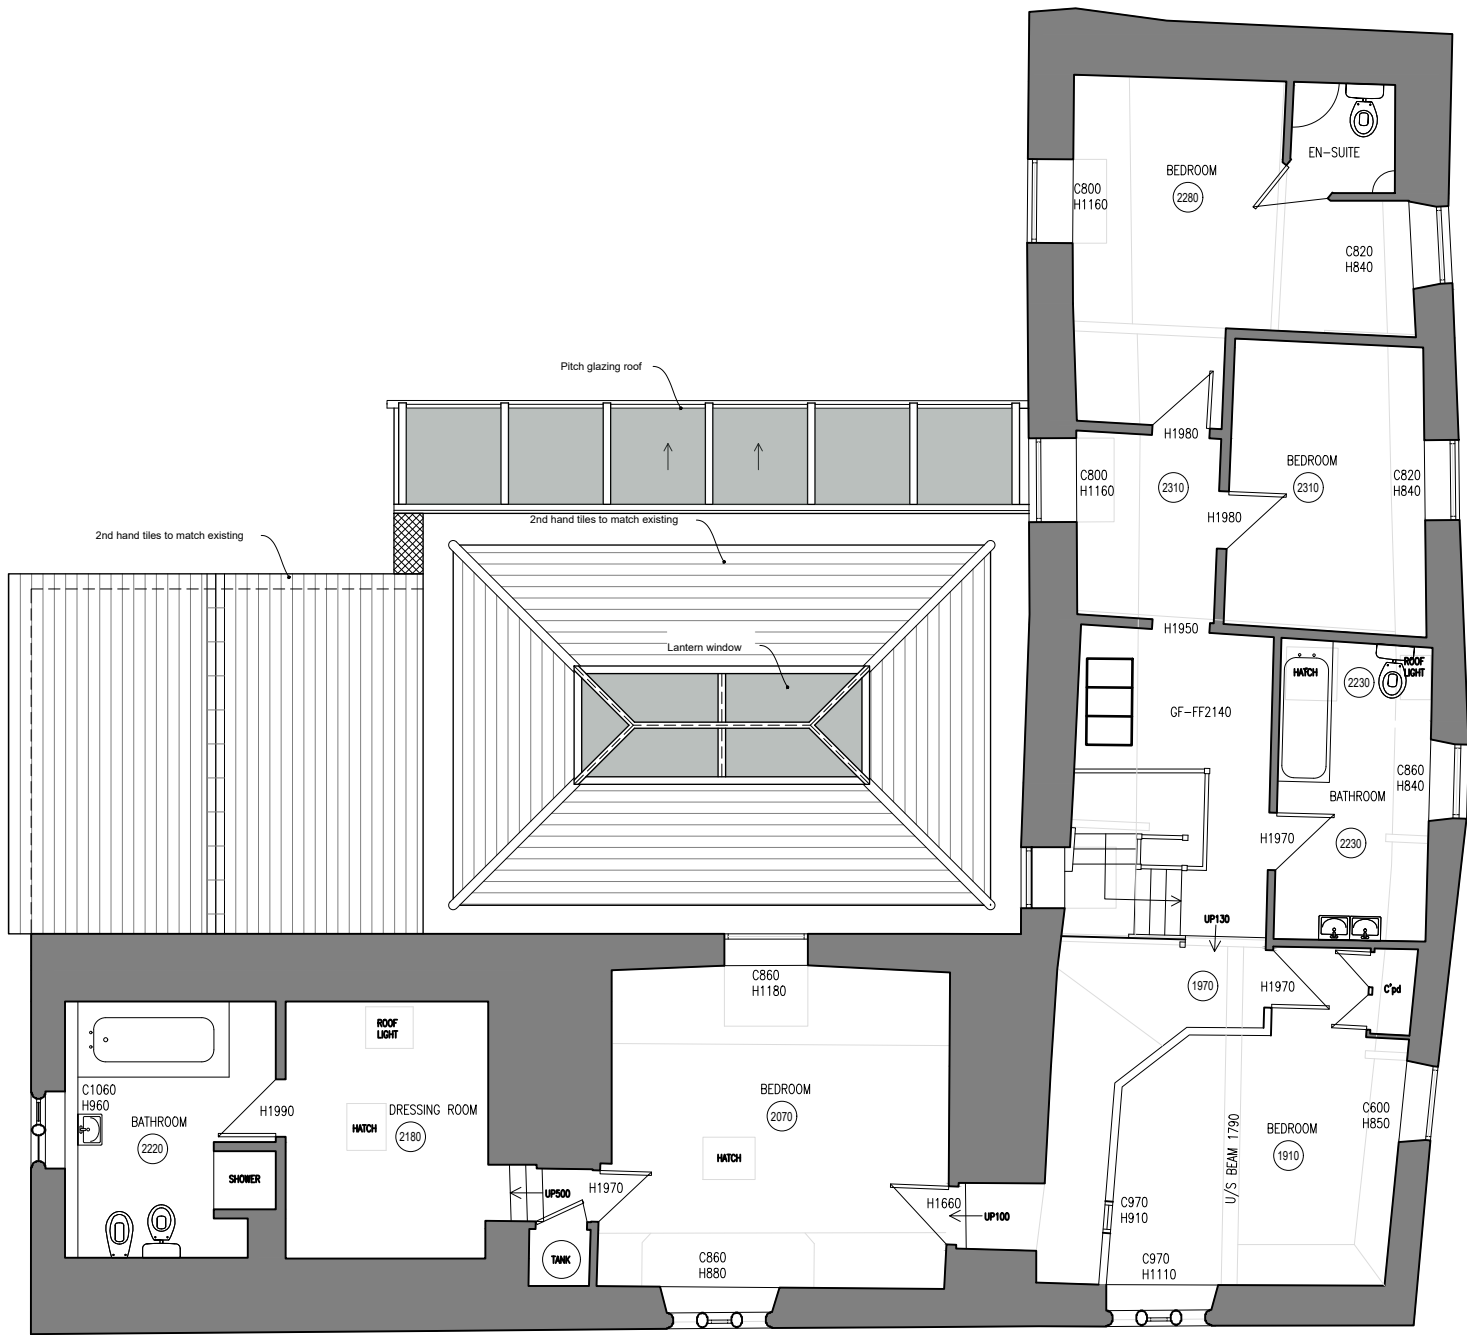


[illegible]

TENDER ISSUE

20.06.25

A

Revisions

Address

Little Court
Upper South Wraxall
BA15 2SE

Project

Proposed Works
and Alterations

Drawing Title

General Arrangements
Proposed Ground & First Floor

Scale

1:00 @ A3

Date

February 2026

Drawn by

Checked by

MR

MW

Contractors must check all dimensions on site
Only figured dimensions are to be worked from
Discrepancies must be reported immediately to
the architect before proceeding
This drawing is copyrightd

Drawing Number

Revision

255-PP02

A

Filename

WATSON BERTRAM & FELL
ARCHITECTS & SURVEYORS
6 OLD KING STREET
BATH • BA1 2JW
Telephone 01225 337 273
mail@wbf-bath.co.uk
www.wbf-bath.co.uk