



1 Front Image - Angle 1



2 Front Image - Angle 2




3 Rear Image - Angle 1



3 Rear Image - Angle 2

REPRODUCTION OF THESE DRAWINGS BY COPYING OR PRINTING IS CARRIED OUT AT YOUR OWN RISK, PLEASE REFER TO ASSOCIATED SCALE BAR. DO NOT SCALE FROM THESE DRAWINGS FOR CONSTRUCTION PURPOSES. ANY DISCREPANCIES SHOULD BE IMMEDIATELY RAISED WITH AC ARCHITECTS

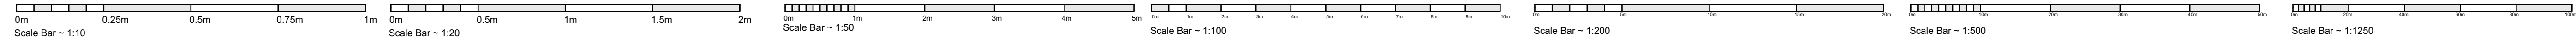

ALL DIMENSIONS TO BE CONFIRMED ON SITE PRIOR TO CONSTRUCTION

DATE	INITIAL	REVISION	SUFFIX

Allan Corfield
ARCHITECTS

CLIENT
Mr & Mrs Tatam

PROJECT
37 George Lane Marlborough
SN8 4BX

TITLE
Proposed Render Images
PLANNING

SCALE @ A1	START DATE	DRAWN	CHECKED
	Sept 25	ROD	IP

No. 599 - PL 700

REV.
LEWIS HOUSE, UNIT 213, EAST WAY
HILLEND IND EST, DUNFERMLINE
FIFE, KY11 9JF, SCOTLAND
t - 03333 444 217
e - info@acarchitects.biz
w - www.acarchitects.biz