


All drawings to be read in conjunction with relevant engineer's designs, calculations and specifications and manufacturers specification sheets. Do not scale this drawing. All dimensions to be checked on site before work commences. Any discrepancies should be brought to the designers attention for rectification.

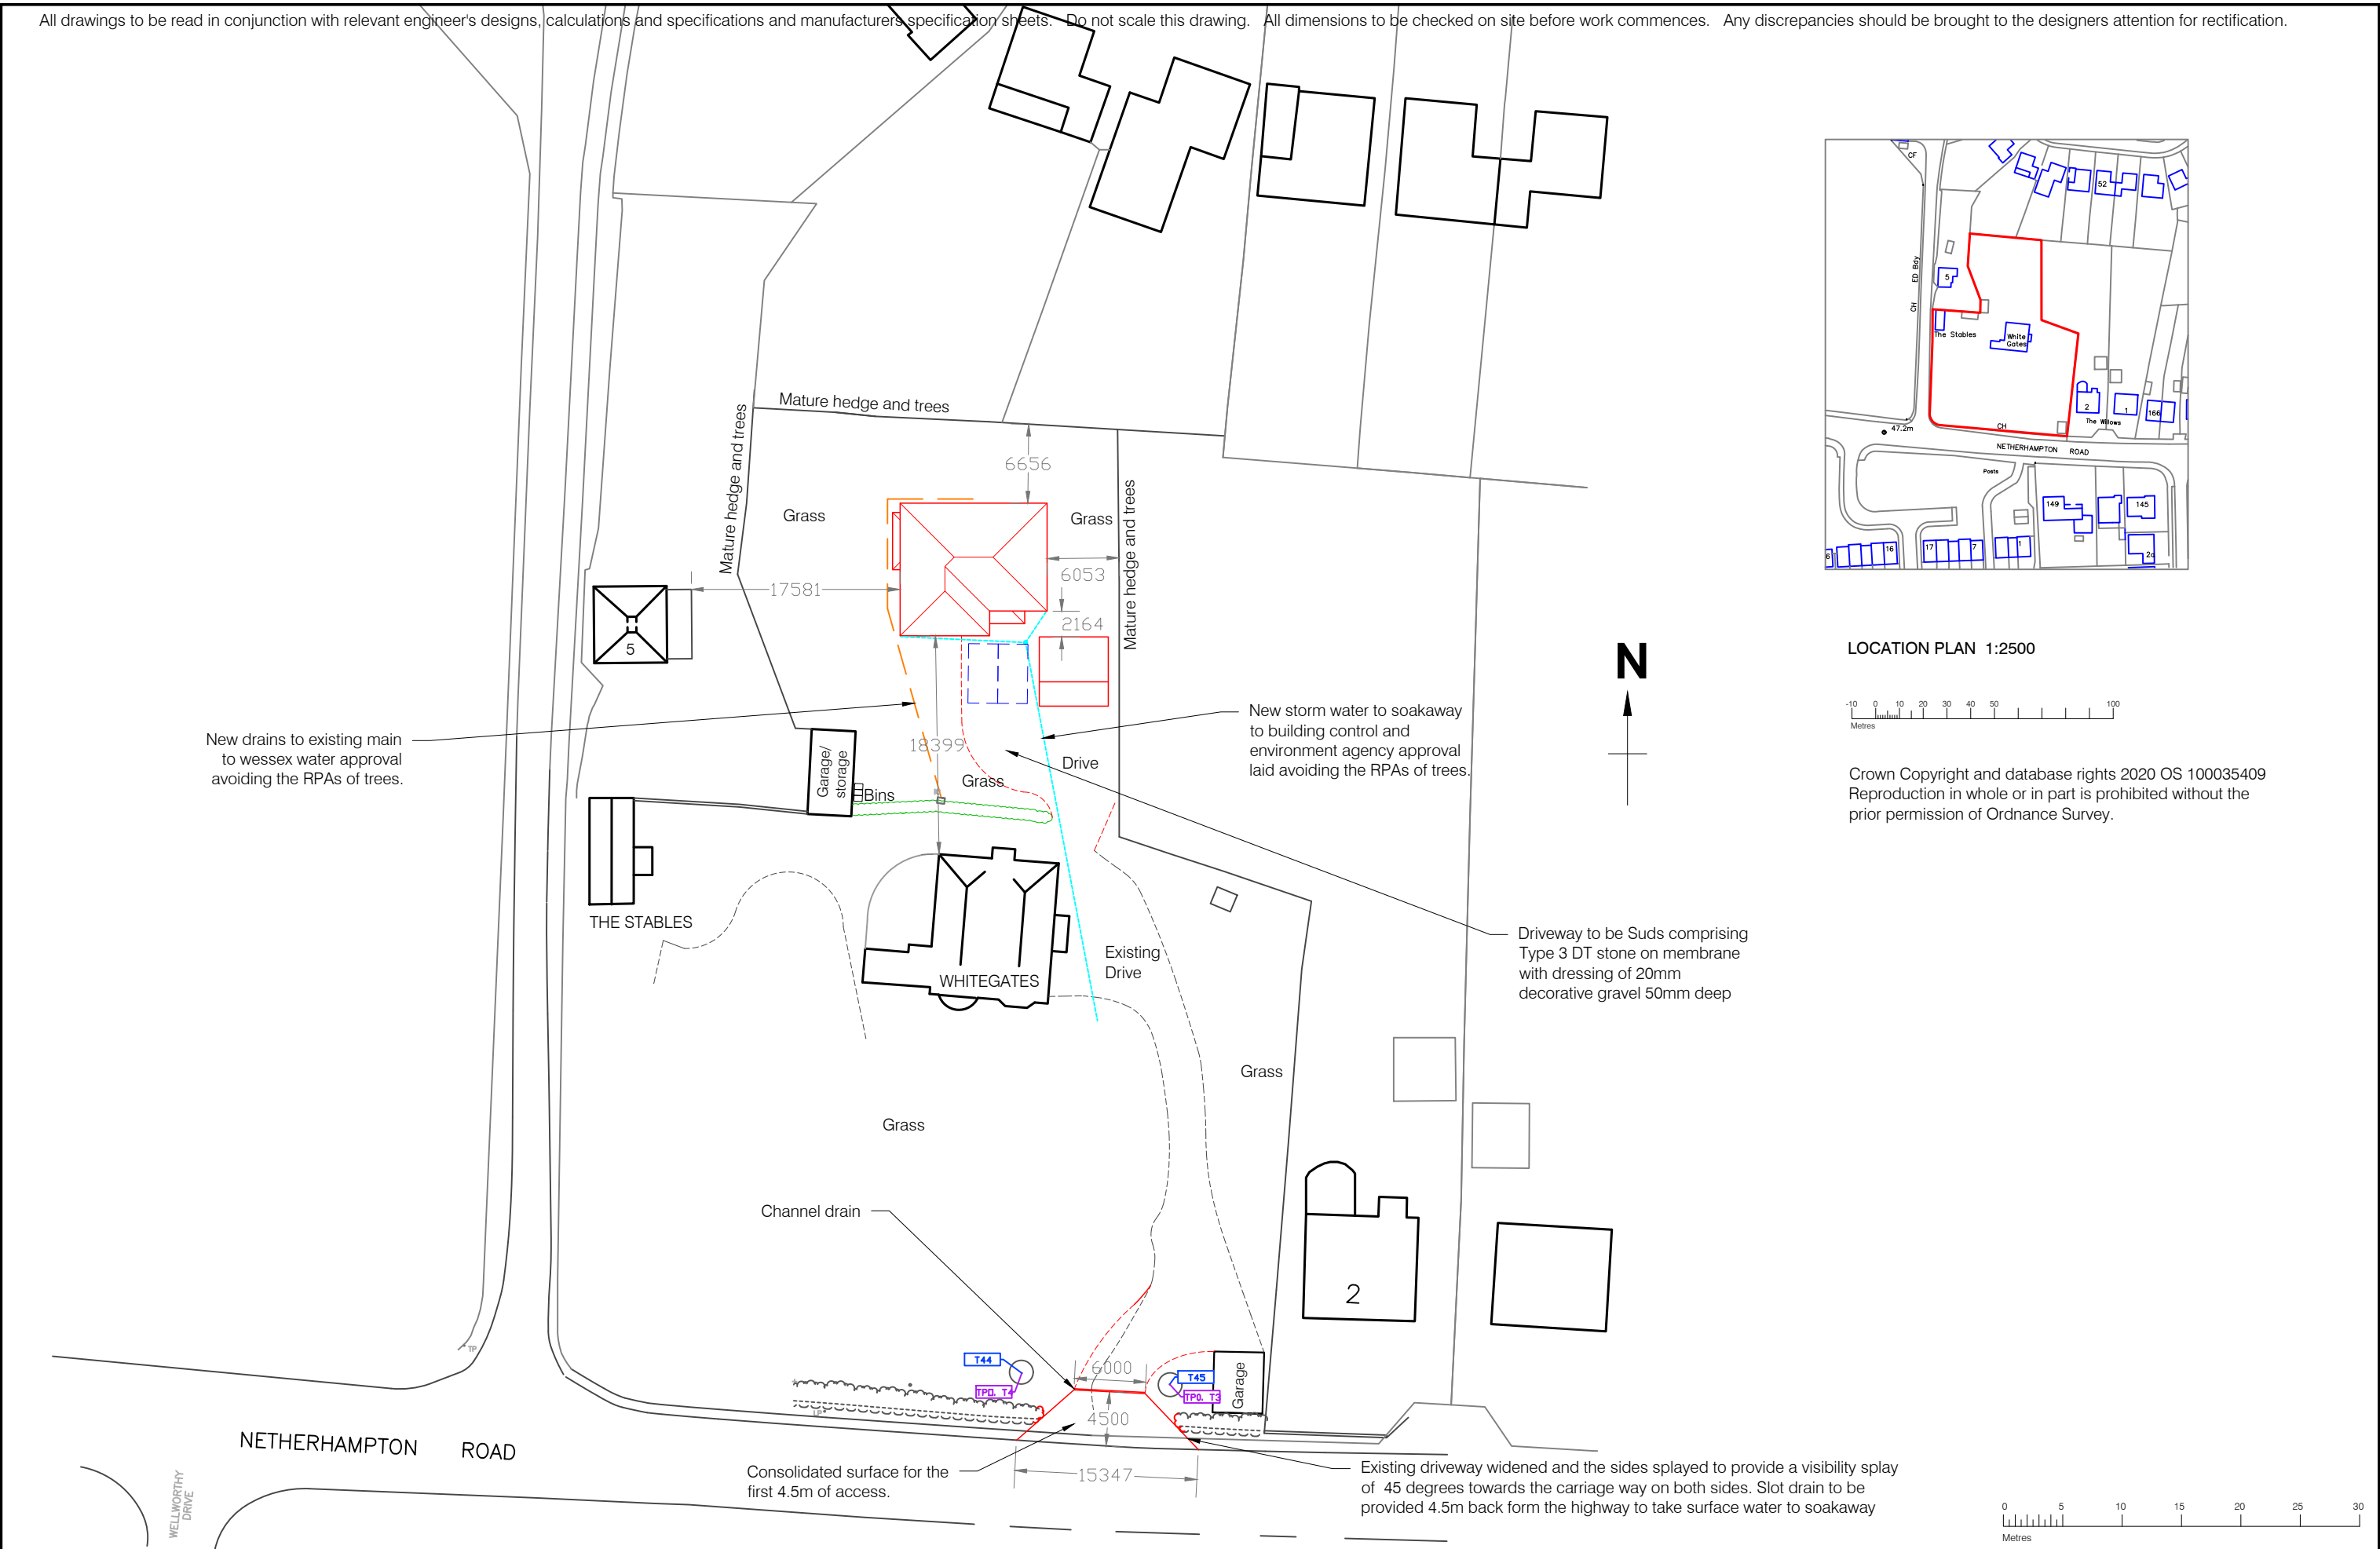

	01722 783296 hp@sarsendesigns.co.uk www.sarsendesigns.co.uk	CLIENT Marcus Morrish	TITLE Block Location plan		REVISION	
		PROJECT Whitegates Netherhampton Road	DATE 28 May 2021	SCALE 1: 500 @ A3	DWG NO. WG04BP	PLANNING ISSUE