


Wessex Water Network Map

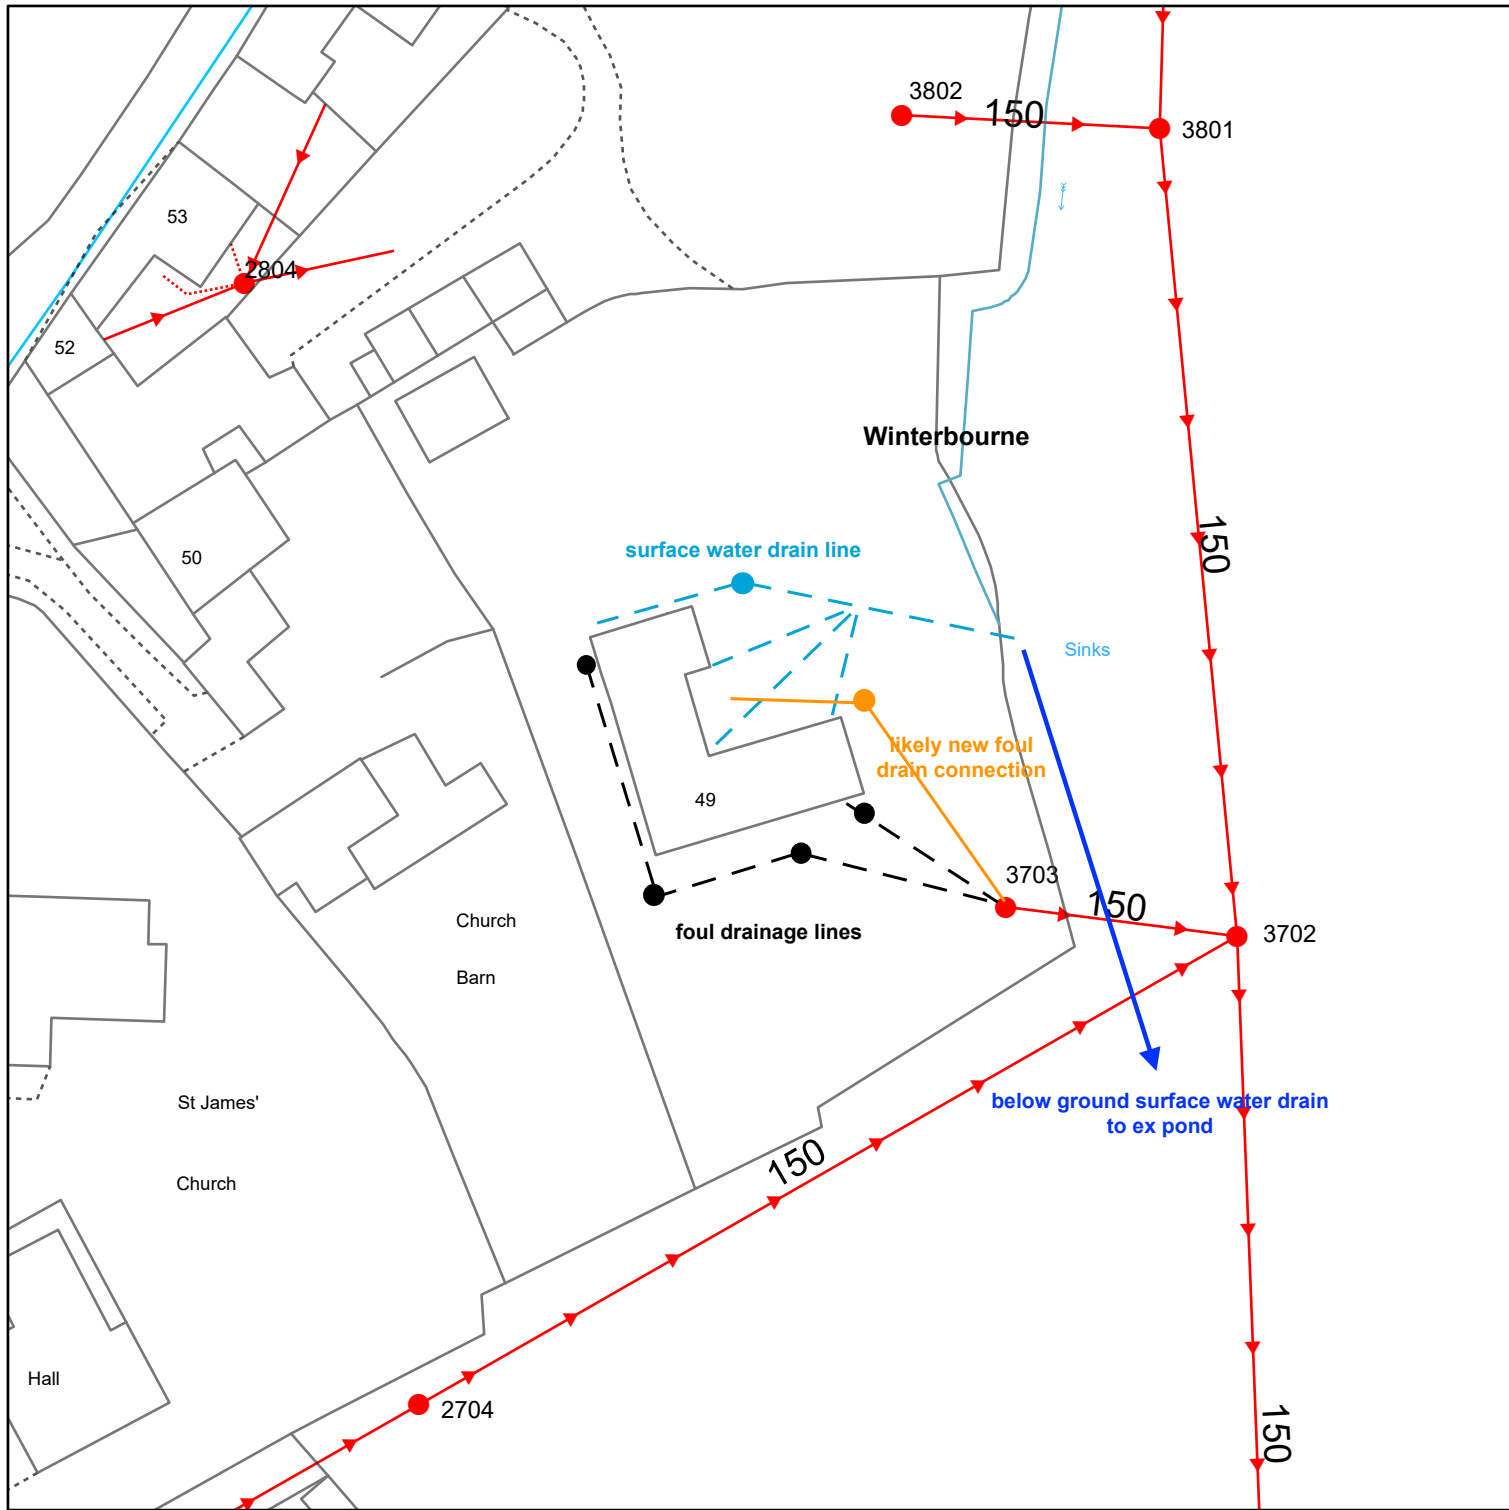

Reproduced from the Ordnance Survey map with the permission of the Controller of His Majesty's Stationery Office. © Crown copyright and database rights (2026) OS AC0000848304

WATER MAINS		SEWERS	STRATEGIC	PUBLIC	PRIVATE	SECTION 104	OTHER WESSEX PIPES	NON-WESSEX / UNKNOWN		
	Distribution	Foul						Rising Mains		Private Rising Mains
	Washout	Surface						Standby Rising Mains		Culverted Watercourse
	Raw Water	Combined						Effluent Disposal		Highway Drain
	Abandoned	Abandoned					Overflow			Use Unknown
	Private	Colours generally indicate the use of the sewer/drain (i.e Red - Foul, Dark Blue - Surface, Magenta - Combined/Dual Use, Light Green - Highway Drain, Mid Green - Overflow).								
FITTINGS		Some styles of line and symbol are shown on the key in sample/typical colours.								
	Hydrant	STRUCTURES			Pumping Station - Surface					
	Other		Manhole - Foul		Pumping Stn - Foul/Combined					
			Manhole - Surface		Gully					
			Manhole - Combined		Vent Column					
			Inlet		Rodding Eye					
			Outfall		Catchpit					
			Lamphole		Flushing Chamber					
			Bifurcation - Foul		Soakaway					
			Bifurcation - Surface		Non Return Valve					
			Bifurcation - Combined		Air Valve					
			Combined Sewage Overflow		Hatch Box		X	Washout		
							OTHER STRUCTURES			Chamber
								Attenuation Tank		Tunnel
								Storage Tank		Interceptor
</										

Information in this map is provided for identification purposes only. No warranty as to accuracy is given or implied. The precise route of pipe work may not exactly match that shown. Wessex Water does not accept liability for inaccuracies. Sewers and lateral drains adopted by Wessex Water under the Water Industry (Schemes for Adoption of Private Sewers) Regulations 2011 are to be plotted over time and may not yet be shown. In carrying out any works, you accept liability for the cost of any repairs to Wessex Water apparatus damaged as a result of your works. You are advised to commence excavations using hand tools only. Mechanical digging equipment should not be used until pipe work has been precisely located. If you are considering any form of building works and pipe work is shown within the boundary of your property or a property to be purchased (or very close by) a surveyor should plot its exact position prior to commencing works or purchase. If you are proposing to build over or near Wessex Water's apparatus you should contact the Developer Services Team, tel: 01225 526633 or e-mail: developer.enquiries@wessexwater.co.uk to discuss your proposals. Details of assets within Wessex Water's land ownership are unavailable through this service.

Date: 06/03/2026
Centre: 383326E, 164801N
Scale: 1:625
(when printed at A4 size)

