

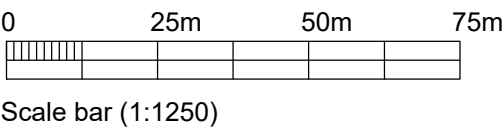


THIS DRAWING IS COPYRIGHT
Contractor must take site sizes

Any discrepancies between the
drawing and site conditions
should be reported to the
Principal Designer

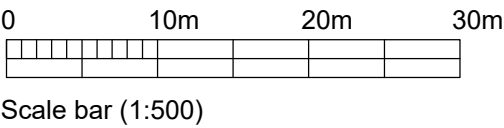


EXISTING
BLOCK PLAN
Scale 1:500

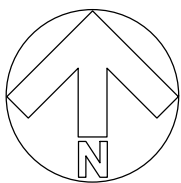

D	11.03.2026	Proposed parking and drainage indicated.	JG
C	05.02.2026	Blue line on block plans amended to red	JG
B	23.01.2026	Minor text amendments.	JG
A	14.01.2026	Proposed agricultural building and existing 7 acre paddock indicated.	JG
Rev.	Date		Init

CLIENT		
MR N HUES		
4 LODGE COTTAGES, POULSHOT, NEAR DEVIZES, SN10 1RQ		
PROJECT		
EXTENSION AND REFURBISHMENT		
DRAWING		
LOCATION PLAN AND EXISTING AND PROPOSED BLOCK PLANS		
DRAWN:	Date:	Scale:
JG	05/12/2025	AS STATED @ A2
Drawing number:		Rev.
4459-01		D
DOLMAN		
ARCHITECTURAL DESIGNERS		BUILDING SURVEYORS
COST CONSULTANTS		CDM PRINCIPAL DESIGNERS
Sussex House		
Bath Road		Tel: 01380 729456
Devizes		Web: www.dolmansurveyors.co.uk
Wiltshire SN10 2AF		Email: info@dolmansurveyors.co.uk

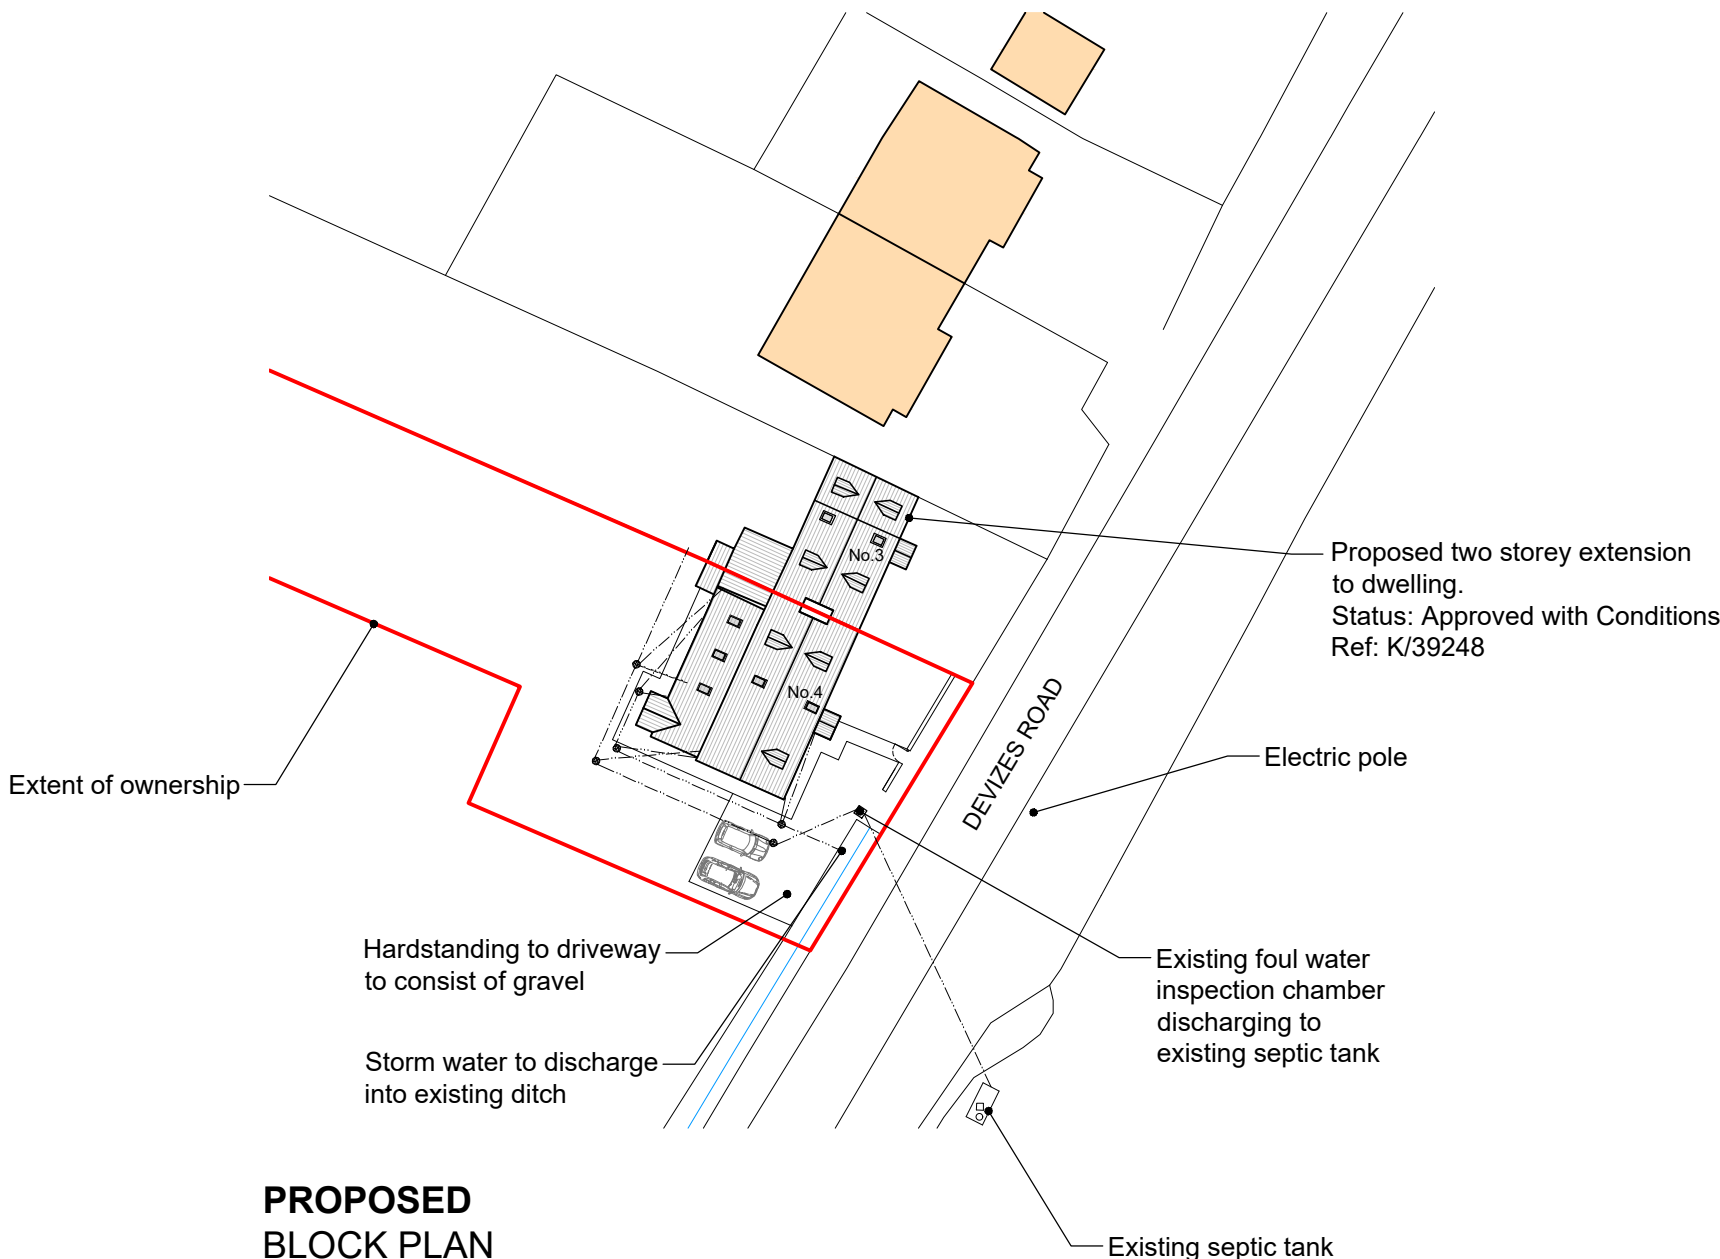

PROPOSED
BLOCK PLAN
Scale 1:500



LOCATION PLAN
Scale 1:1250