

	Project:	Center Parcs Longleat
	Doc Title:	CP04 - Elevation Drawings
	Doc No:	CP04 - Elevation Drawings

Revision Record					
Rev	Date	By	Summary of Changes	Chkd	Aprvd
-	24/02/2026	SRB	for issue	AGH	DM
A	05/03/2026	AGH	Update site GA to include updated kit up area	DE	DE

	Project:	Center Parcs Longleat
	Doc Title:	CP04 - Elevation Drawings
	Doc No:	CP04 - Elevation Drawings

This document is the combination of the following documents and or drawings:

Document Cover Sheet		
Order	Document No	Document Title
1	CP-04-PP-01	Proposed ZipZag Ride Site GA
2	CP-04-PP-02	Proposed ZipZag Ride Site GA
3	CP-04-PP-03	Proposed ZipZag Elevation Drawings
4	CP-04-PP-04	Proposed ZipZag ISO VIEW
5	CP-04-PP-05	Proposed ZipZag Elevation Drawings (No Cables)
6	CP-04-PP-06	Proposed ZipZag ISO VIEW (No Cables)
7	CP-04-PP-07	Tower Platform - Back View
8	CP-04-PP-08	Tower Platform - Left View
9	CP-04-PP-09	Tower Platform - Front View
10	CP-04-PP-10	Tower Platform - Right View
11	CP-04-PP-11	Tower Platform - Plan View
12	CP-04-PP-12	Tower Platform - Plan View - M2 Footprint
13	CP-04-PP-13	Tower Platform - ISO Views



0 5 10 20 50
METERS


SCALE BAR 1:250



Center Parcs
Longleat



Drawing Title	
Proposed ZipZag Ride Site GA	
Scale (A3)	Date
1:250	FEB 2026
Drawing No.	Rev
CP-04-PP-01	-
This drawing is copyright and is issued under the condition that it is not to be copied wholly or in part without the consent in writing of ZipZag, contractors to check all dimensions on site, do not scale from the drawing.	

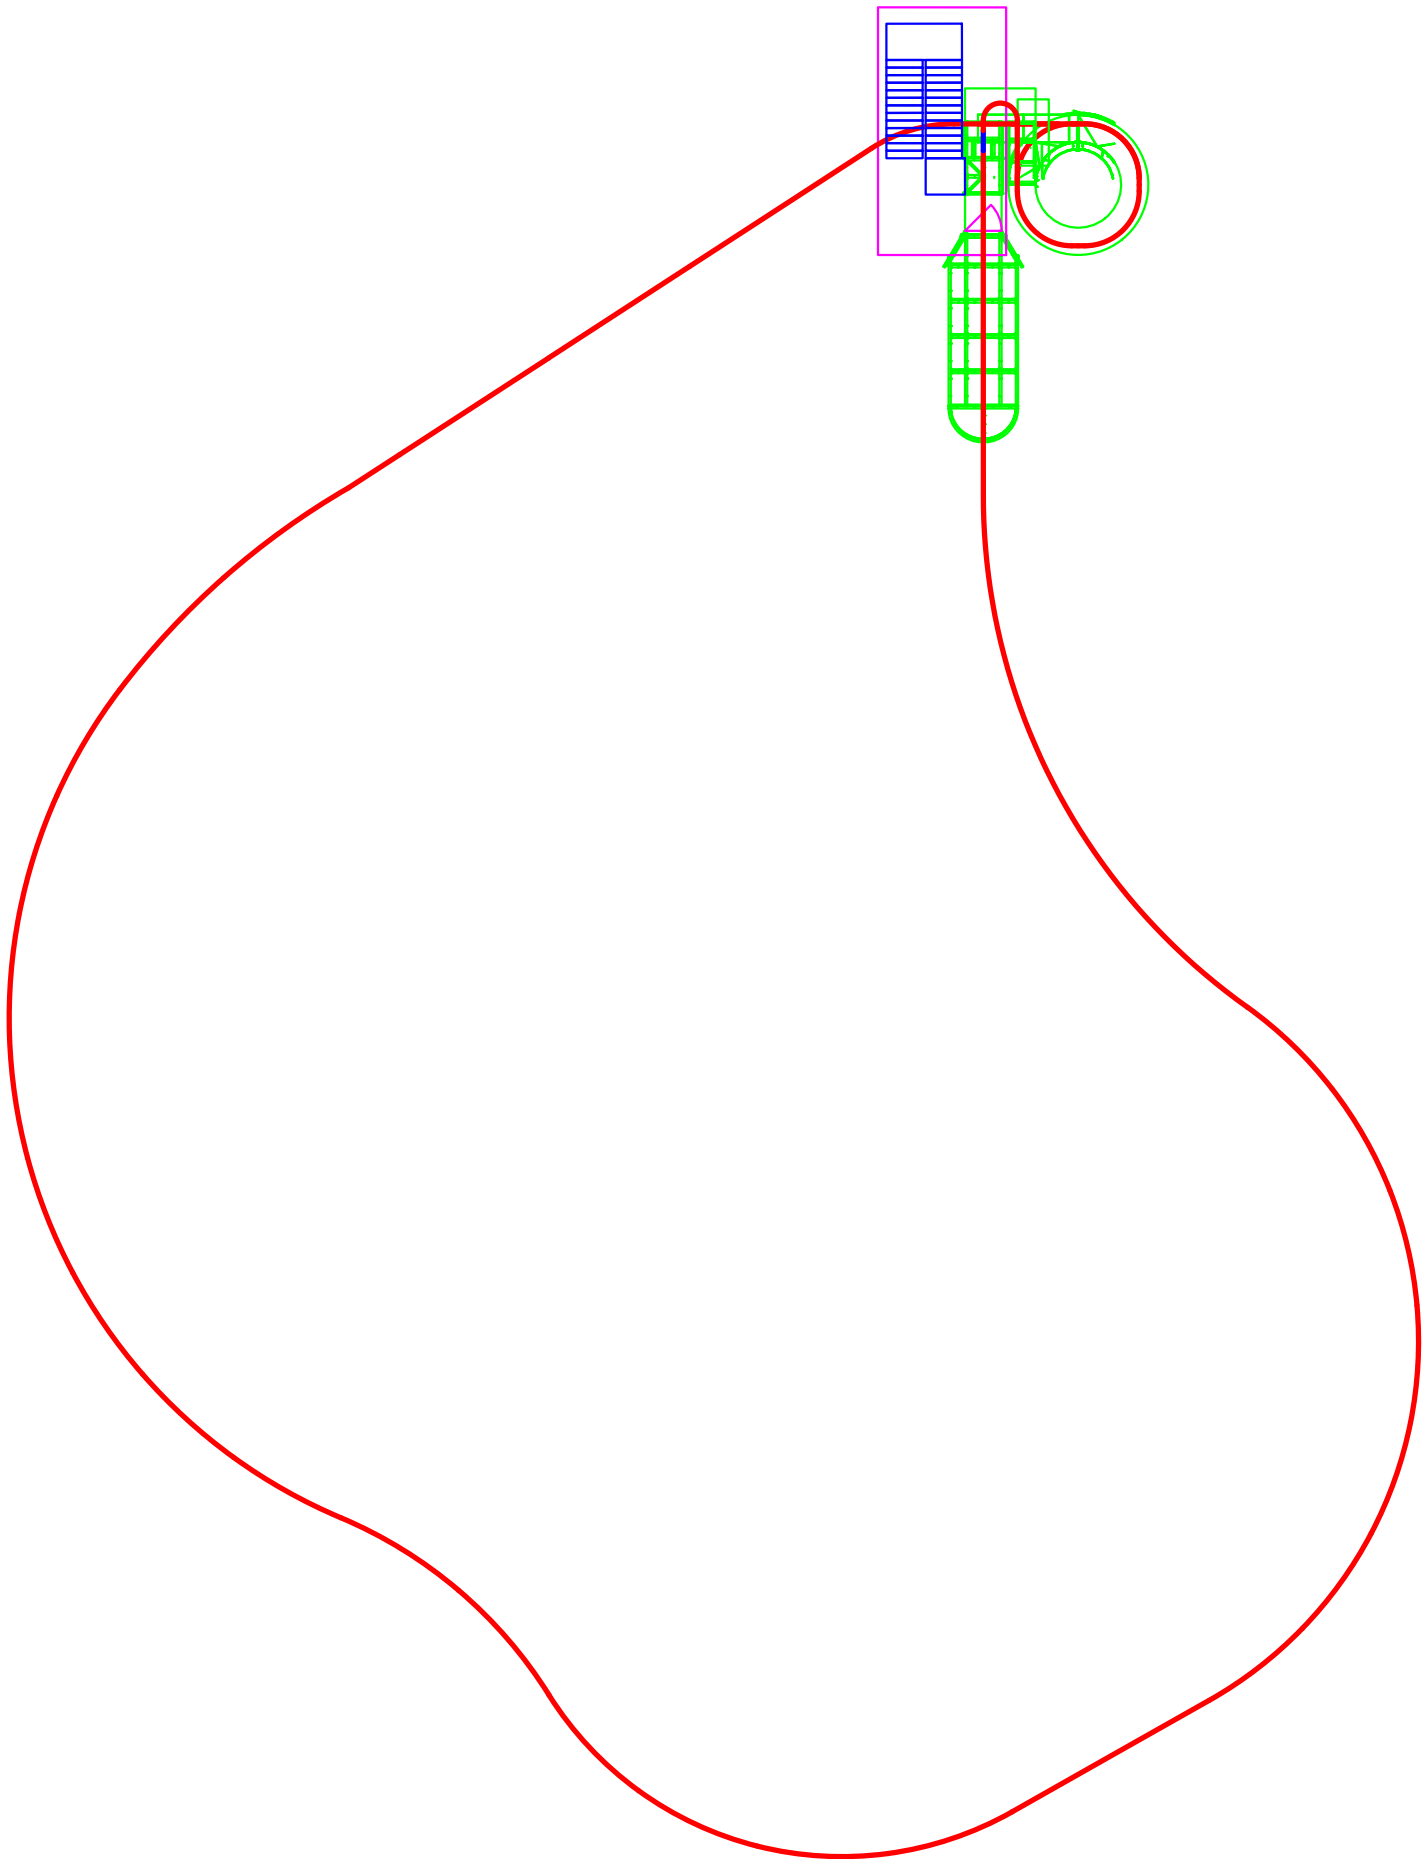


A

A

B

B

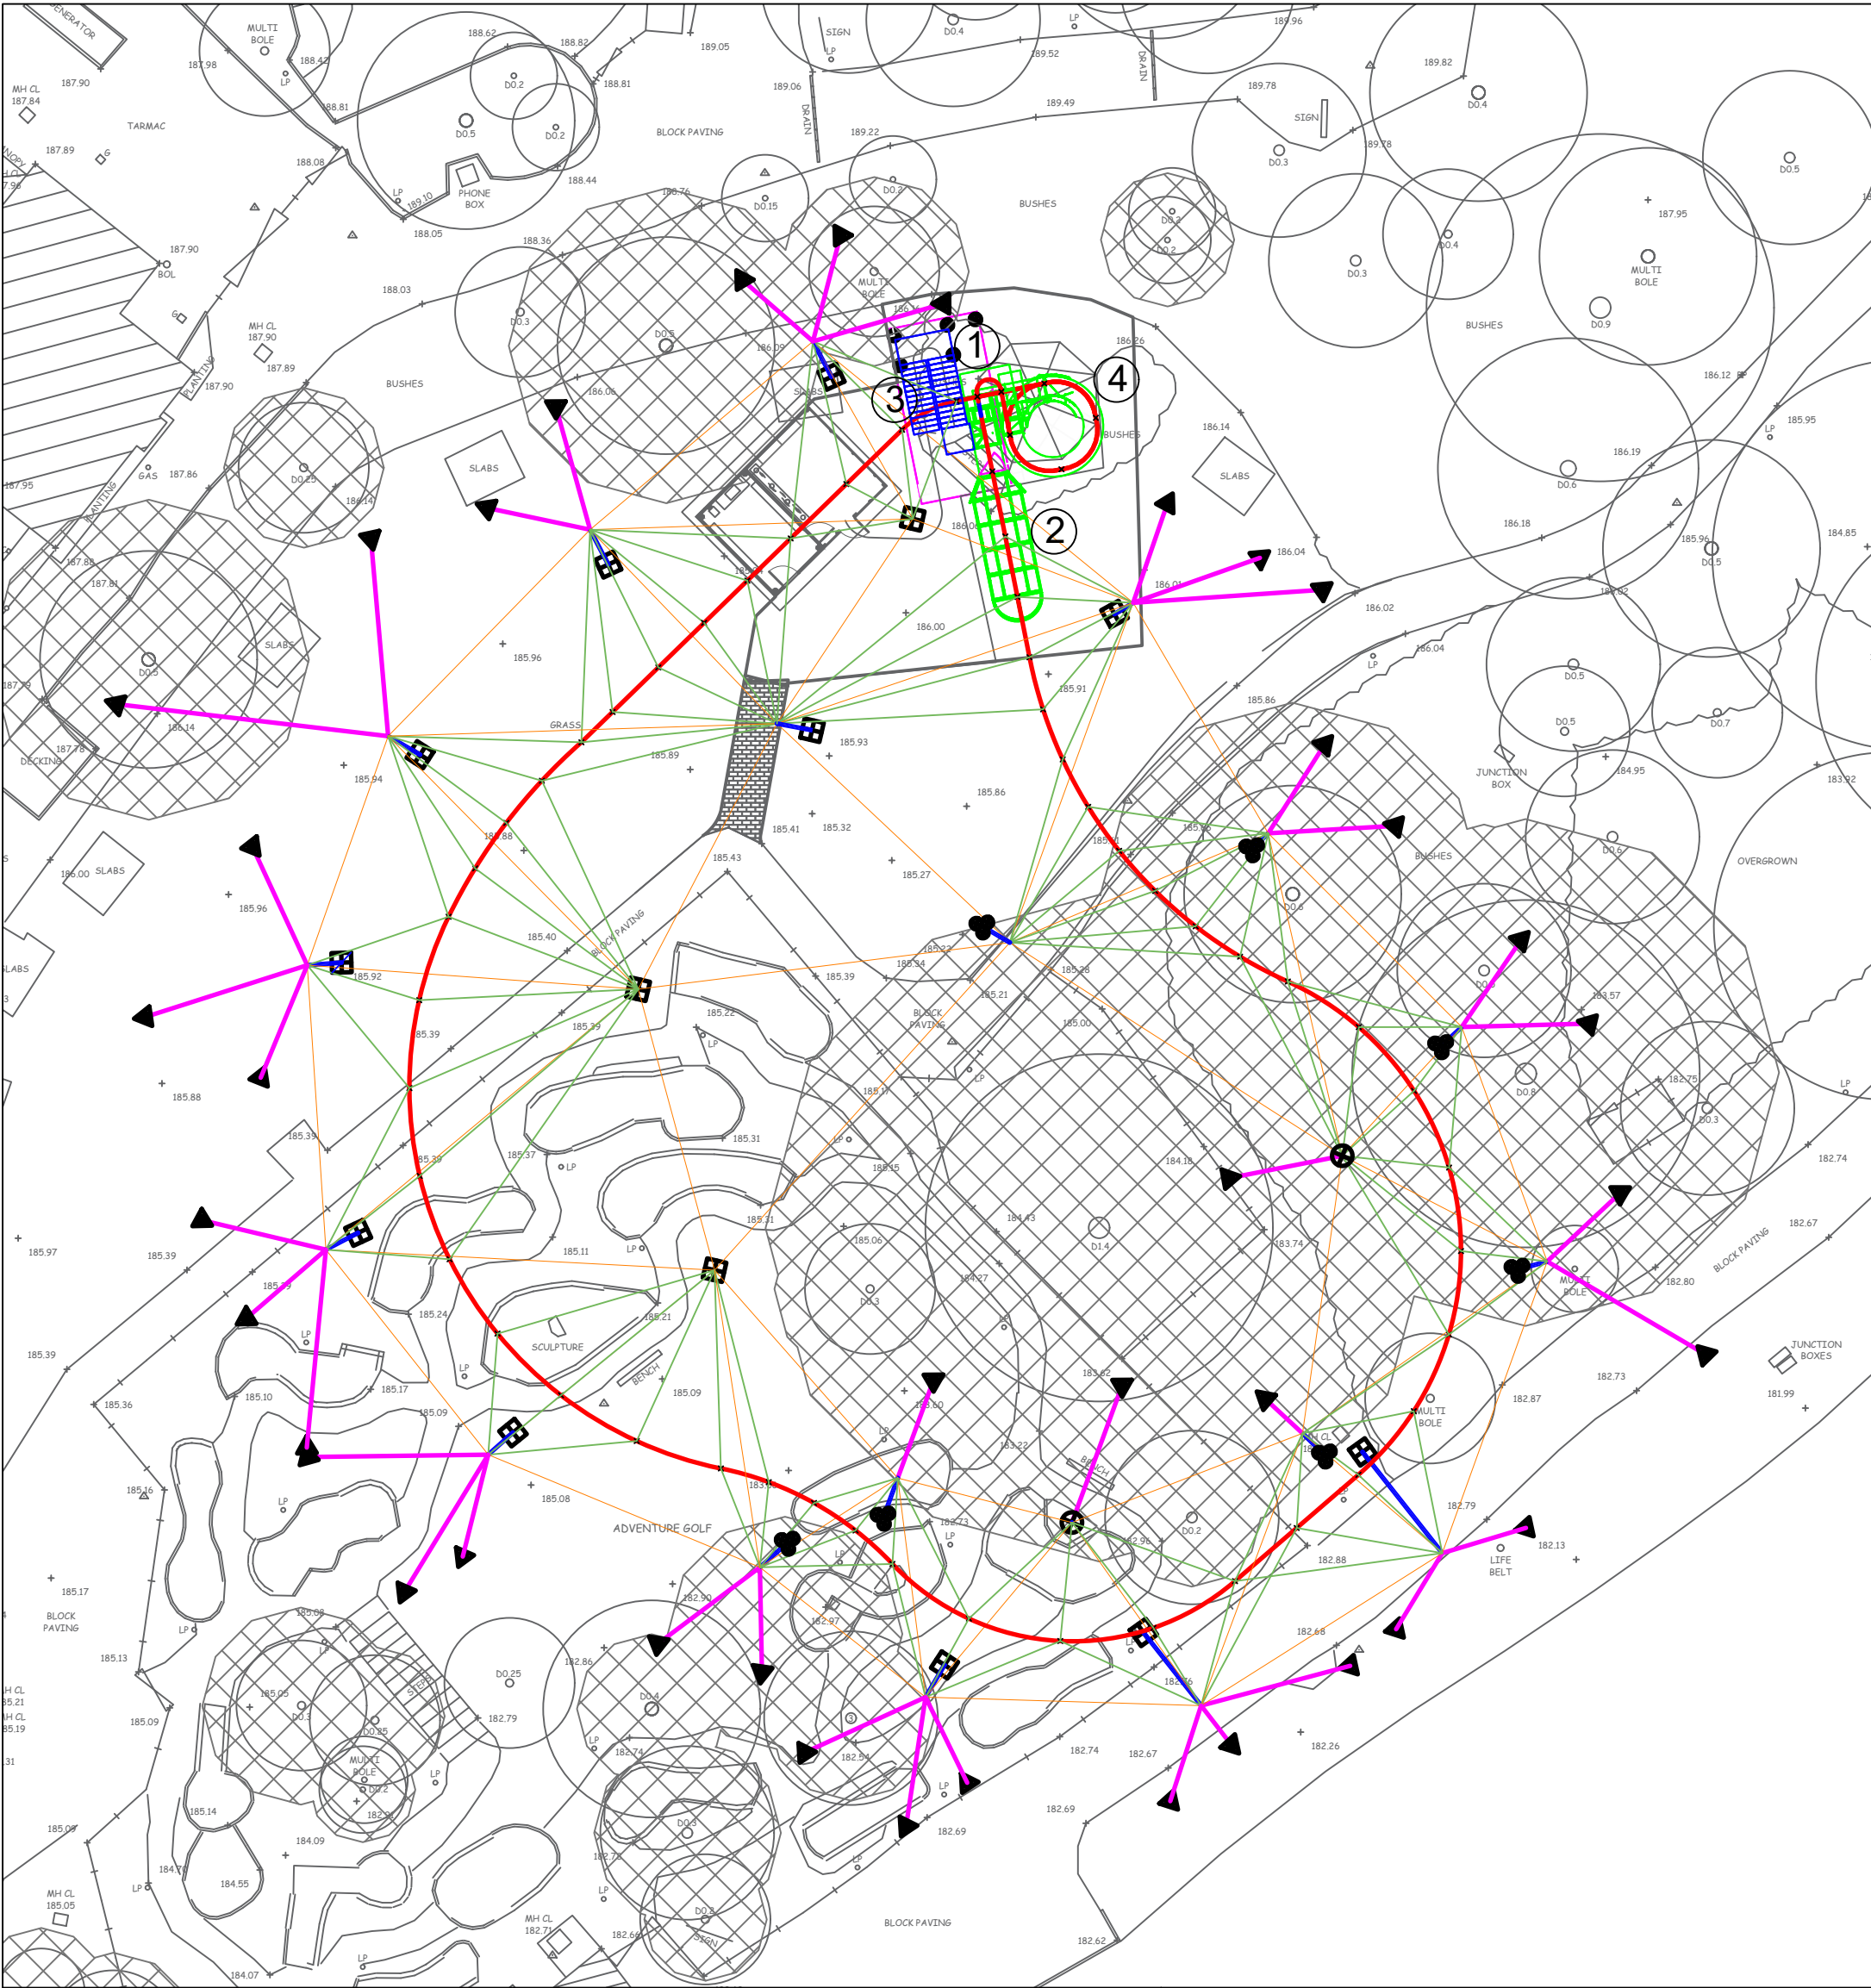

-  = MASTS
-  = FOUNDATIONS
-  = TRACK
-  = MAST TOP STAY RIGGING CABLES
-  = MAST BACKSTAY RIGGING CABLES
-  = TRACK RIGGING CABLES
-  = PLATYPUS ANCHOR
-  = SPIRAL GROUND ANCHOR


- ① = TAKE-OFF RAMP
- ② = LANDING RAMP
- ③ = RIDE ACCESS STAIRS
- ④ = SPIRAL RISER TOWER

RIDE LENGTH = 155m
TOTAL TRACK LENGTH = 190m




Client			
Project		Center Parcs Longleat	
Drawing Title			
Proposed ZipZag Ride Site GA			
Scale (A3)	1:300	Date	MAR 2026
Drawing No. CP-04-PP-02		Rev	A
This drawing is copyright and is issued under the condition that it is not to be copied wholly or in part without the consent in writing of ZipZag, contractors to check all dimensions on site, do not scale from the drawing.			

+201m
+200m
+199m
+198m
+197m
+196m
+195m
+194m
+193m
+192m
+191m
+190m
+189m
+188m
+187m
+186m
+185m
+184m
+183m
+182m

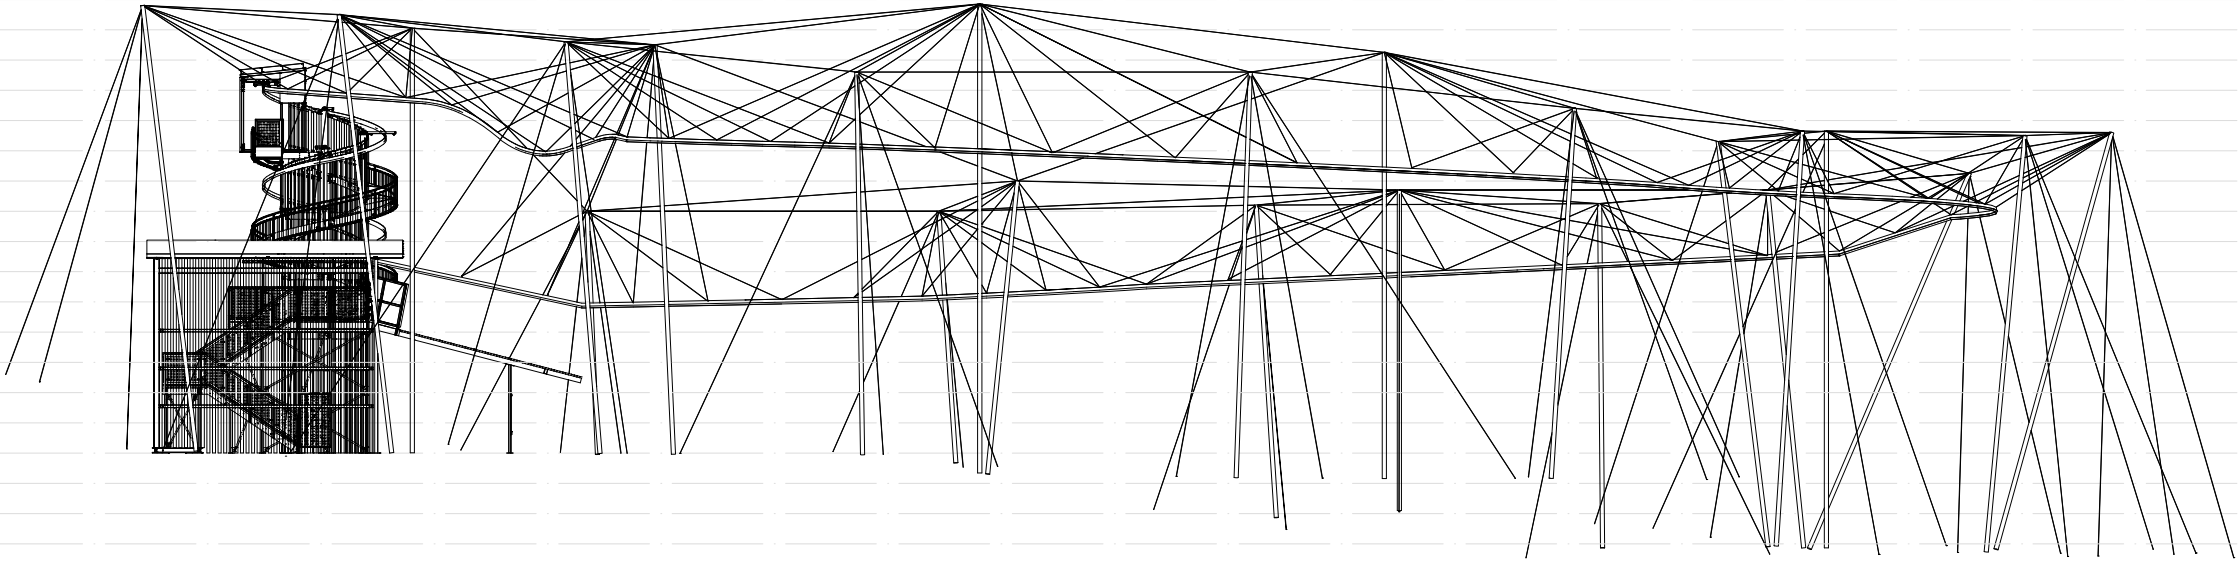


ELEVATION A-A



+201m
+200m
+199m
+198m
+197m
+196m
+195m
+194m
+193m
+192m
+191m
+190m
+189m
+188m
+187m
+186m
+185m
+184m
+183m
+182m

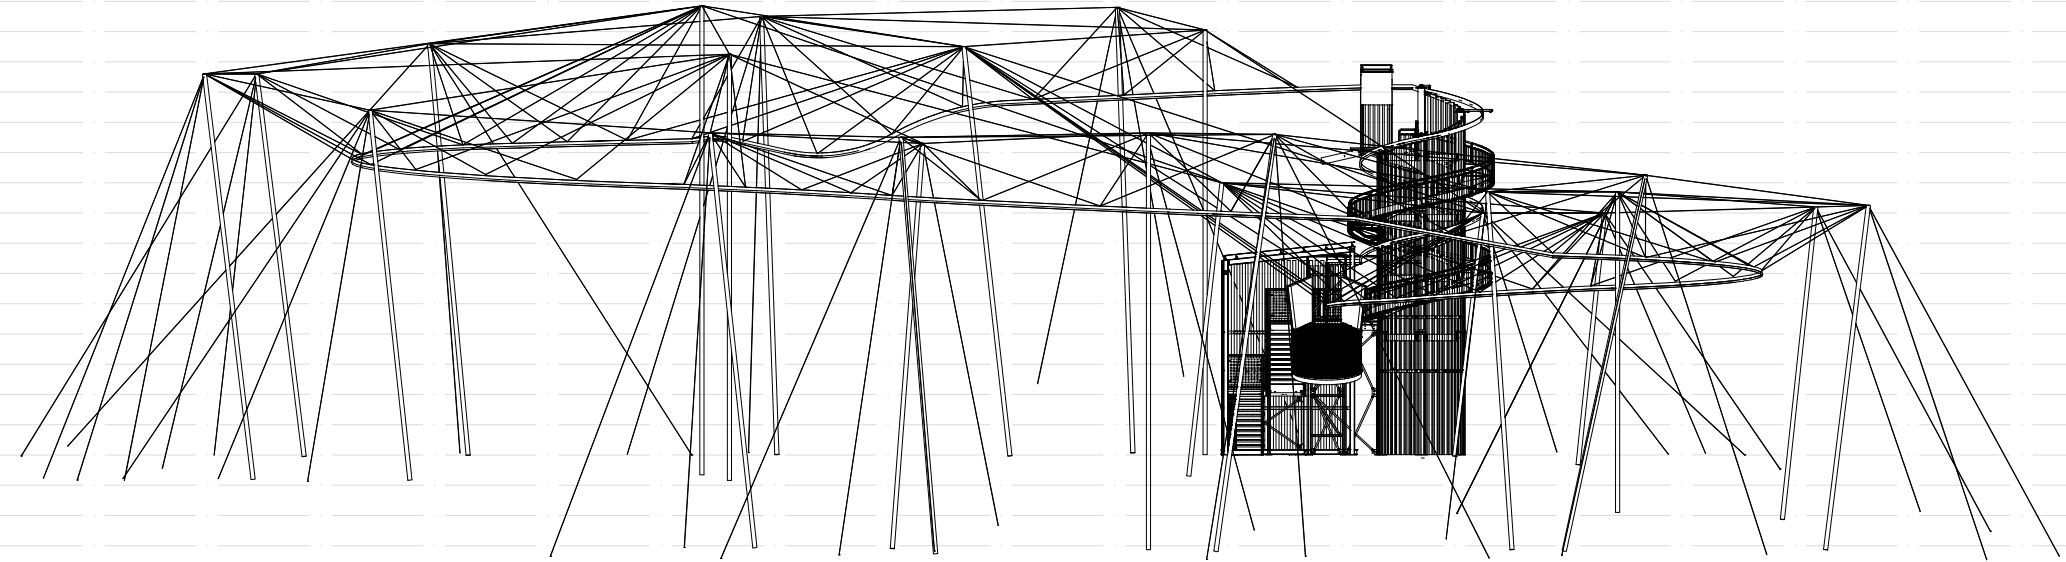


ELEVATION B-B

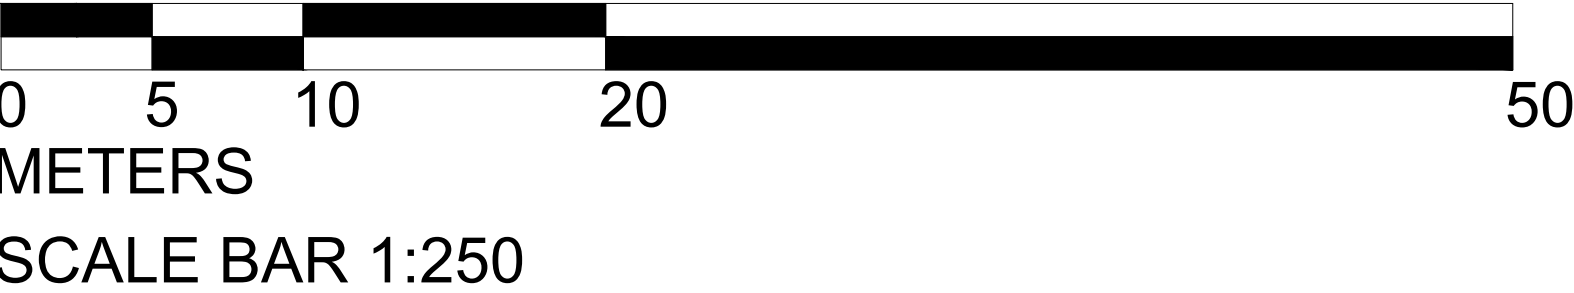


Rev.	Date	Description
Client		
		
Project		
Center Parcs Longleat		
Drawing Title		
Proposed ZipZag Elevation Drawings		
Scale (A3)	Date	
1:250	FEB 2026	
Drawing No.	Rev	
CP-04-PP-03	-	
This drawing is copyright and is issued under the condition that it is not to be copied wholly or in part without the consent in writing of ZipZag, contractors to check all dimensions on site, do not scale from the drawing.		

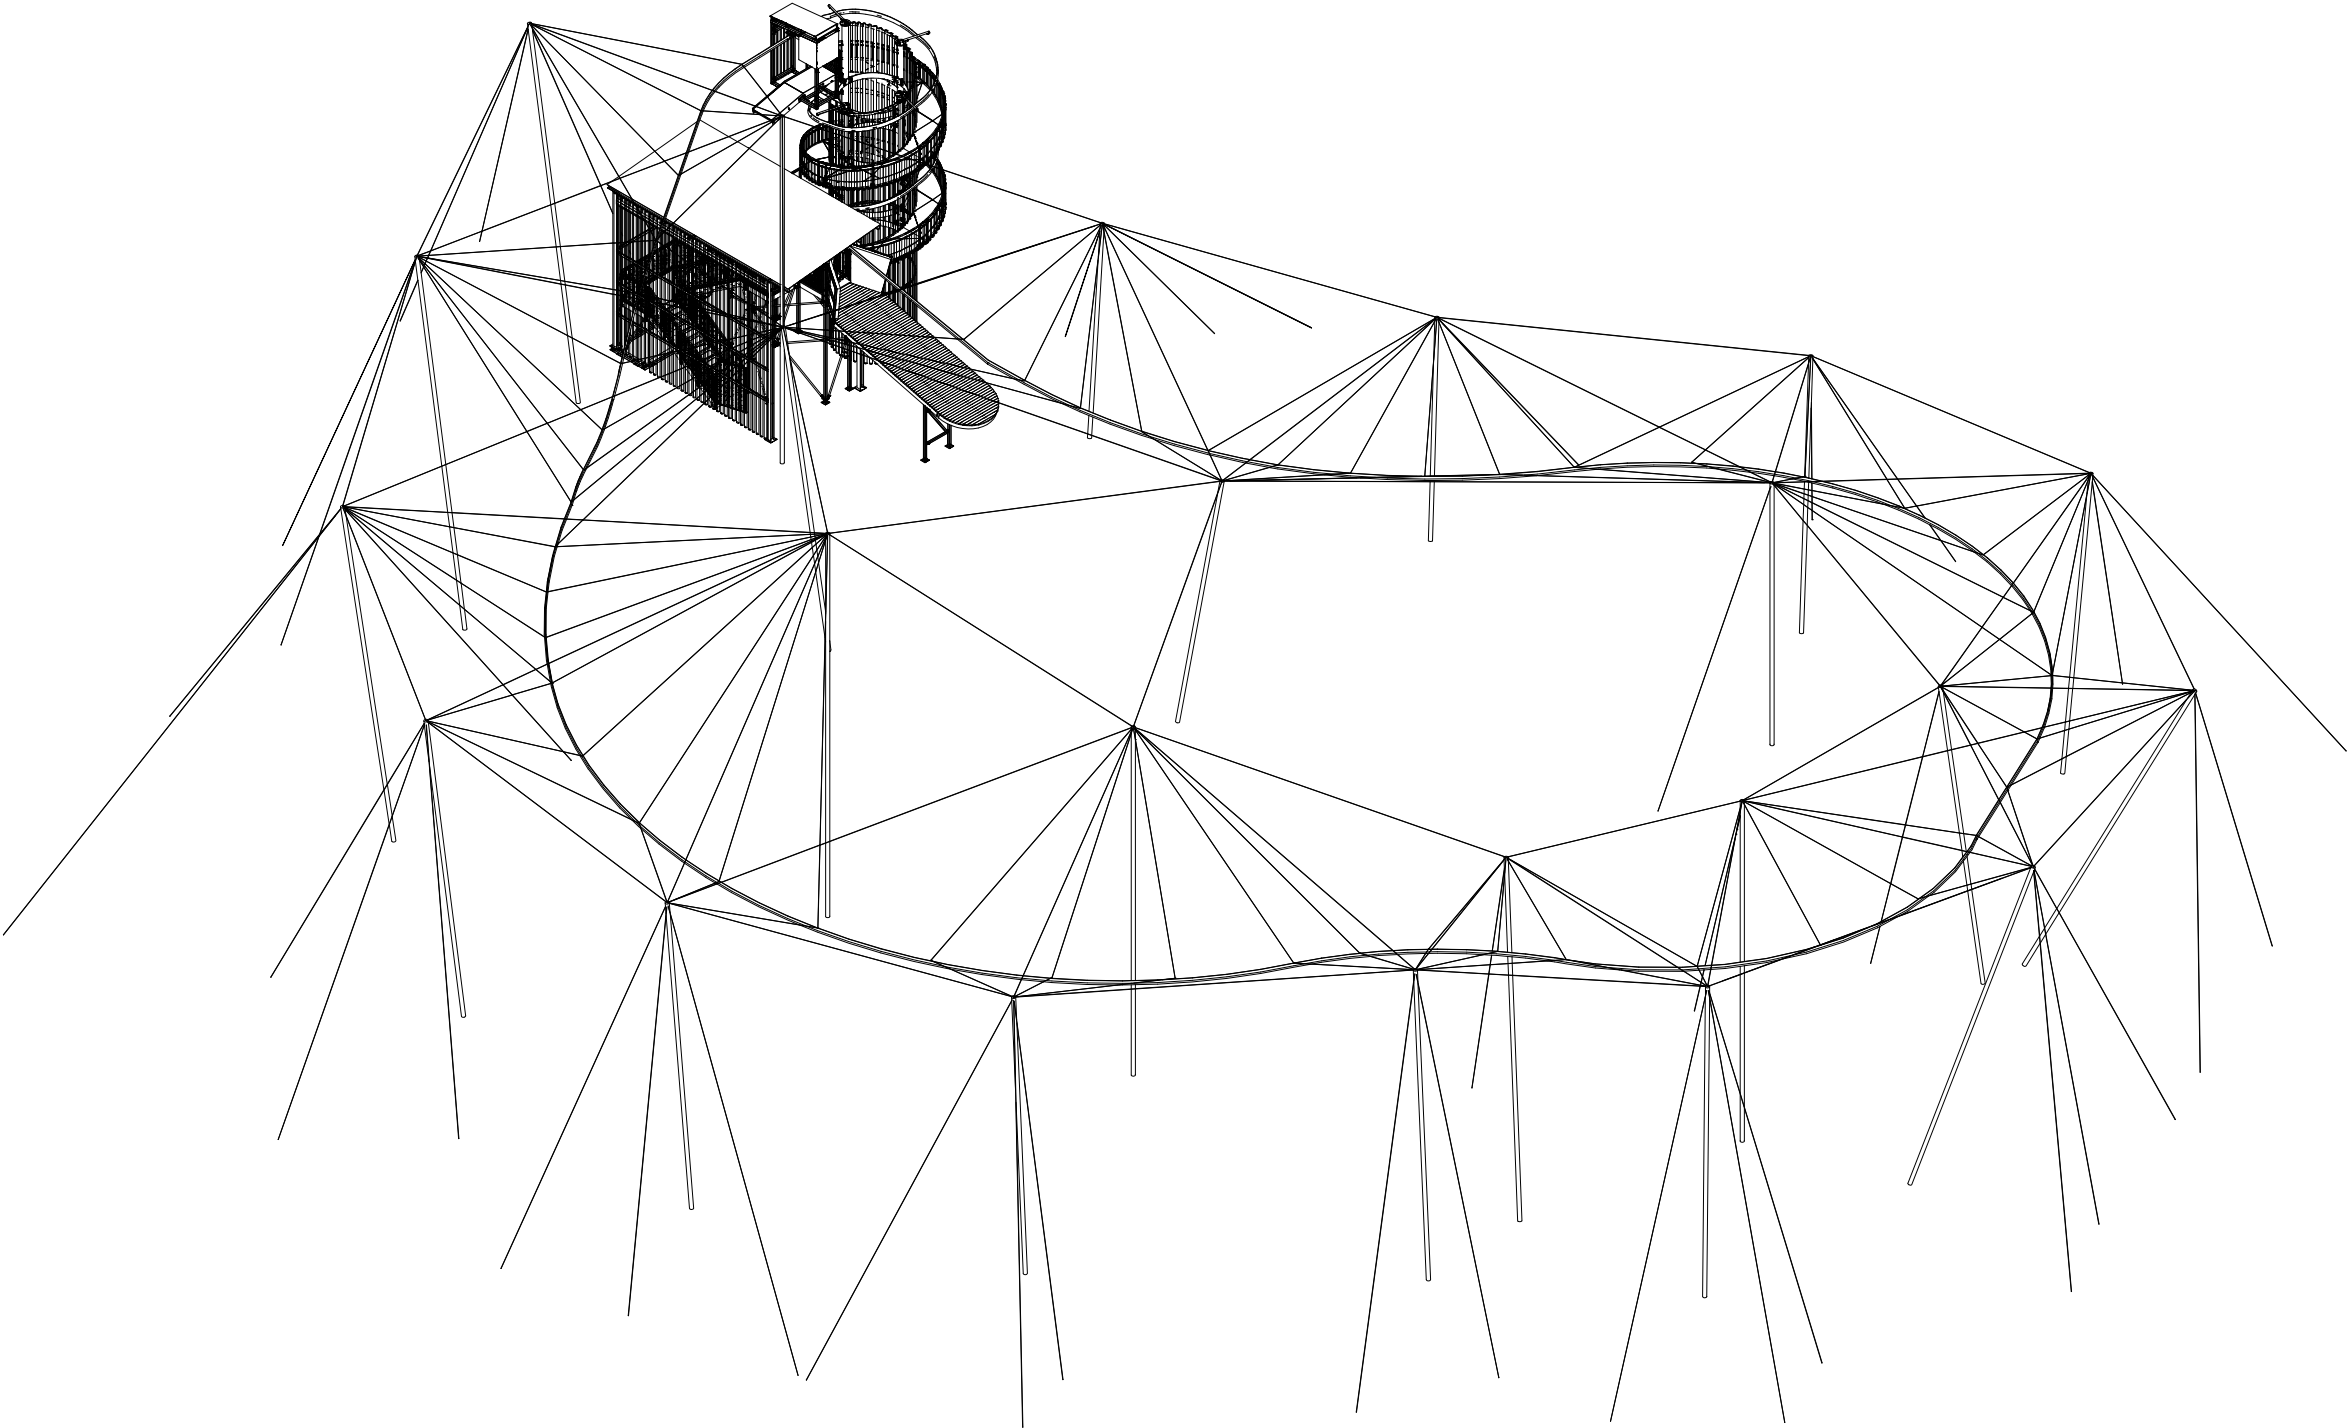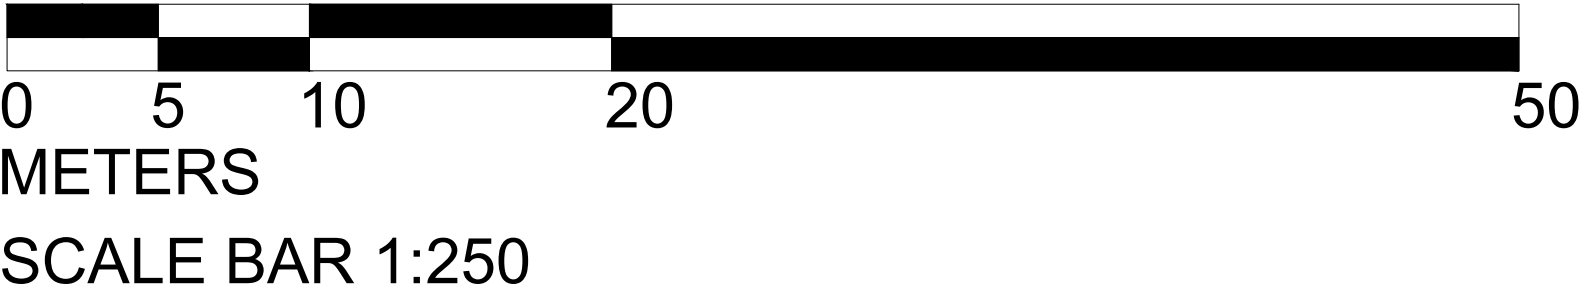

Rev.	Date	Description
Client		
		
Project		
Center Parcs Longleat		
Drawing Title		
Proposed ZipZag Ride ISO View		
Scale (A3)	Date	
1:250	FEB 2026	
Drawing No.	Rev	
CP-04-PP-04	-	
This drawing is copyright and is issued under the condition that it is not to be copied wholly or in part without the consent in writing of ZipZag, contractors to check all dimensions on site, do not scale from the drawing.		

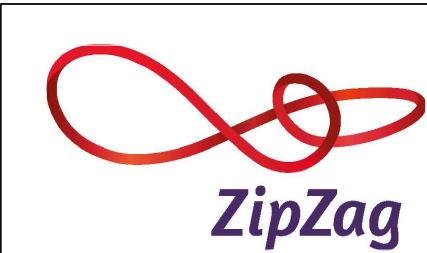


+201m
+200m
+199m
+198m
+197m
+196m
+195m
+194m
+193m
+192m
+191m
+190m
+189m
+188m
+187m
+186m
+185m
+184m
+183m
+182m

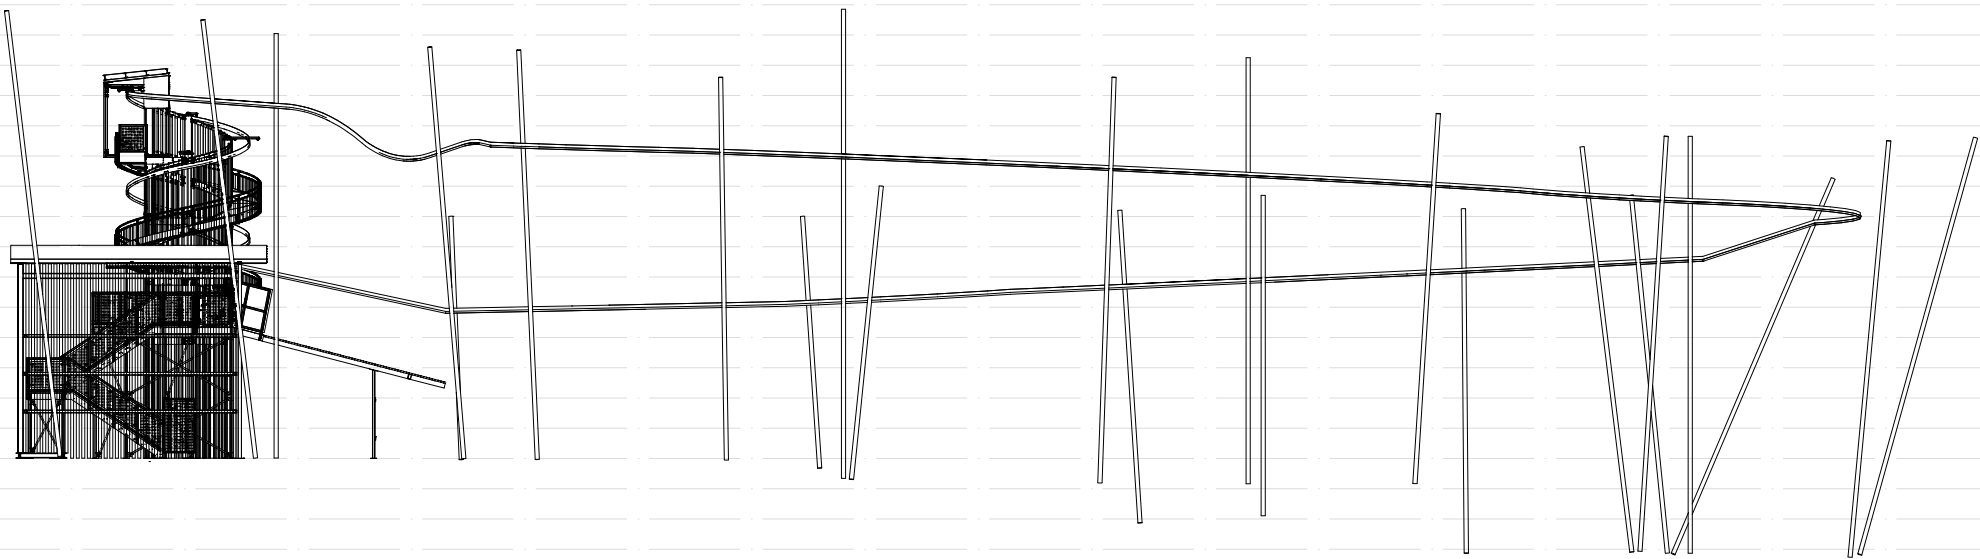


ELEVATION A-A
(without cables)

+201m
+200m
+199m
+198m
+197m
+196m
+195m
+194m
+193m
+192m
+191m
+190m
+189m
+188m
+187m
+186m
+185m
+184m
+183m
+182m

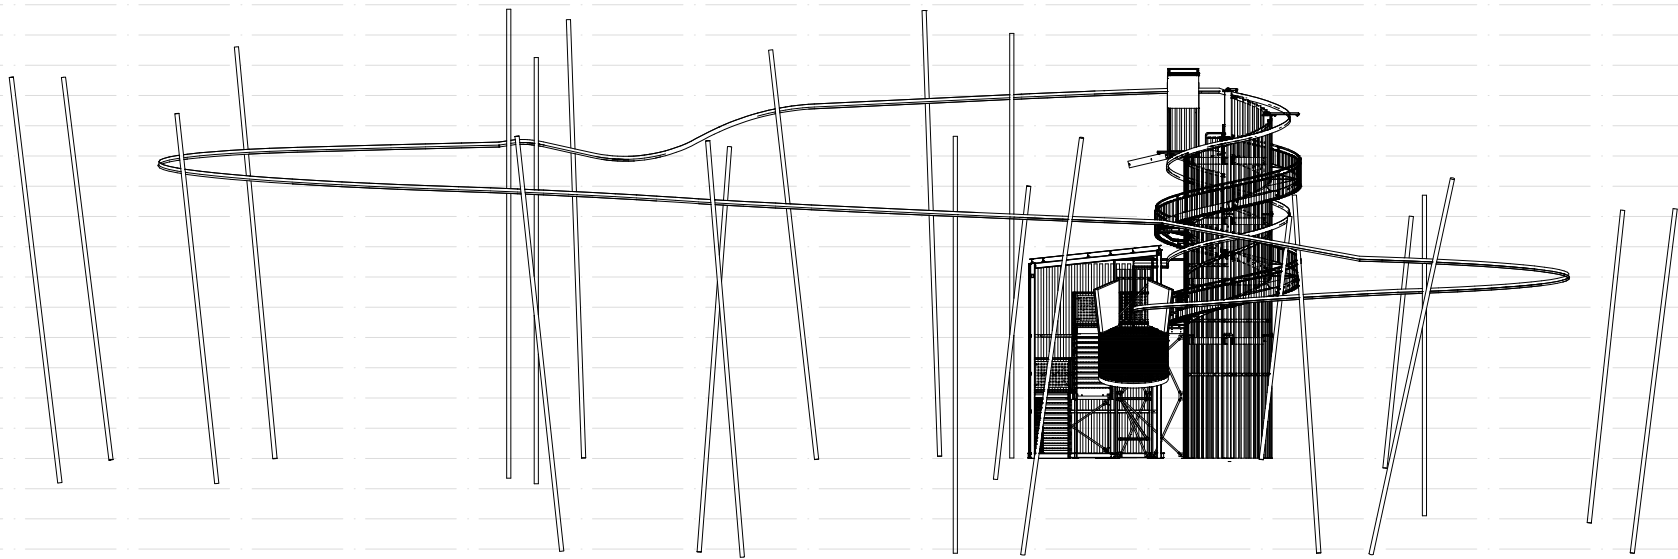




ELEVATION B-B
(without cables)

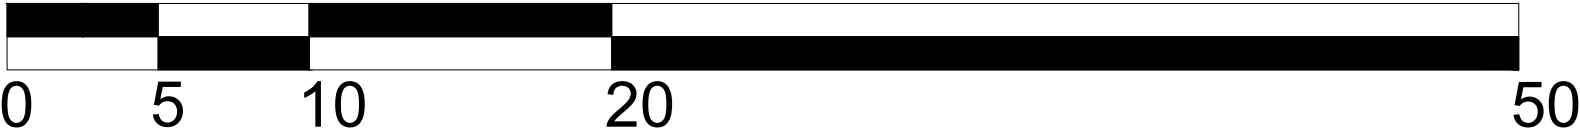

METERS
SCALE BAR 1:250


Rev.	Date	Description
Client		
		
Project		
Center Parcs Longleat		
Drawing Title		
Proposed ZipZag Elevation Drawings (No Cables)		
Scale (A3)	Date	
1:250	FEB 2026	
Drawing No.	Rev	
CP-04-PP-05	-	
This drawing is copyright and is issued under the condition that it is not to be copied wholly or in part without the consent in writing of ZipZag, contractors to check all dimensions on site, do not scale from the drawing.		

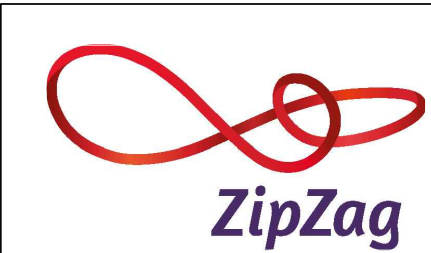

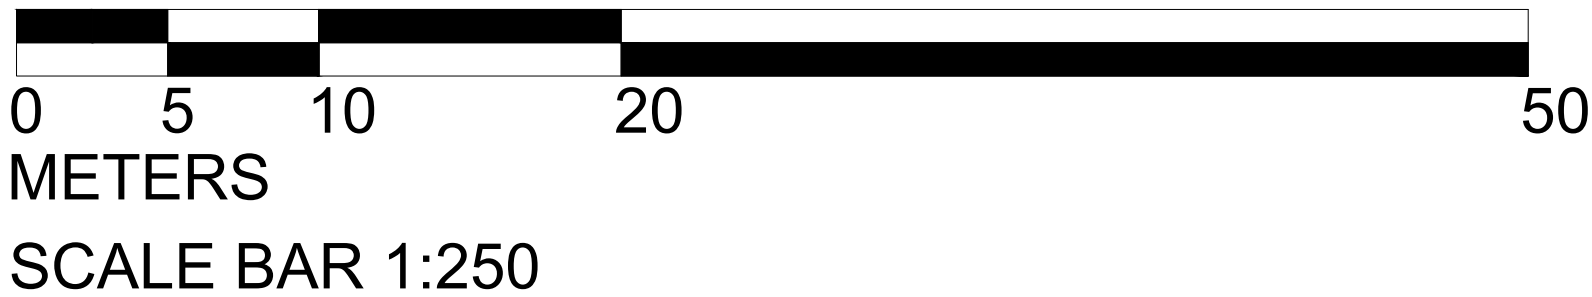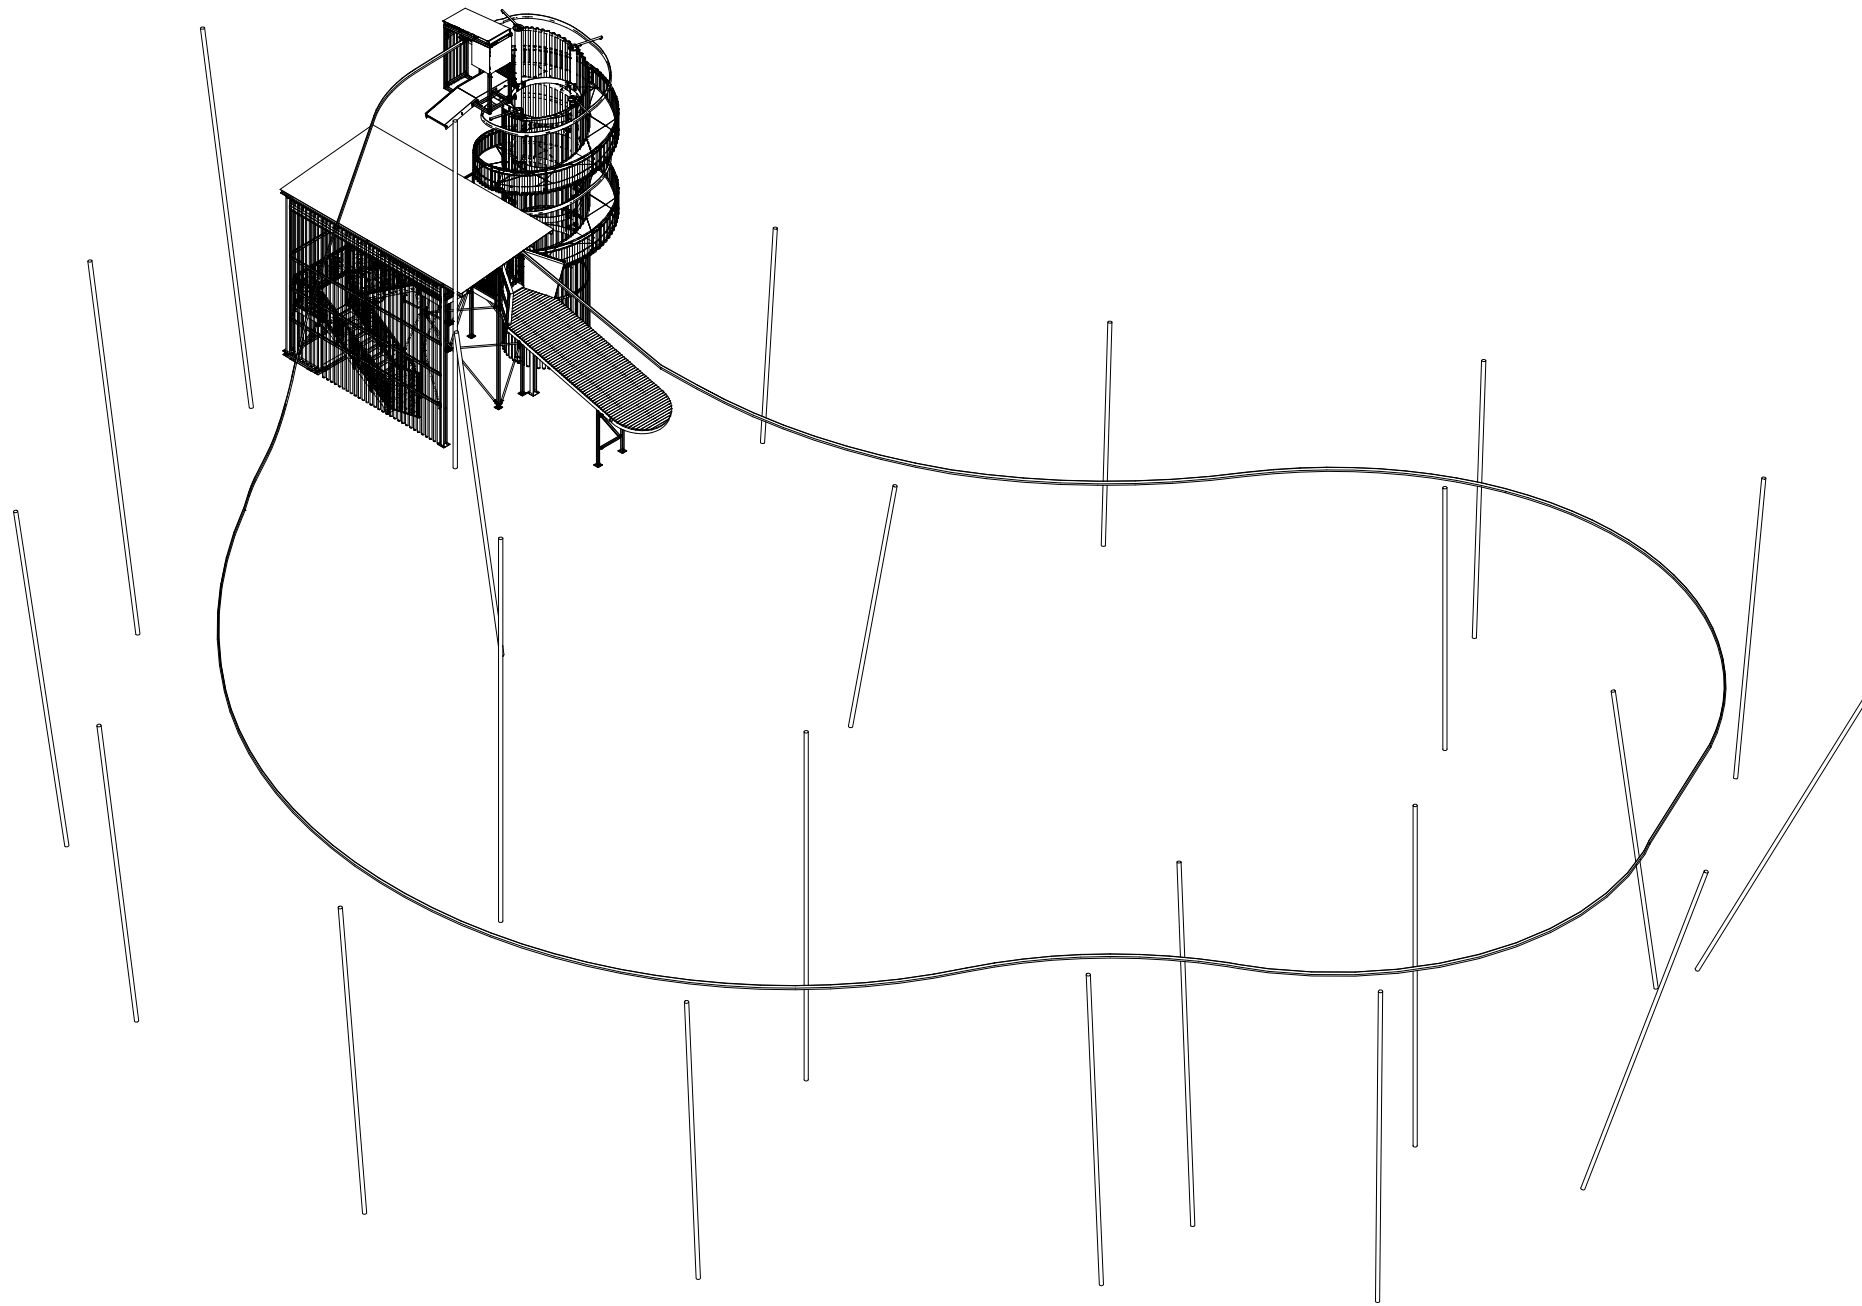


Rev.	Date	Description
Client		
Project		Center Parcs Longleat
Drawing Title		
Proposed ZipZag Ride ISO View (No Cables)		
Scale (A3)		Date
1:250		FEB 2026
Drawing No.		Rev
CP-04-PP-06		-
This drawing is copyright and is issued under the condition that it is not to be copied wholly or in part without the consent in writing of ZipZag, contractors to check all dimensions on site, do not scale from the drawing.		


METERS
SCALE BAR 1:50

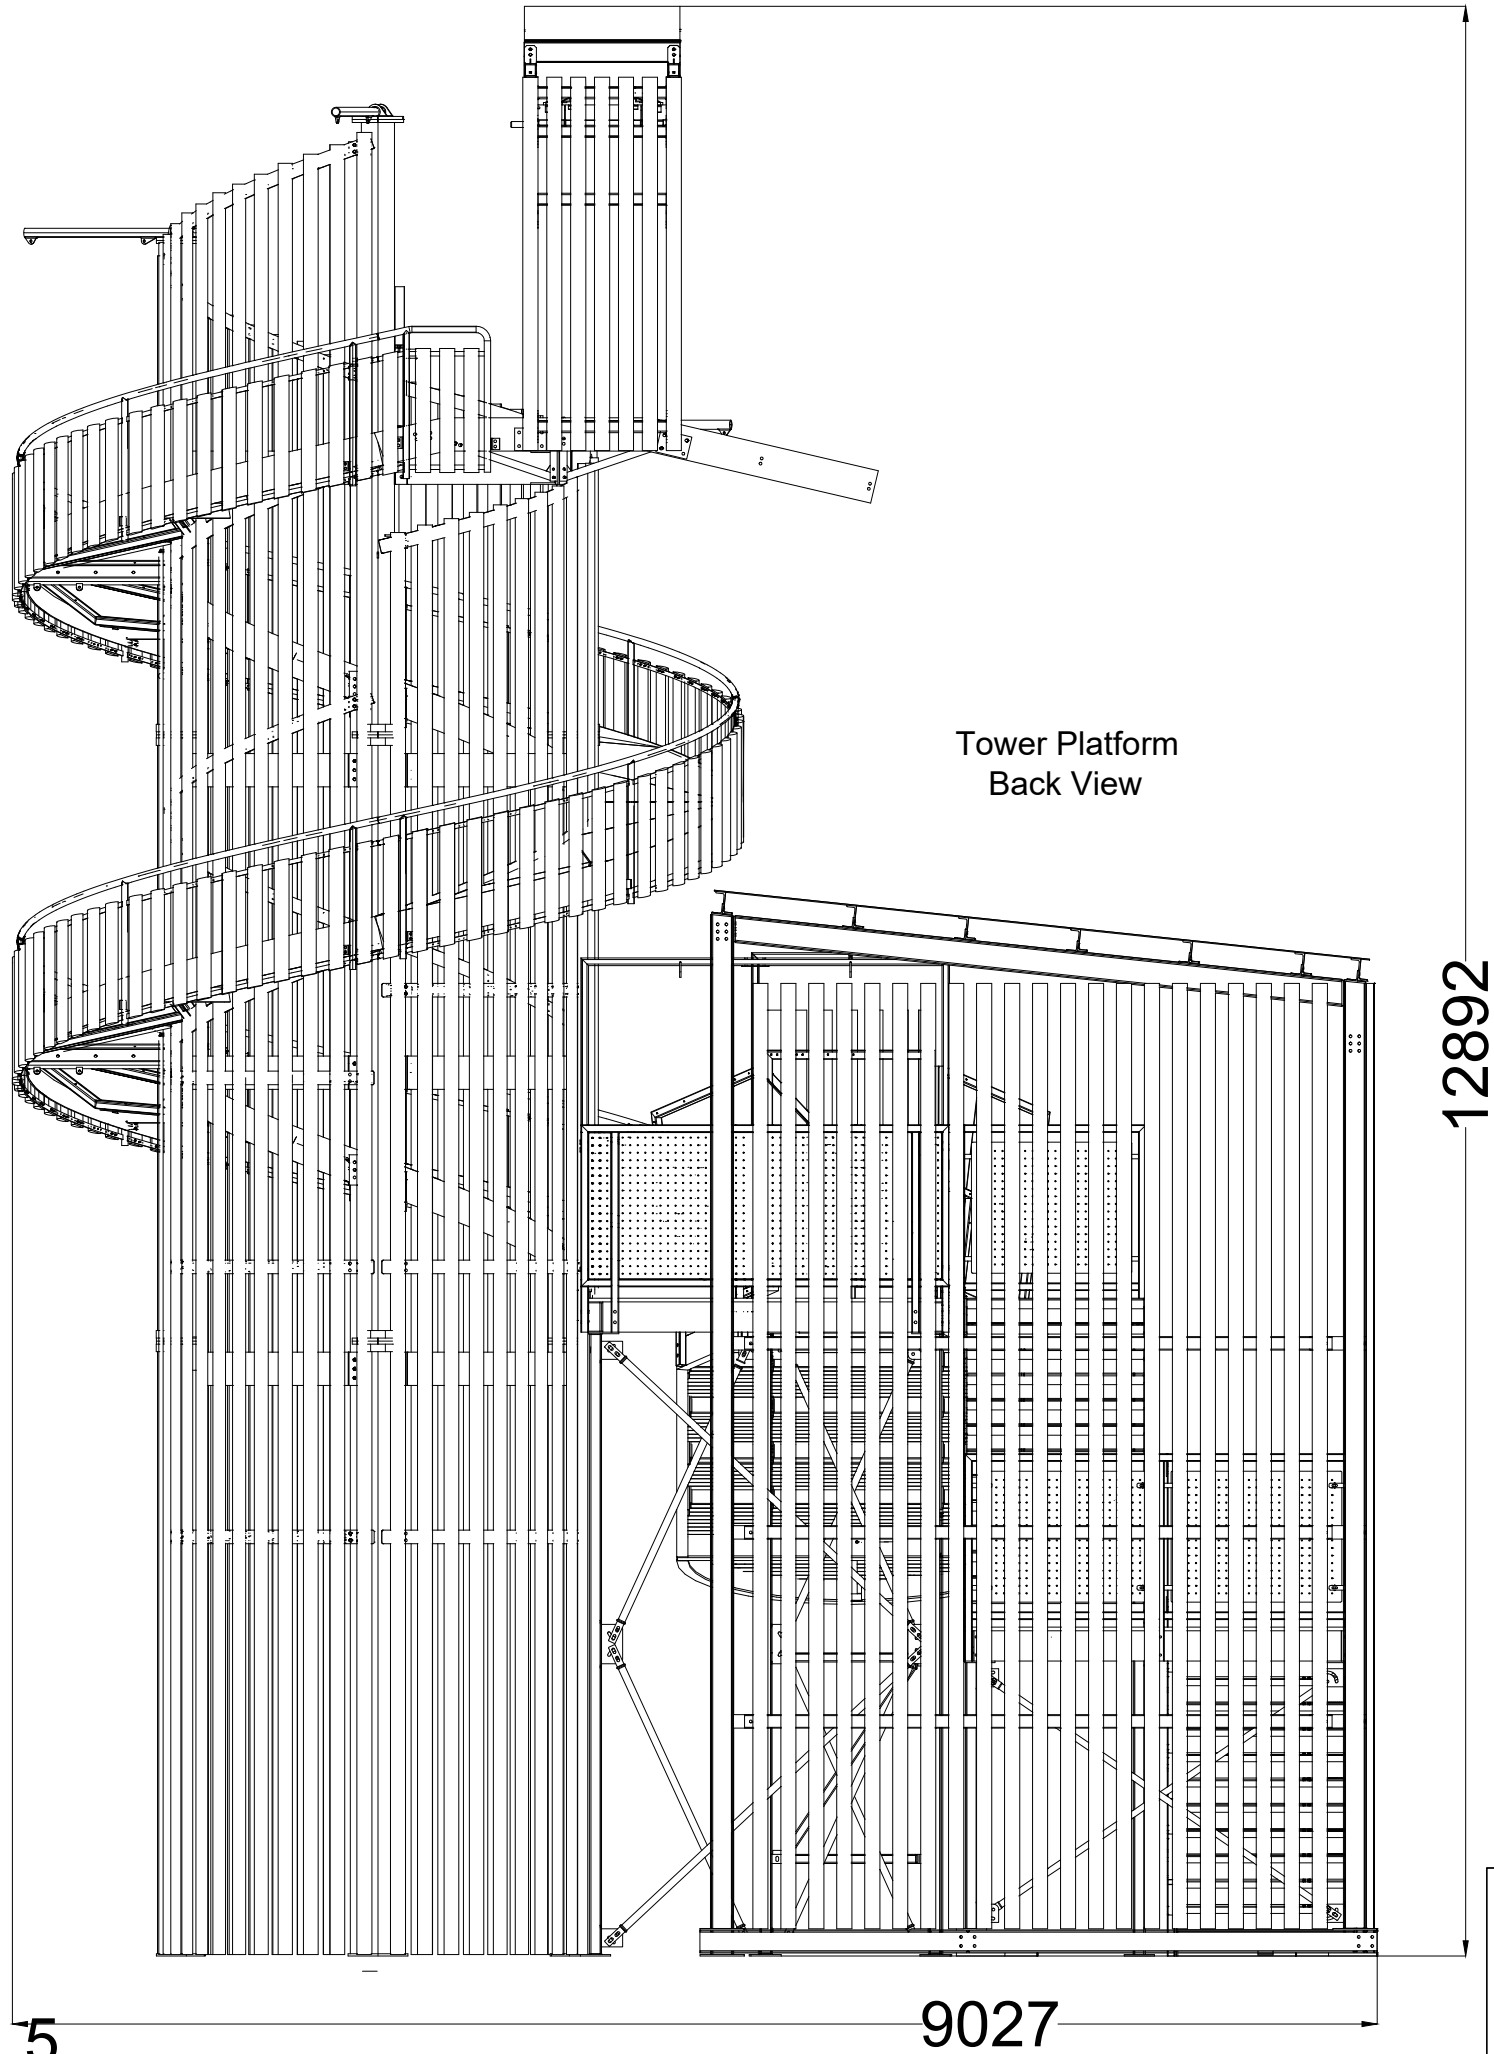

Rev.	Date	Description
Client		
		
Project		
Center Parcs Longleat Forest		
Drawing Title		
Tower Platform - Back View		
Scale (A3)	Date	
1:50	FEB 2026	
Drawing No.	Rev	
CP-04-PP-07	-	
This drawing is copyright and is issued under the condition that it is not to be copied wholly or in part without the consent in writing of ZipZag, contractors to check all dimensions on site, do not scale from the drawing.		

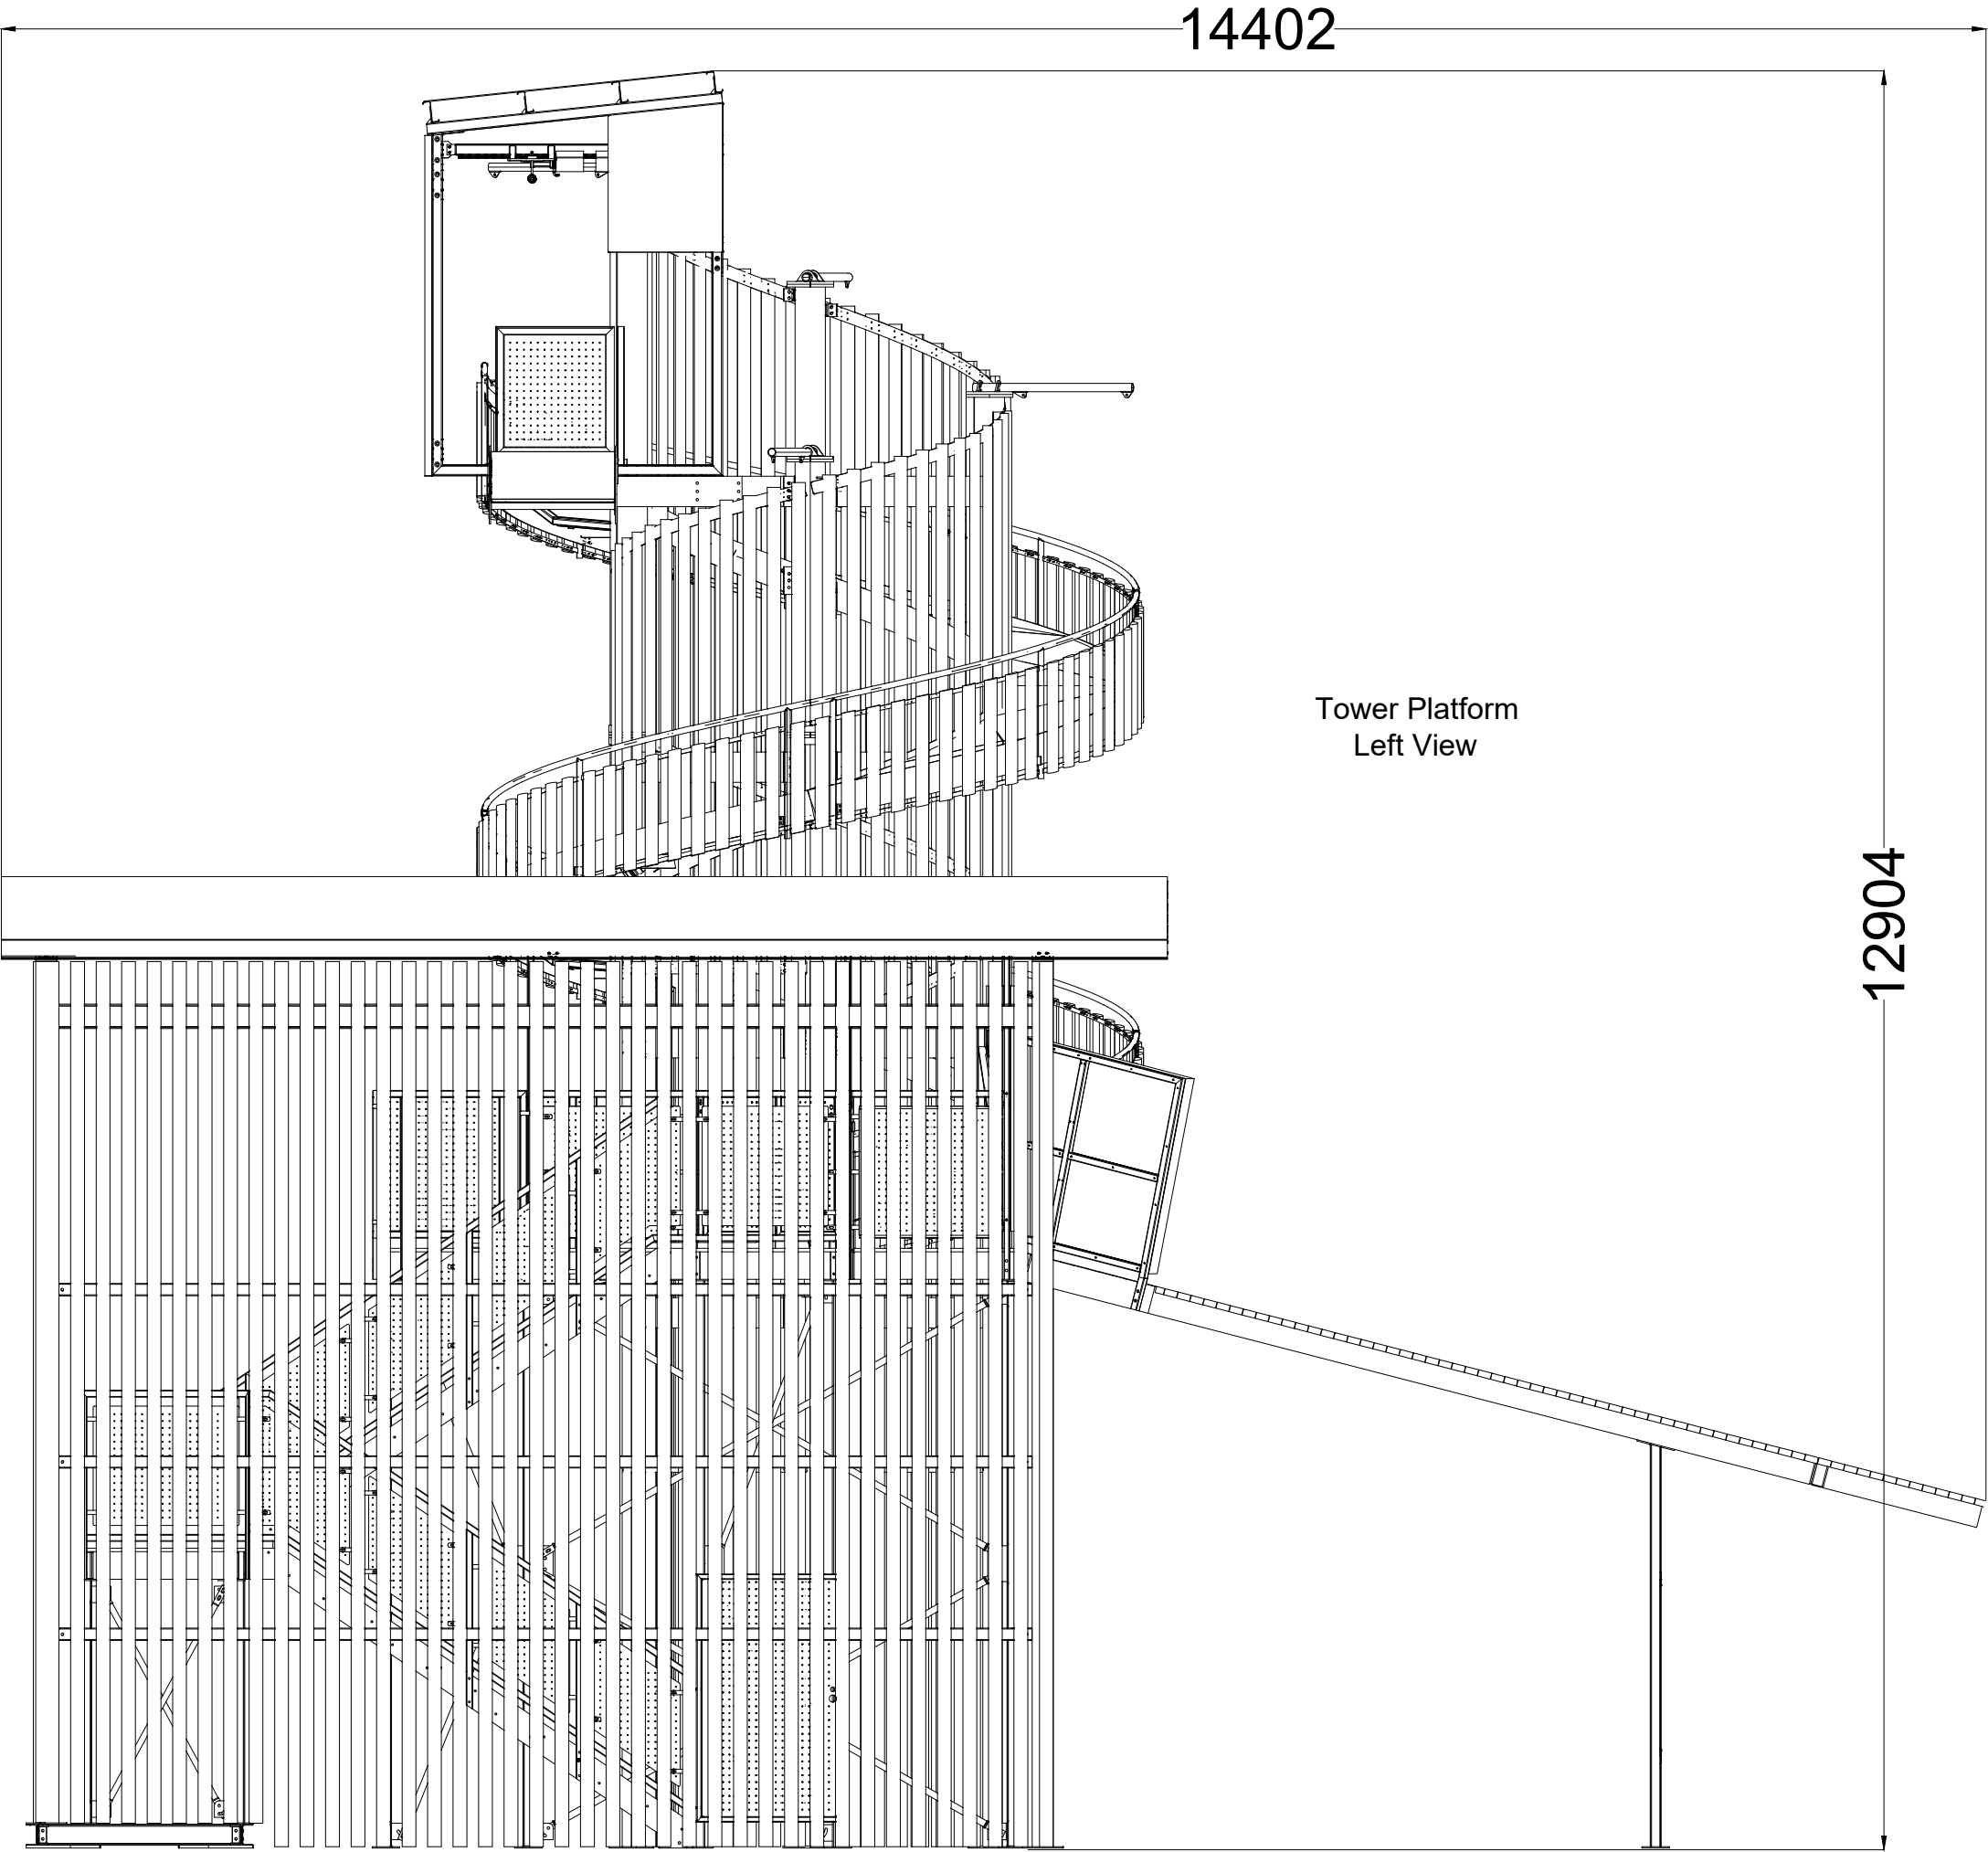


Tower Platform
Left View

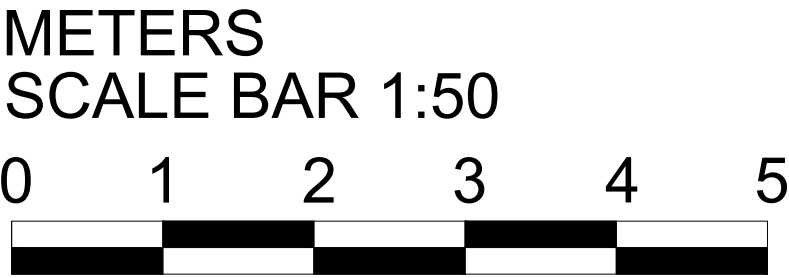


Rev.	Date	Description
Client		
Project		Center Parcs Longleat
Drawing Title Tower Platform - Left View		
Scale (A3) 1:50	Date FEB 2026	
Drawing No. CP-04-PP-08	Rev -	
This drawing is copyright and is issued under the condition that it is not to be copied wholly or in part without the consent in writing of ZipZag, contractors to check all dimensions on site, do not scale from the drawing.		




METERS
SCALE BAR 1:50

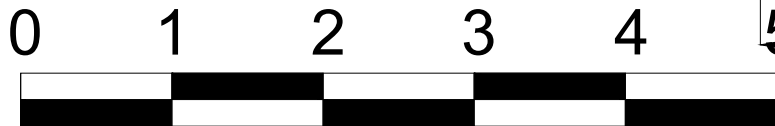

Tower Platform
Front View

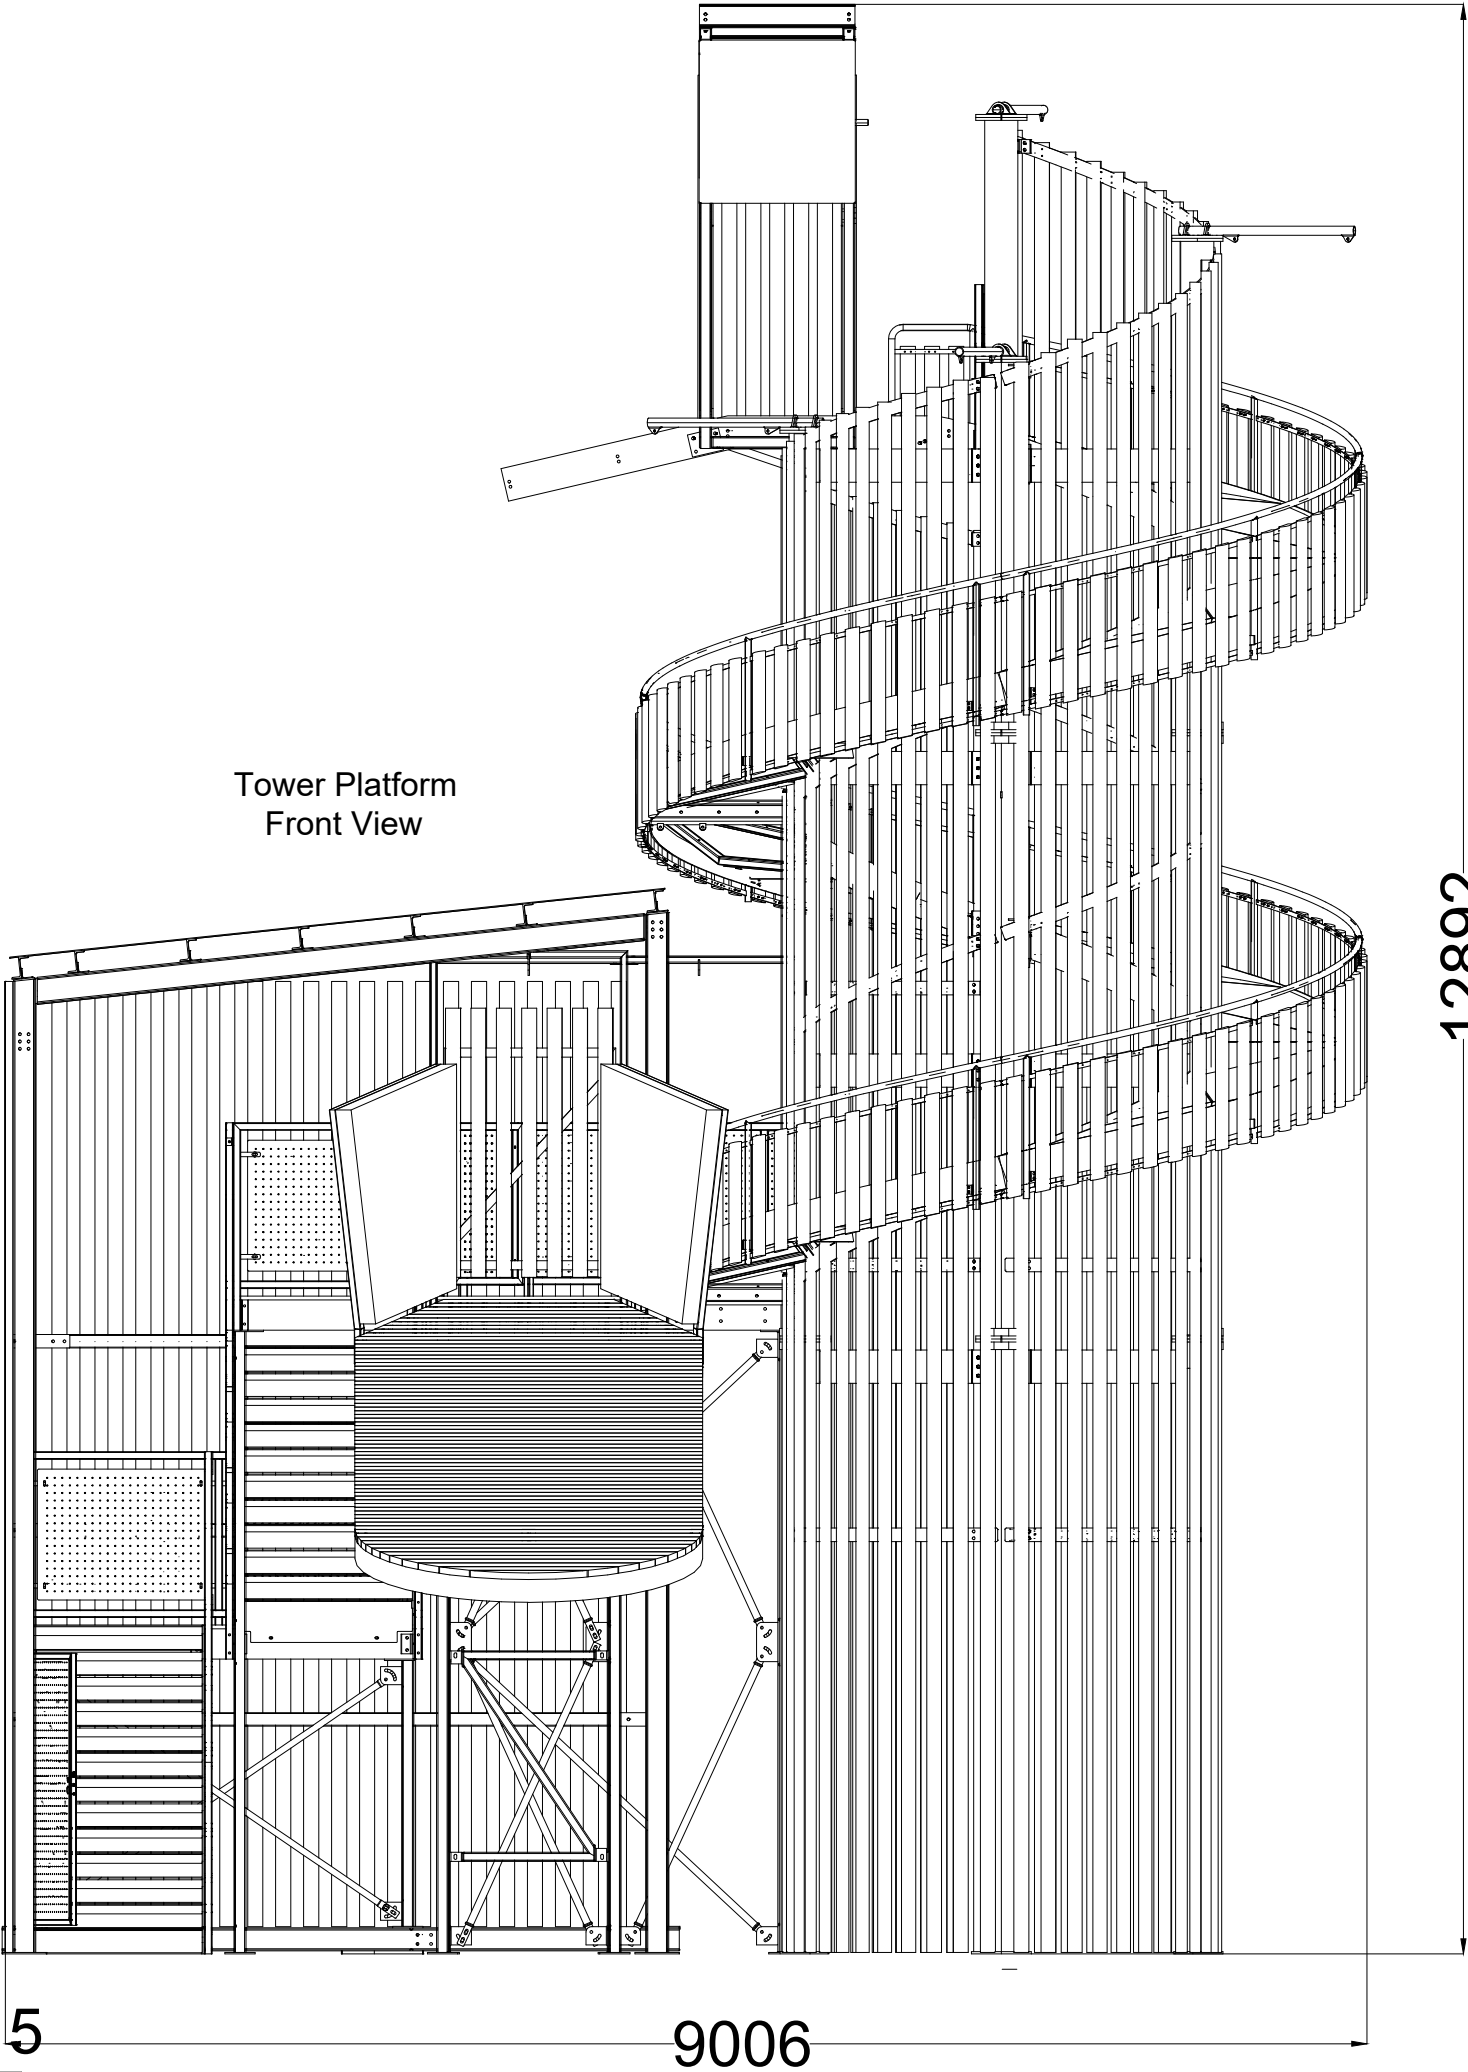

Rev.	Date	Description
Client		
		
Project		
Center Parcs Longleat		
Drawing Title		
Tower Platform - Front View		
Scale (A3) 1:50	Date FEB 2026	
Drawing No. CP-04-PP-09	Rev -	
This drawing is copyright and is issued under the condition that it is not to be copied wholly or in part without the consent in writing of ZipZag, contractors to check all dimensions on site, do not scale from the drawing.		

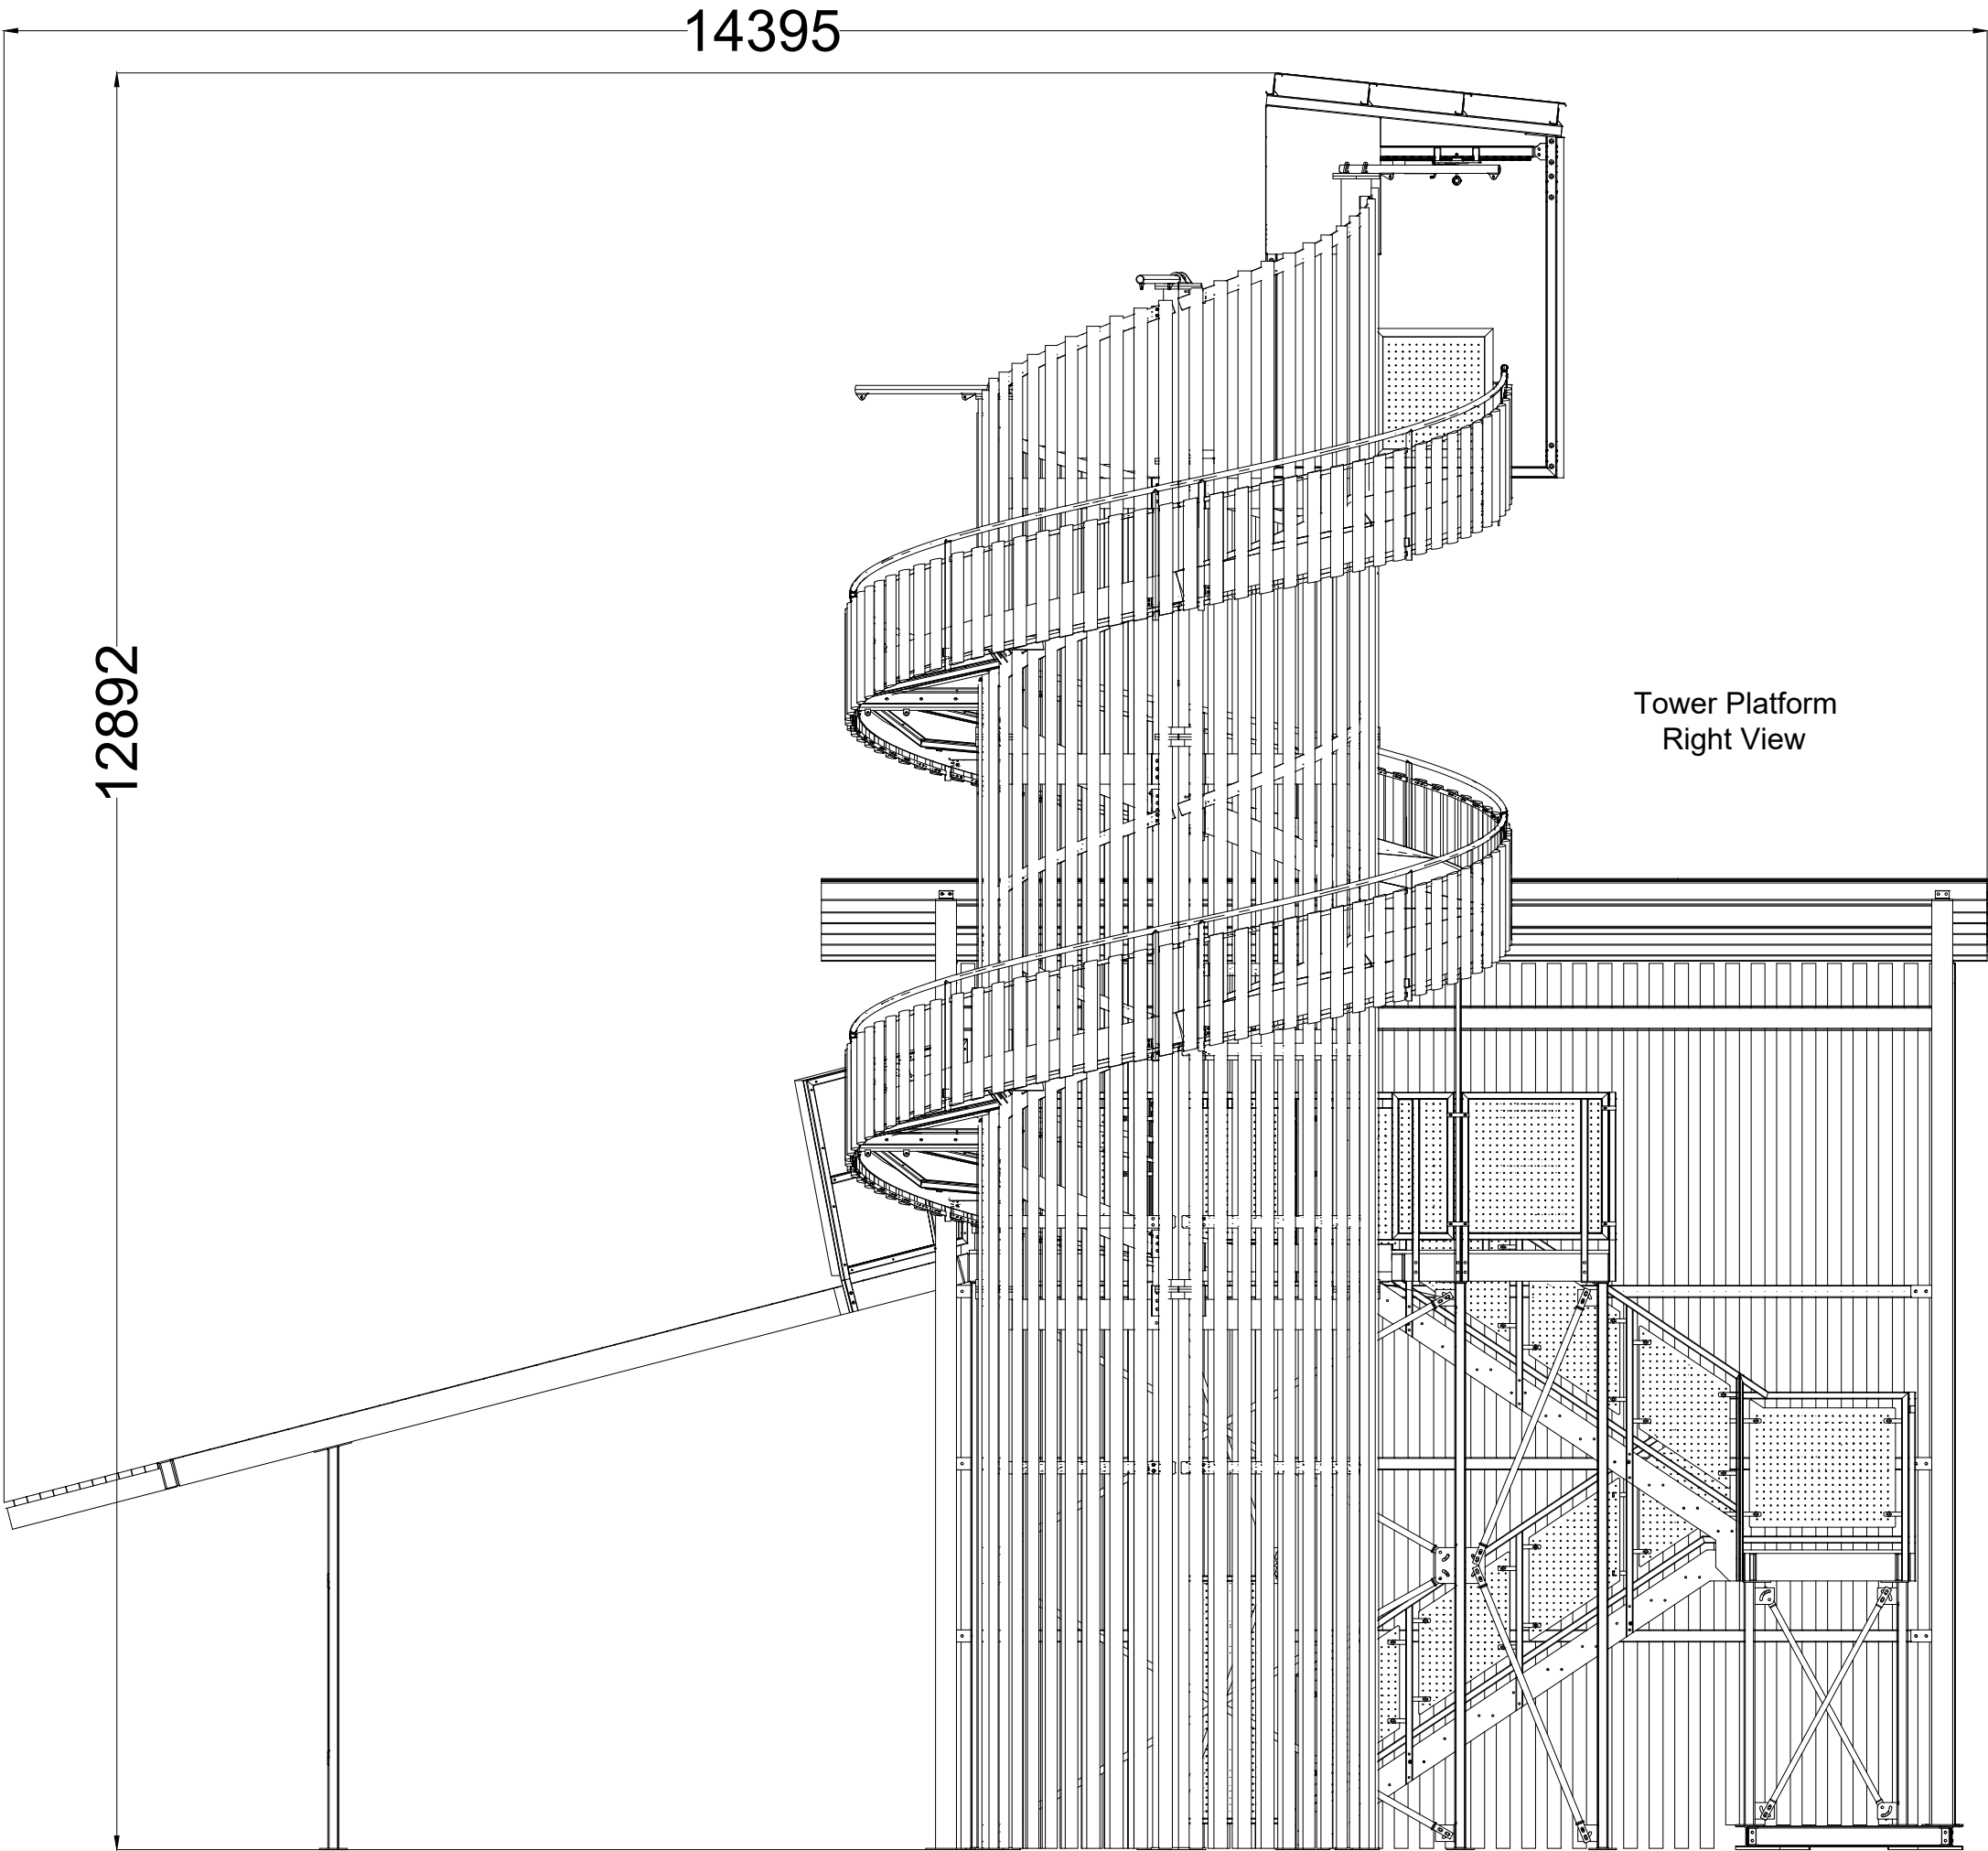



METERS
SCALE BAR 1:50



Tower Platform
Right View


Rev.	Date	Description
Client		
		
Project		
Center Parcs Longleat		
Drawing Title		
Tower Platform - Right View		
Scale (A3)	Date	
1:50	FEB 2026	
Drawing No.	Rev	
CP-04-PP-10	-	
This drawing is copyright and is issued under the condition that it is not to be copied wholly or in part without the consent in writing of ZipZag, contractors to check all dimensions on site, do not scale from the drawing.		



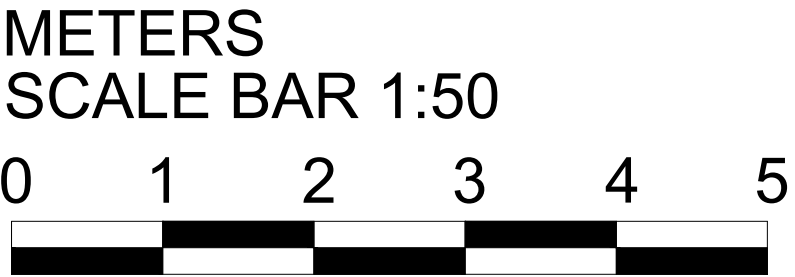
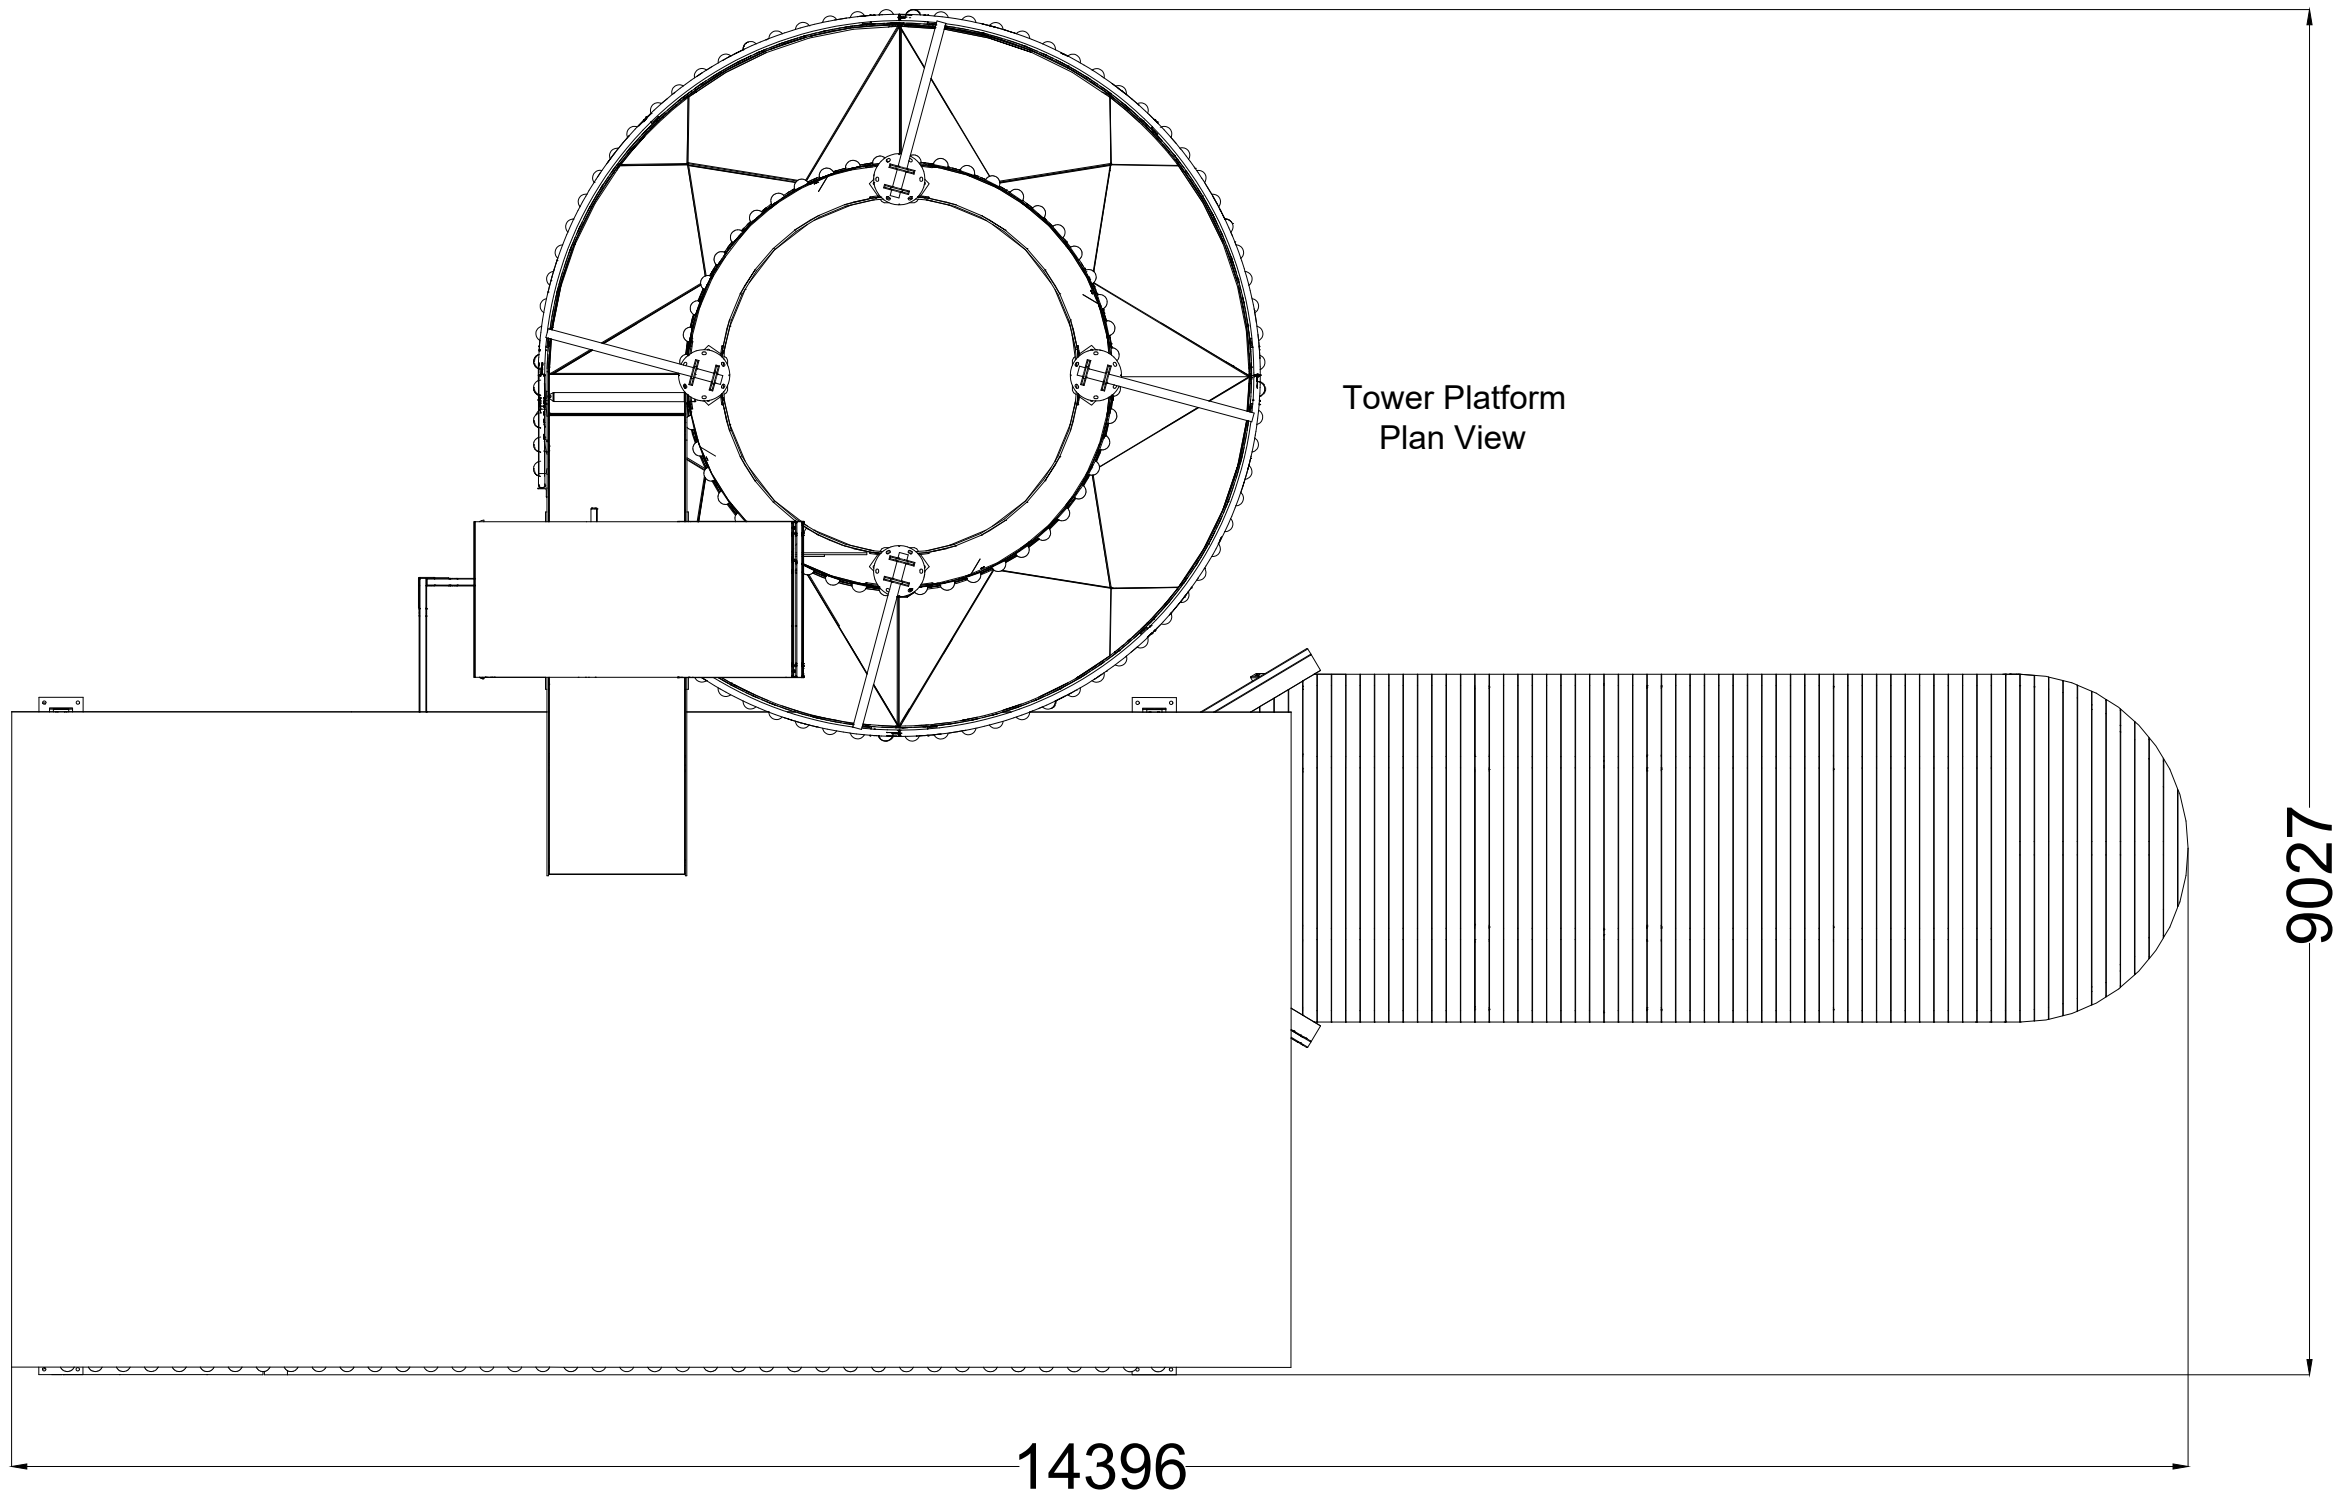


Rev.	Date	Description
Client		
Project		Center Parcs Longleat
Drawing Title Tower Platform - Plan View		
Scale (A3) 1:50		Date FEB 2026
Drawing No. CP-04-PP-11		Rev -
This drawing is copyright and is issued under the condition that it is not to be copied wholly or in part without the consent in writing of ZipZag, contractors to check all dimensions on site, do not scale from the drawing.		



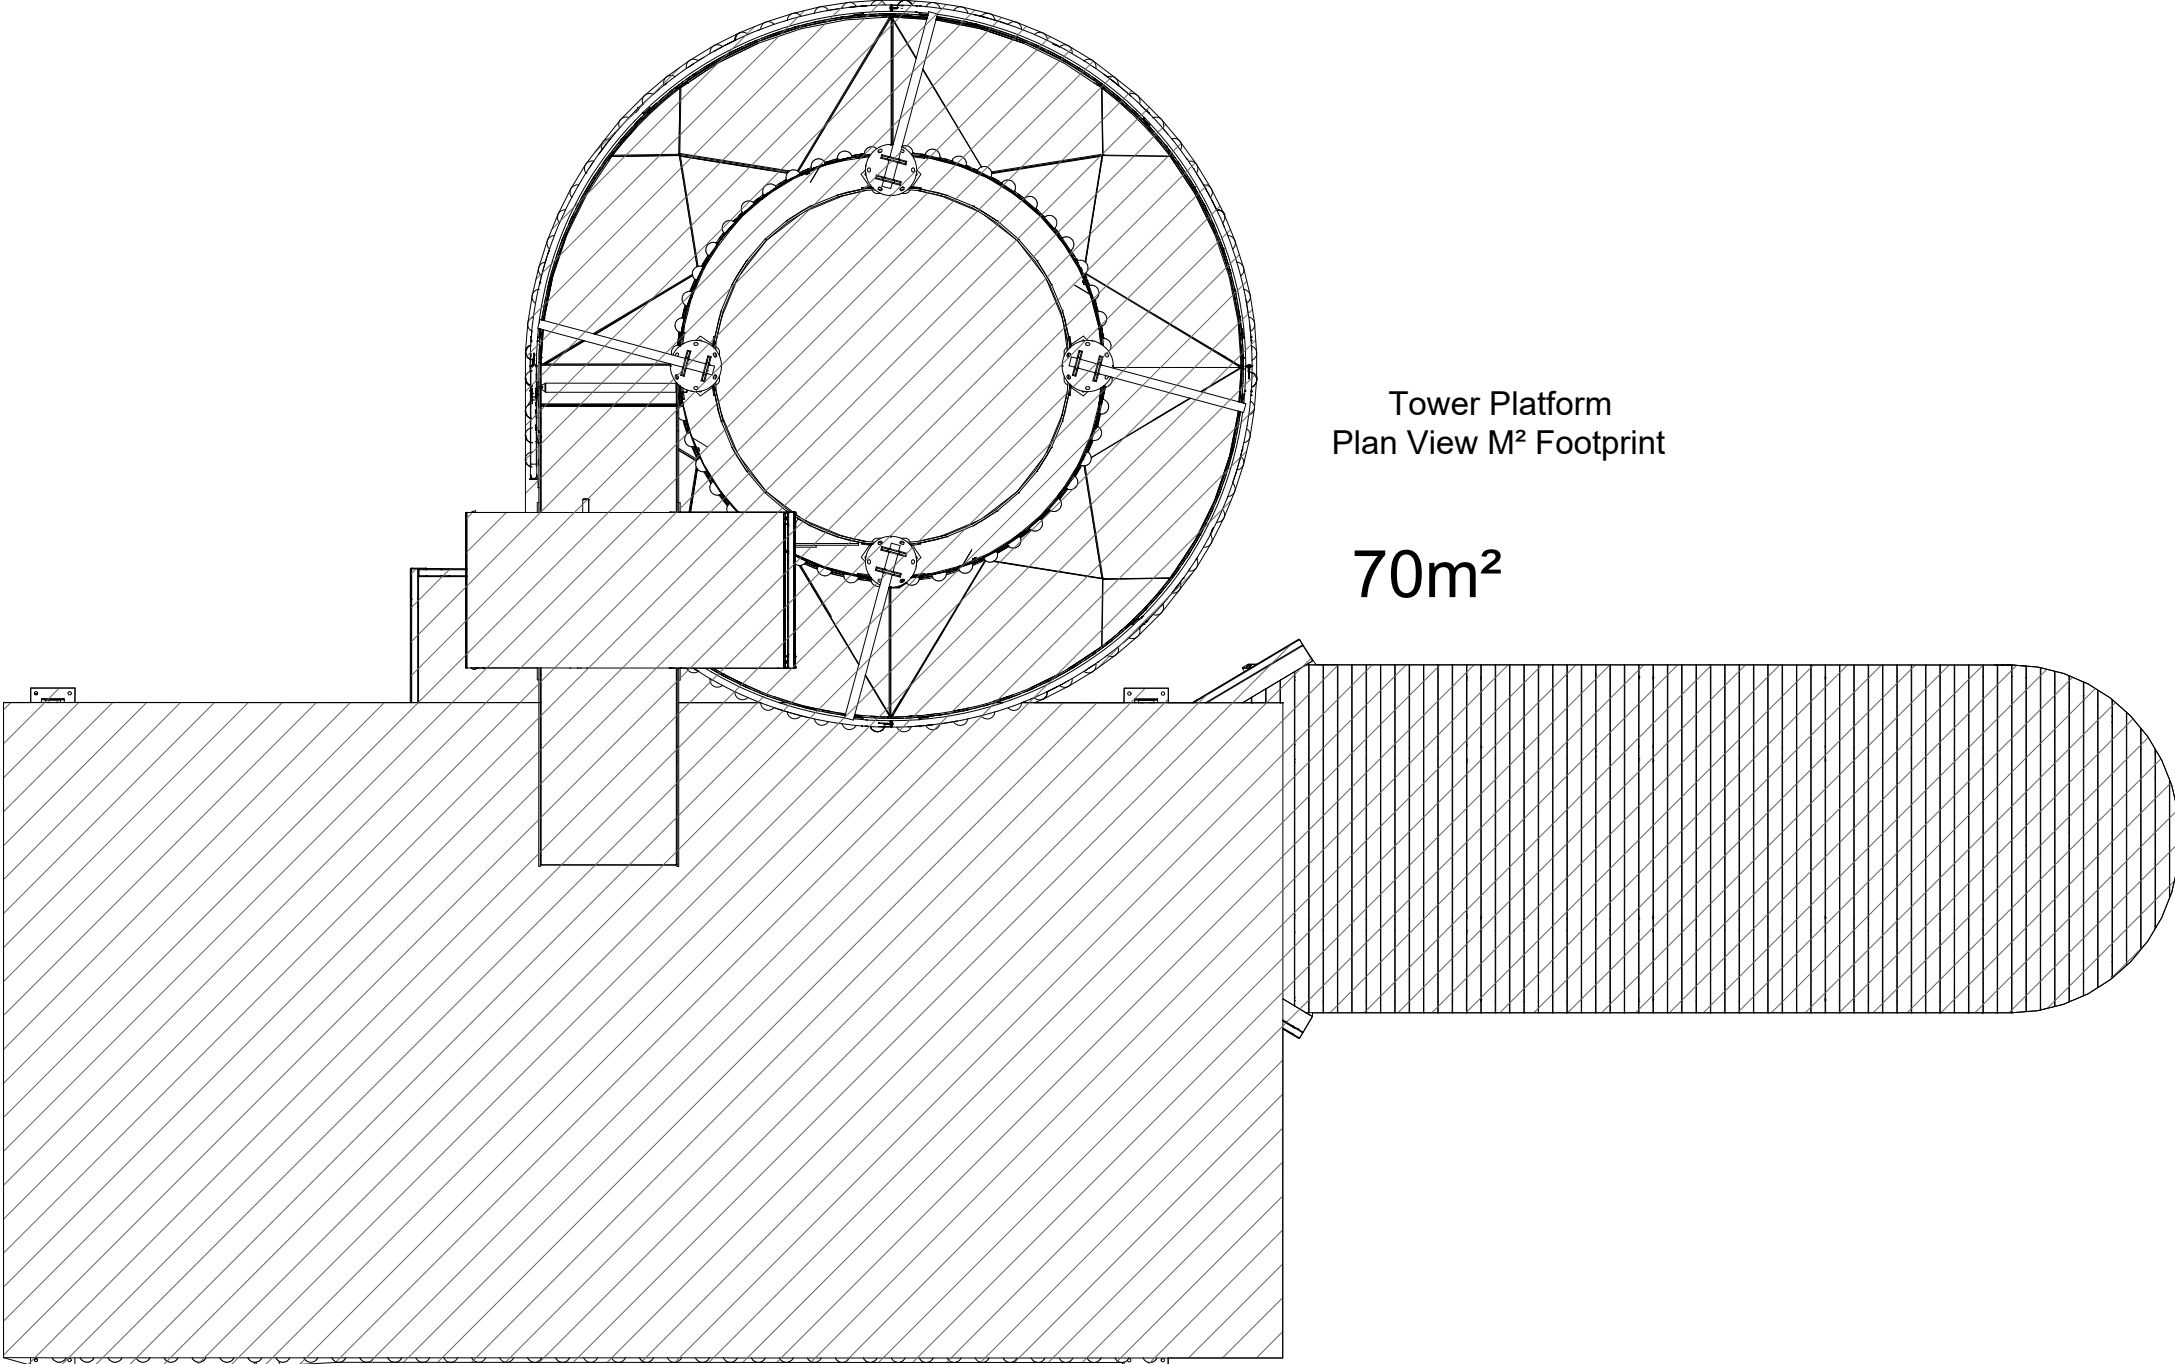

Rev.	Date	Description
Client		
Project		Center Parcs Longleat
Drawing Title		
Tower Platform - Plan View M² Footprint		
Scale (A3)		Date
1:50		FEB 2026
Drawing No.		Rev
CP-04-PP-12		-
This drawing is copyright and is issued under the condition that it is not to be copied wholly or in part without the consent in writing of ZipZag, contractors to check all dimensions on site, do not scale from the drawing.		

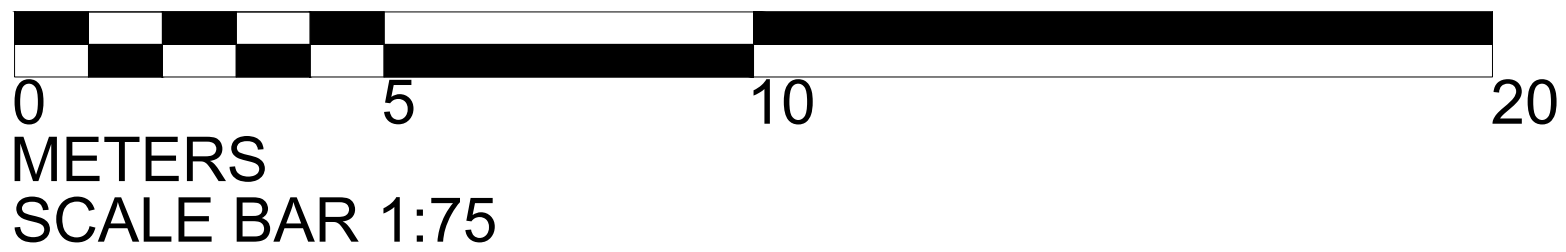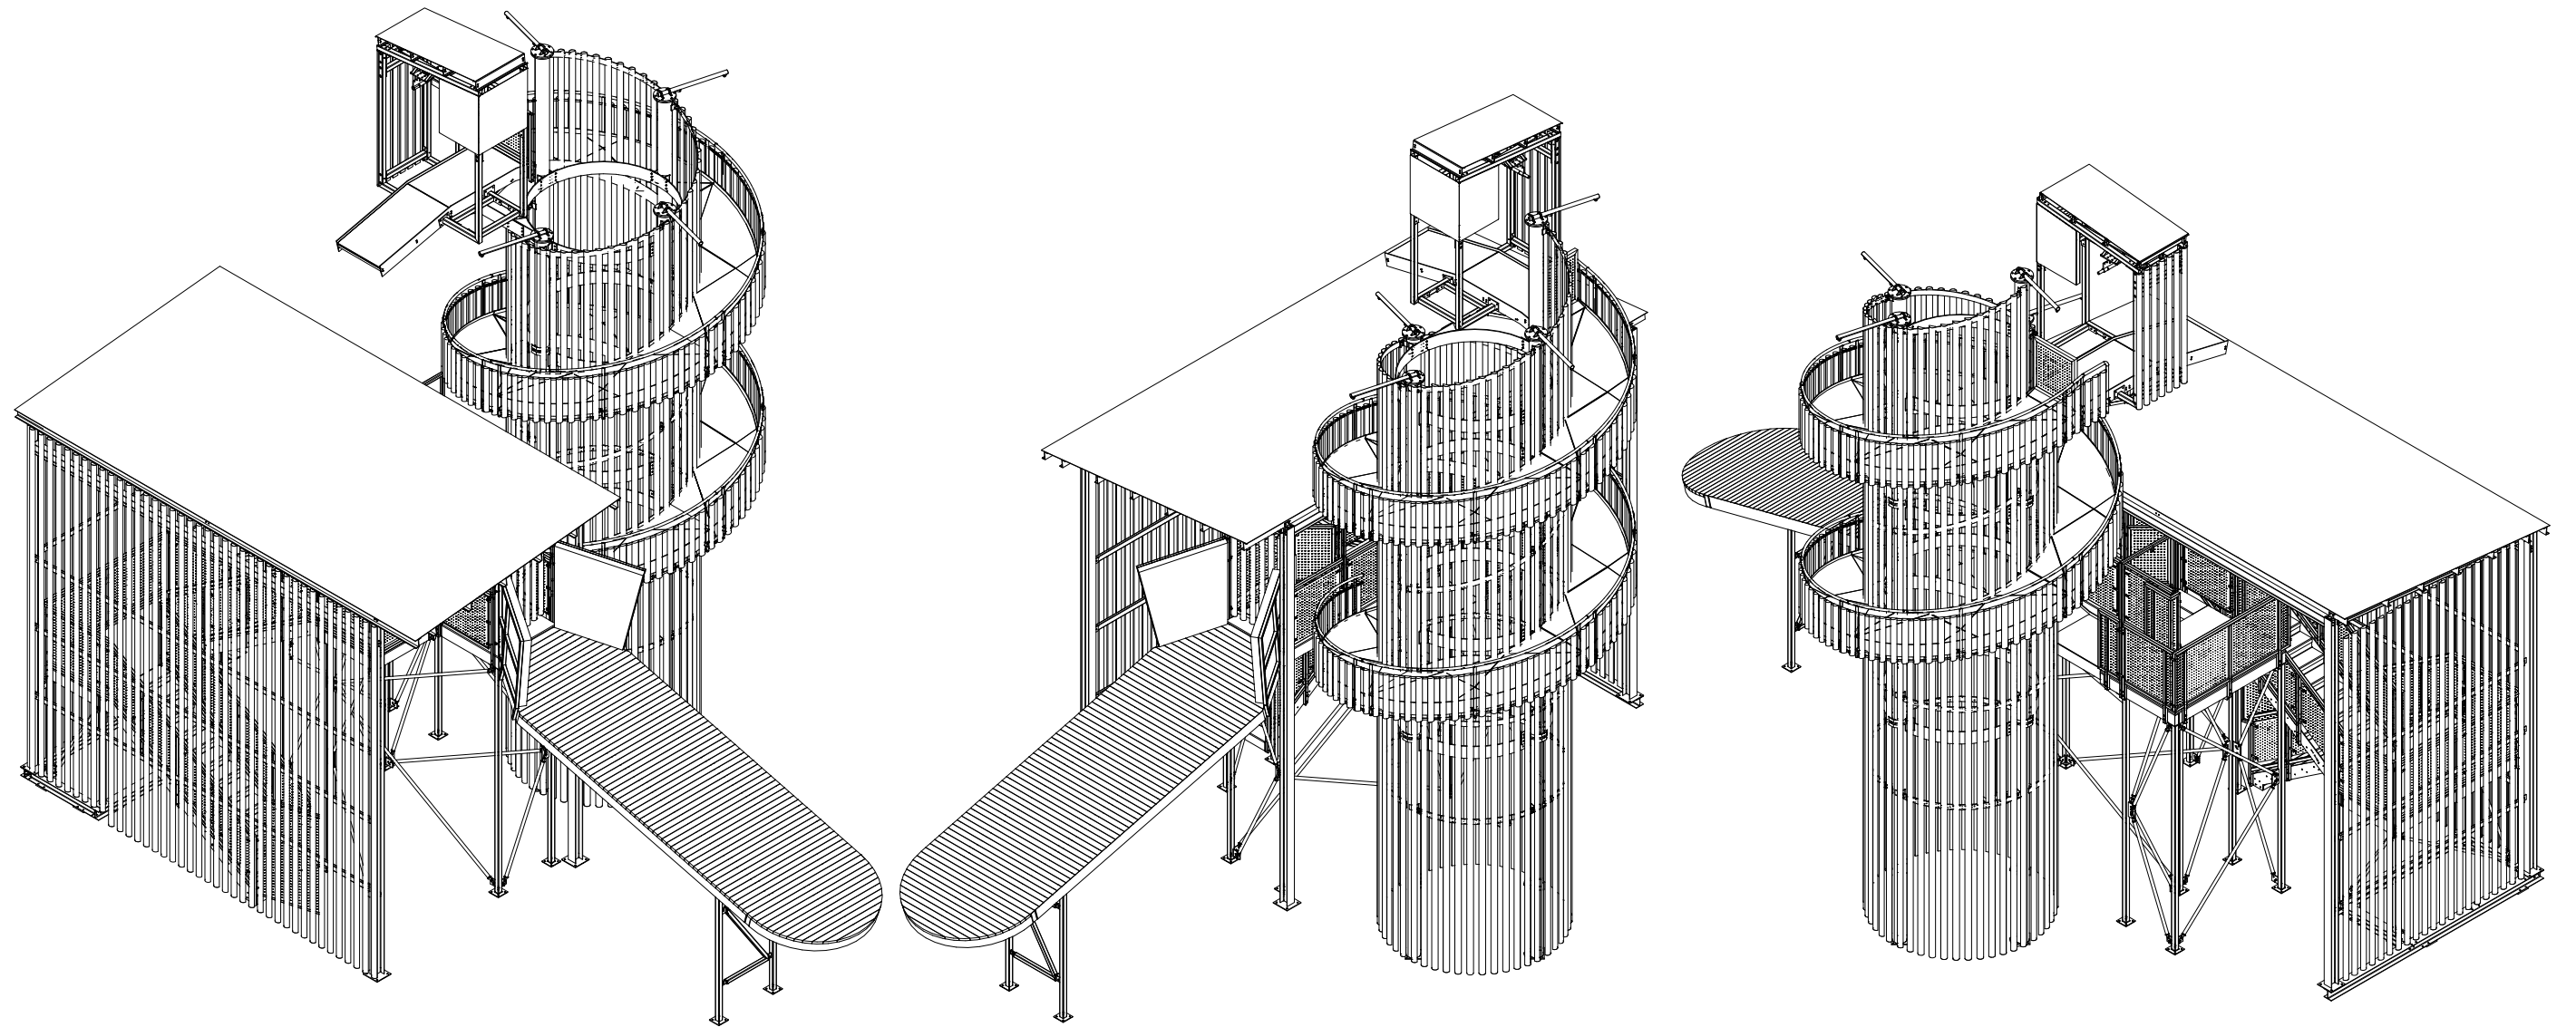

Rev.	Date	Description
Client		
		
Project		
Center Parcs Longleat		



Drawing Title		
Tower Platform - ISO Views		
Scale (A3)	Date	
1:100	FEB 2026	
Drawing No.	Rev	
CP-04-PP-13	-	

This drawing is copyright and is issued under the condition that it is not to be copied wholly or in part without the consent in writing of ZipZag, contractors to check all dimensions on site, do not scale from the drawing.