


PROPOSED VILLAGE HALL GROUND PLAN:

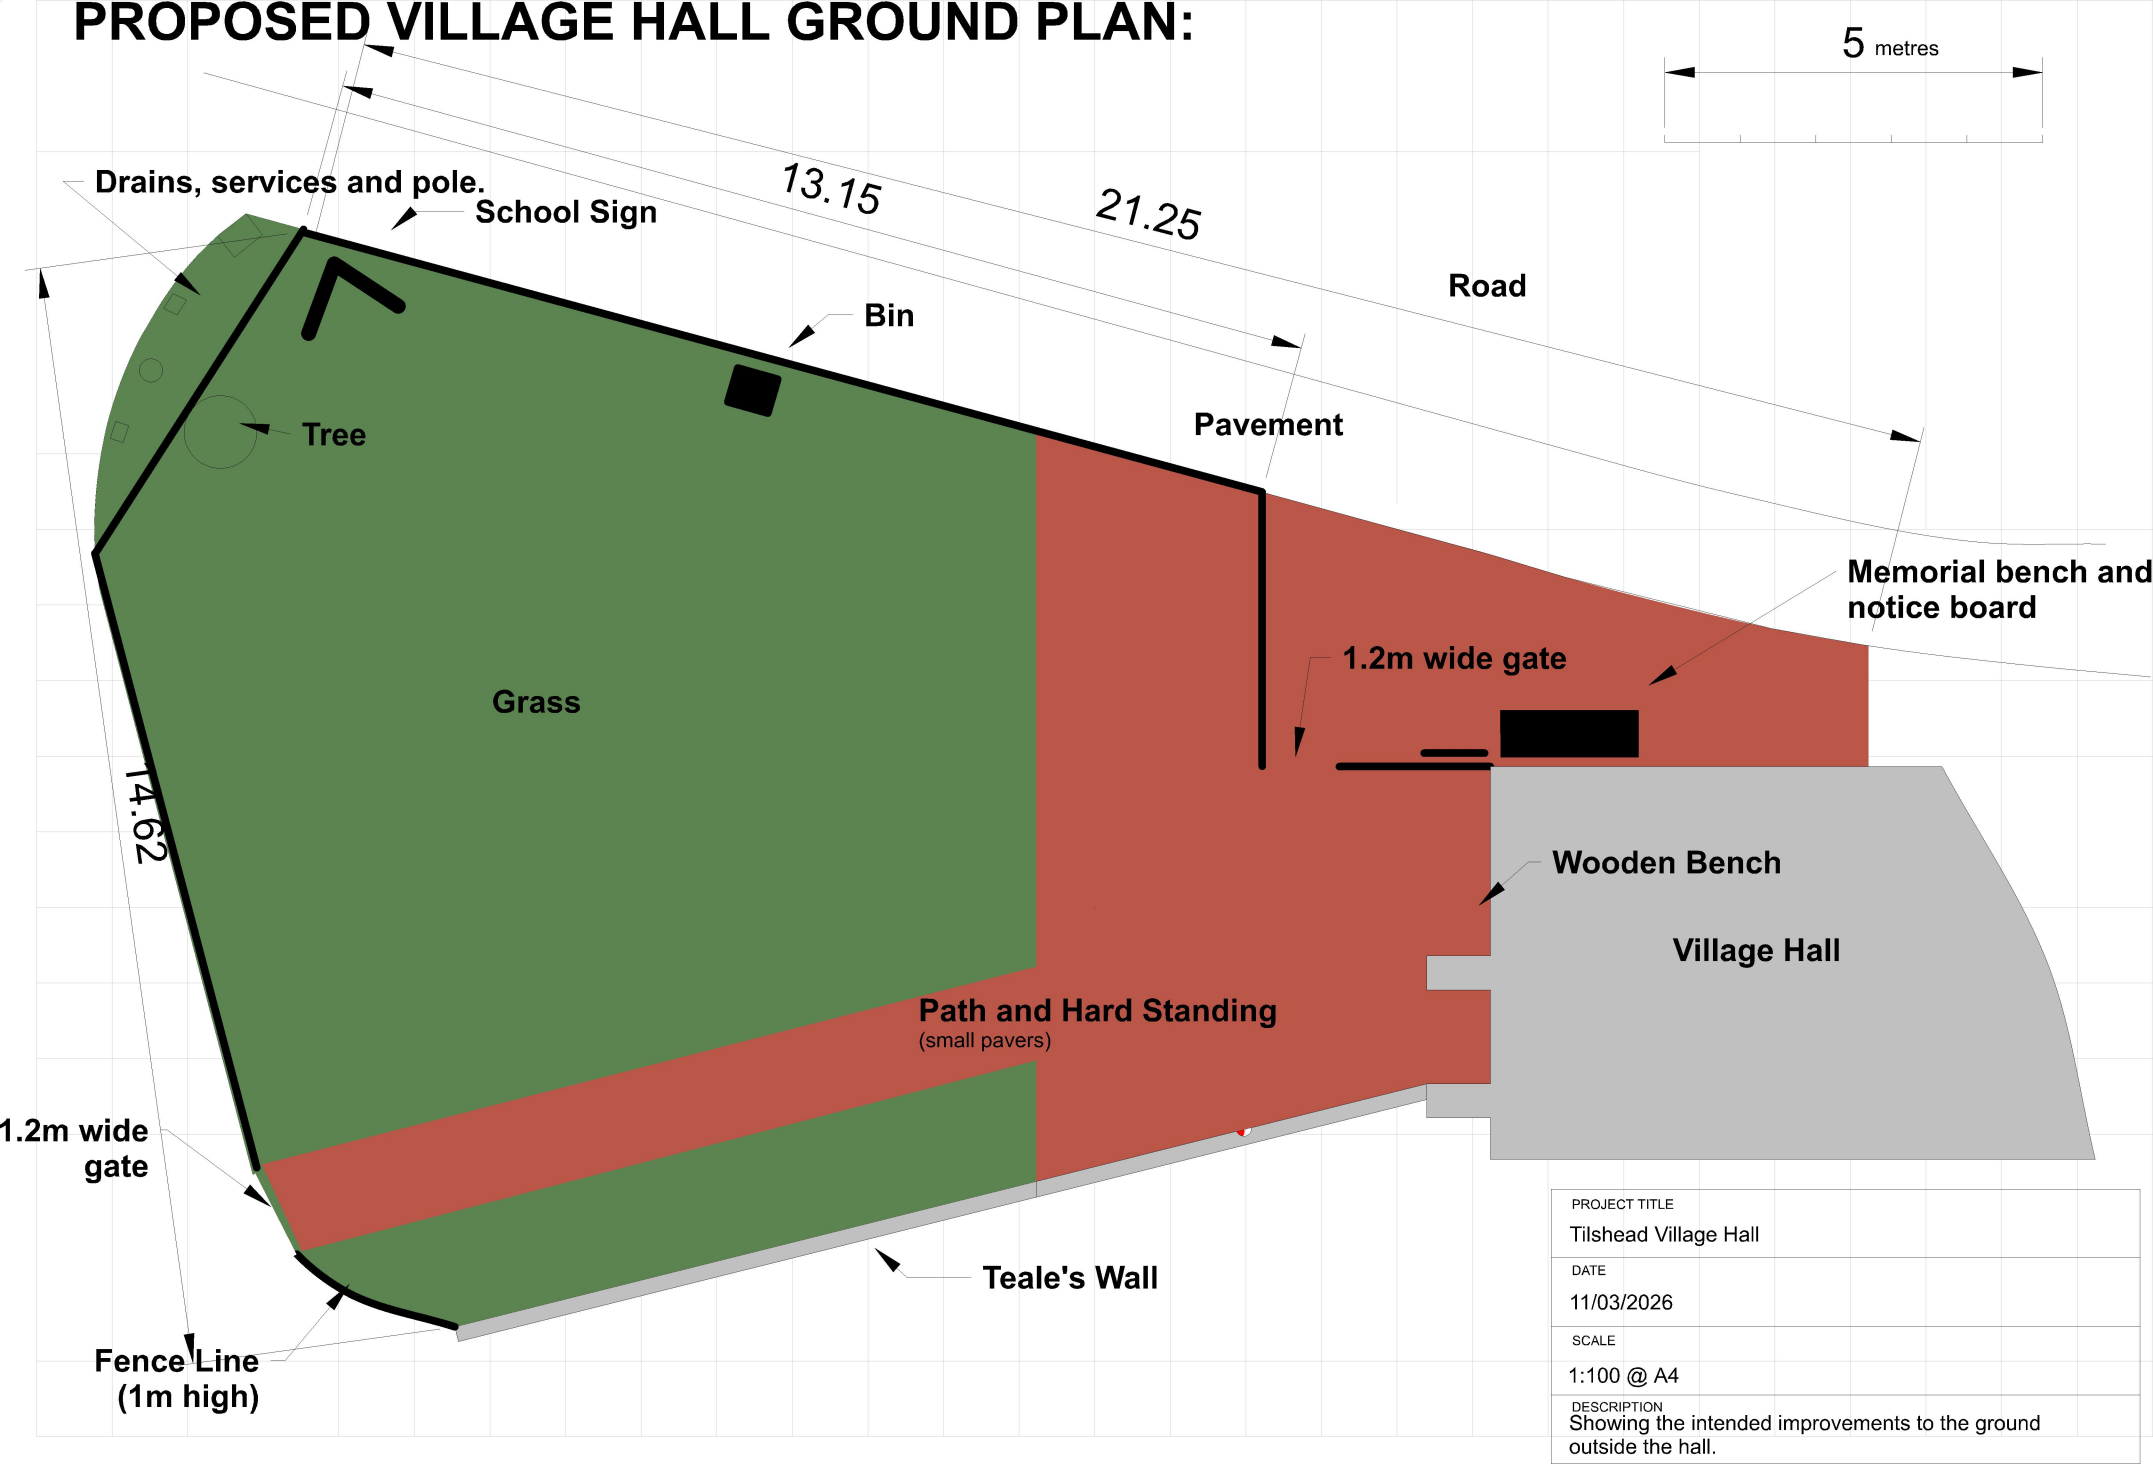

PROJECT TITLE	Tilshead Village Hall
DATE	11/03/2026
SCALE	1:100 @ A4
DESCRIPTION	Showing the intended improvements to the ground outside the hall.