


VILLAGE HALL GROUND at PRESENT

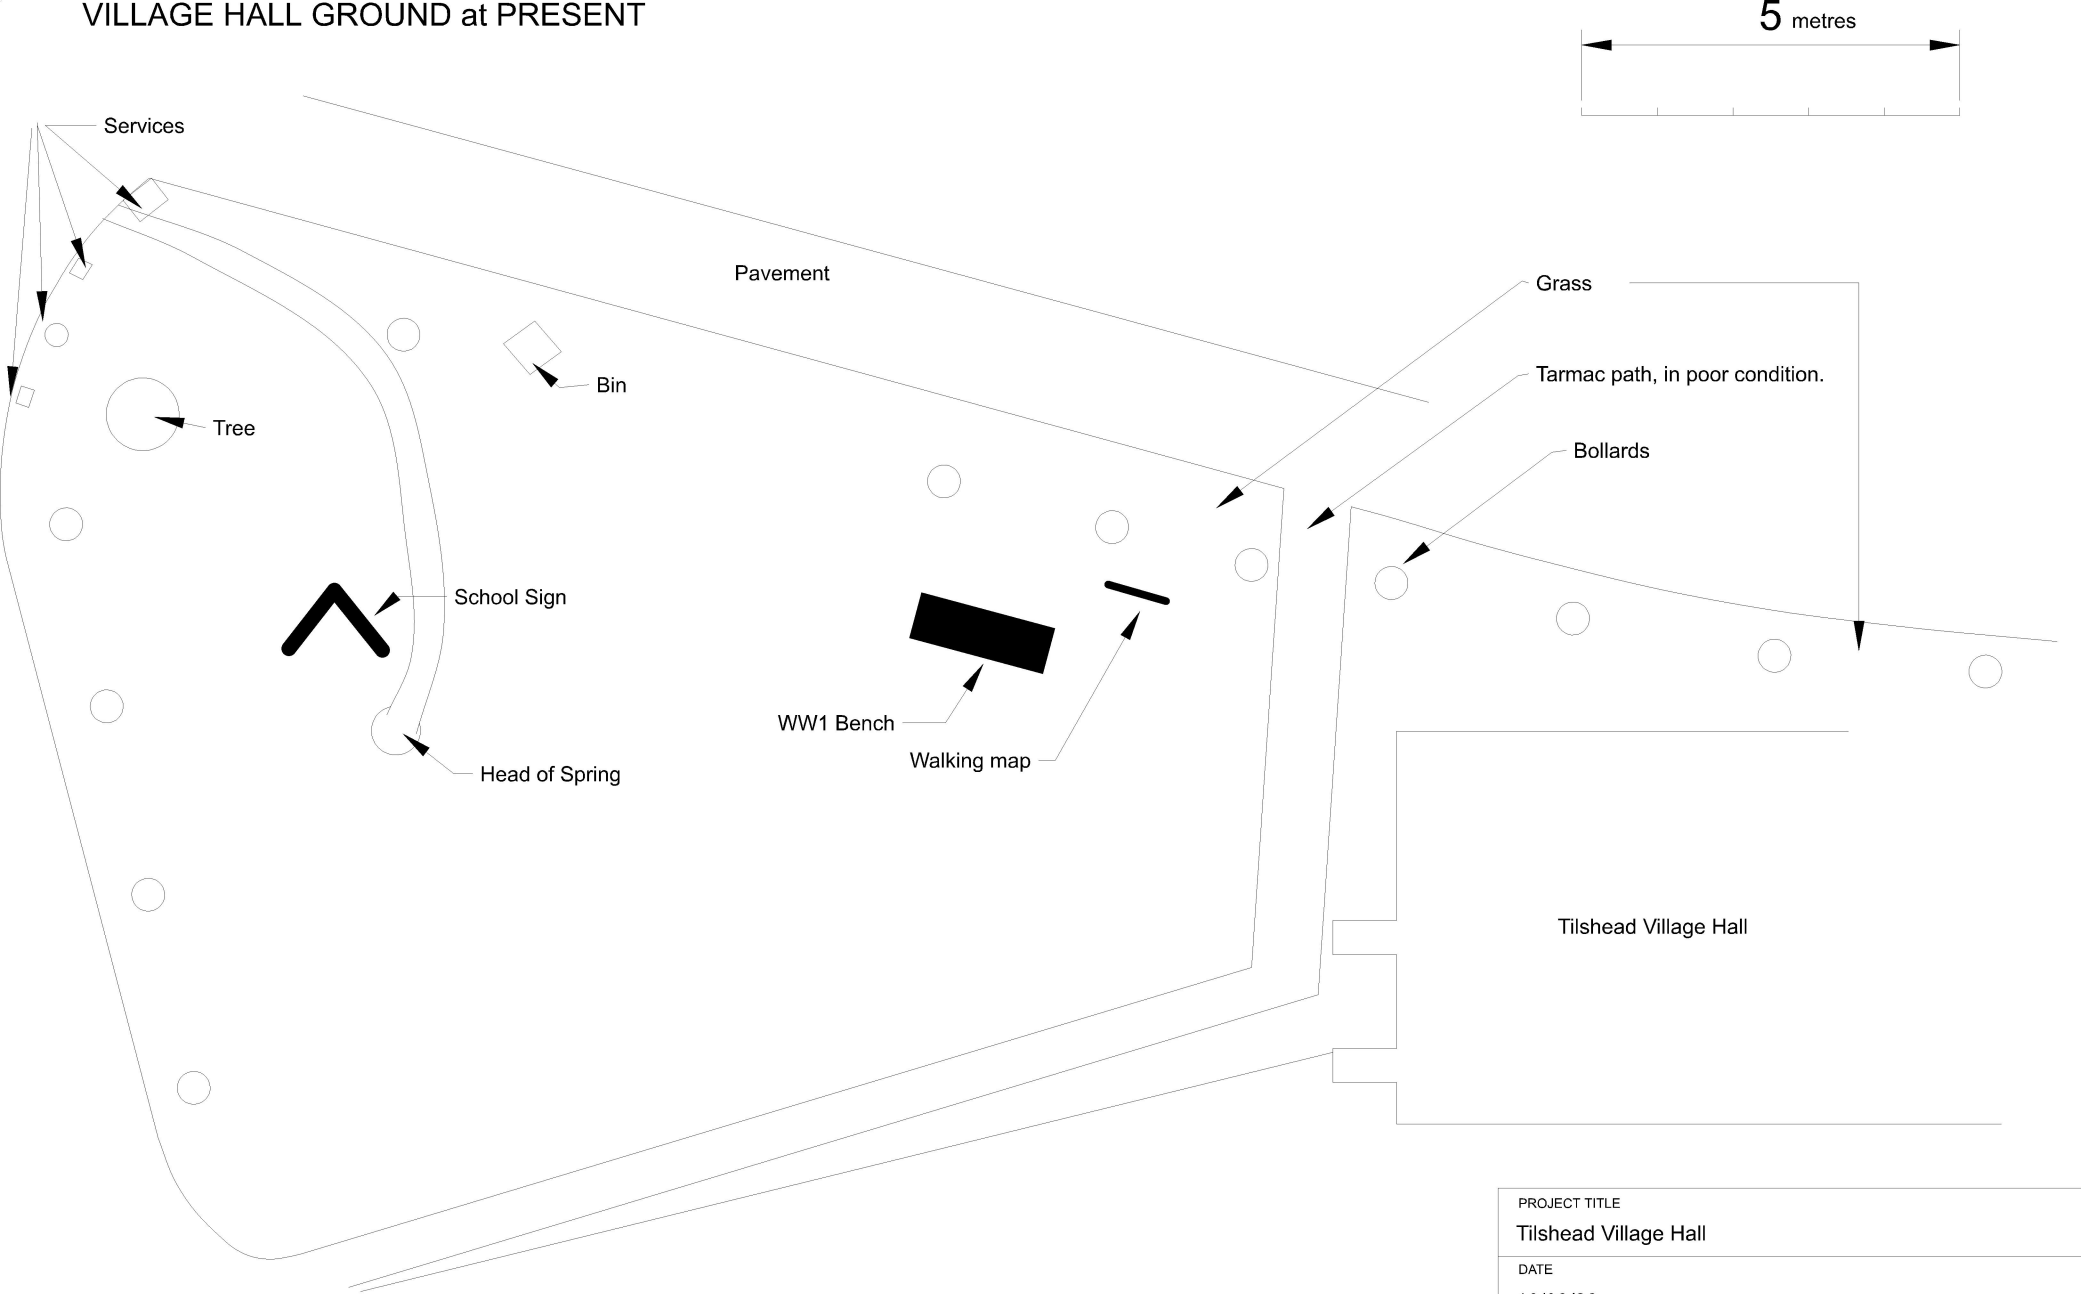

PROJECT TITLE

Tilshead Village Hall

DATE

10/03/26

SCALE

1:100 @ A4

DESCRIPTION

Showing the area outside the hall as it is at present