


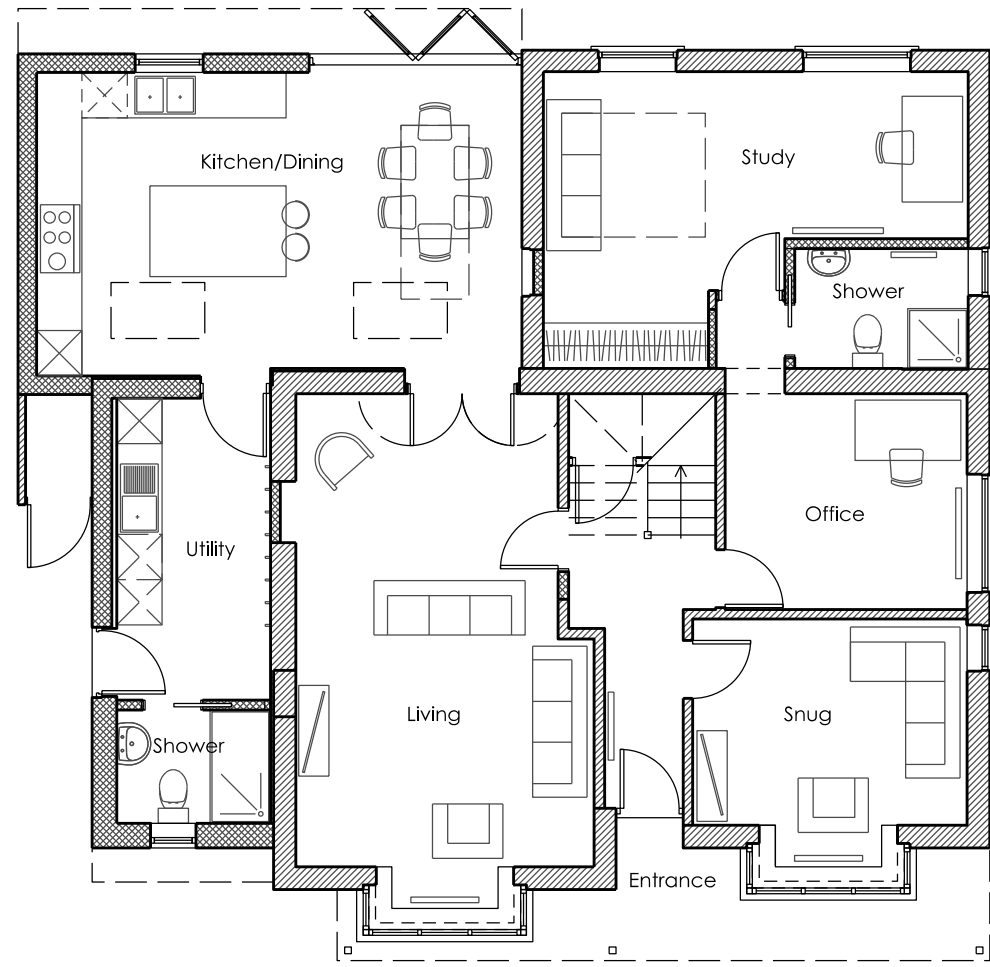


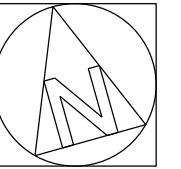

GROUND FLOOR PLAN 1:100

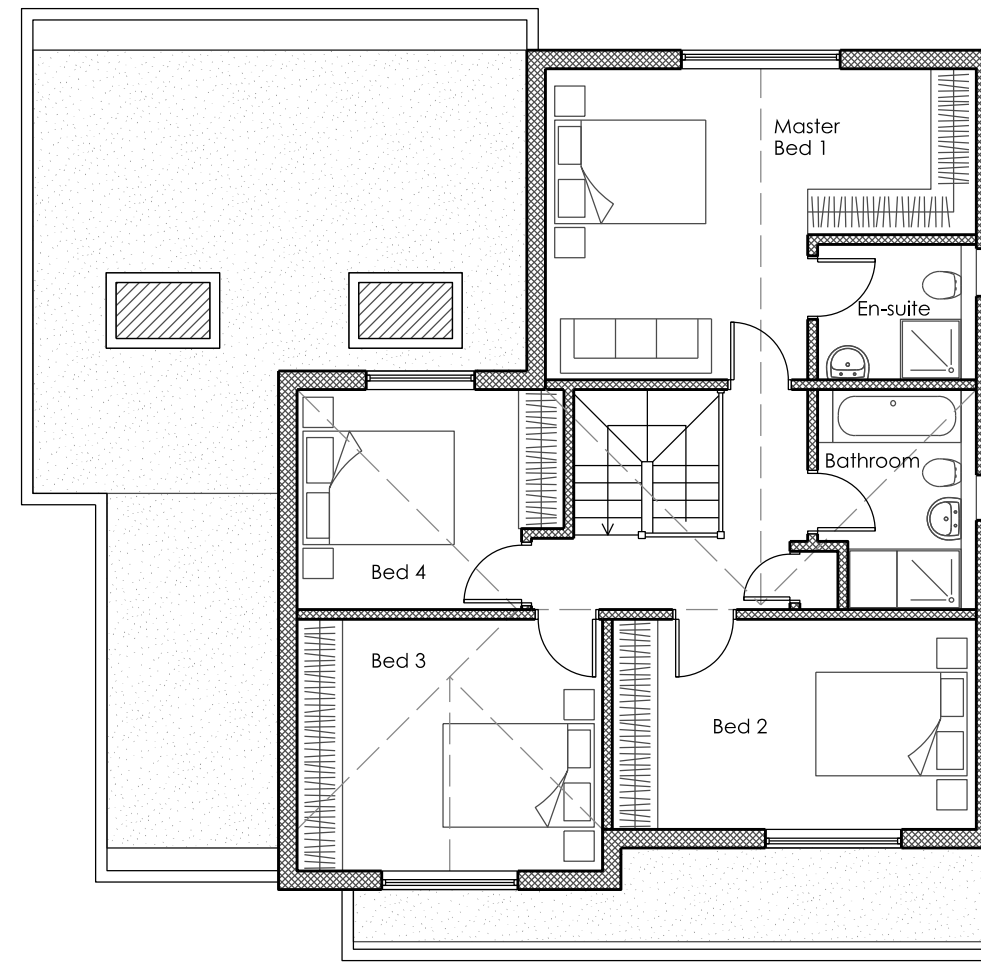

FIRST PLAN 1:100

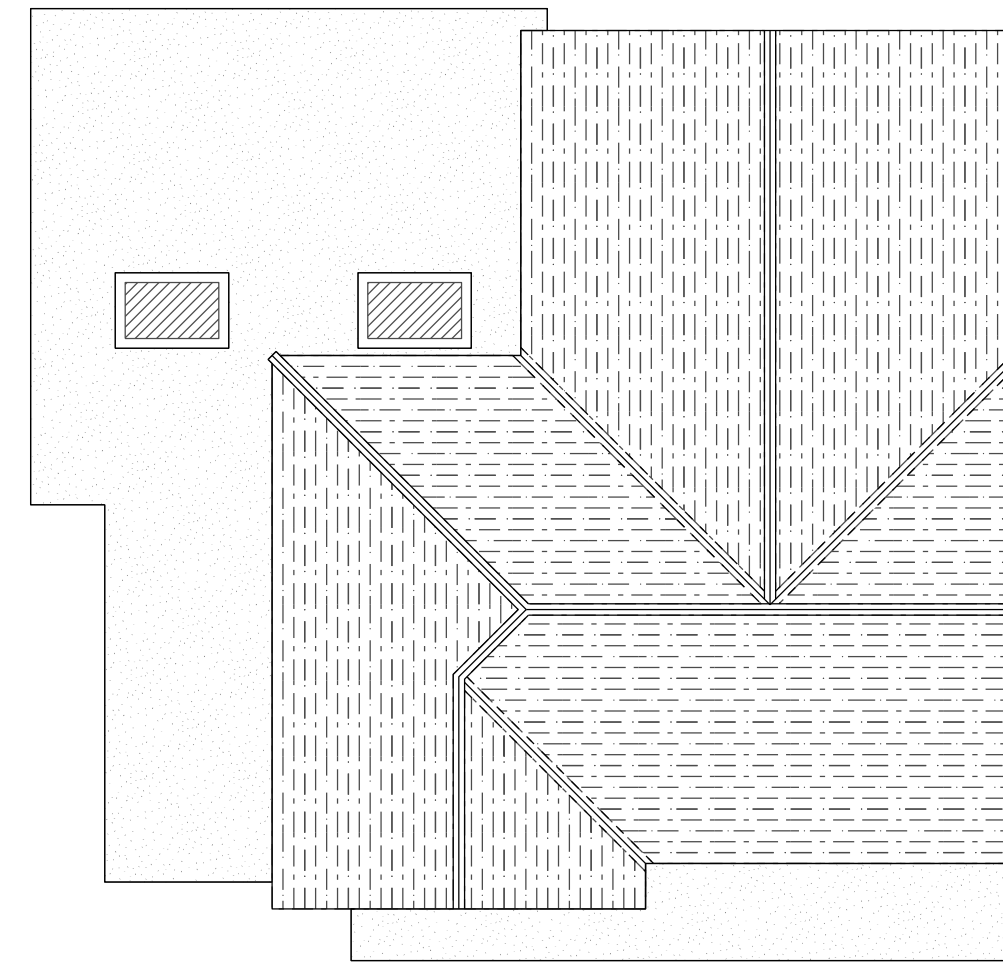

ROOF PLAN 1:100




FRONT ELEVATION 1:100




SIDE ELEVATION (E) 1:100



REAR ELEVATION 1:100

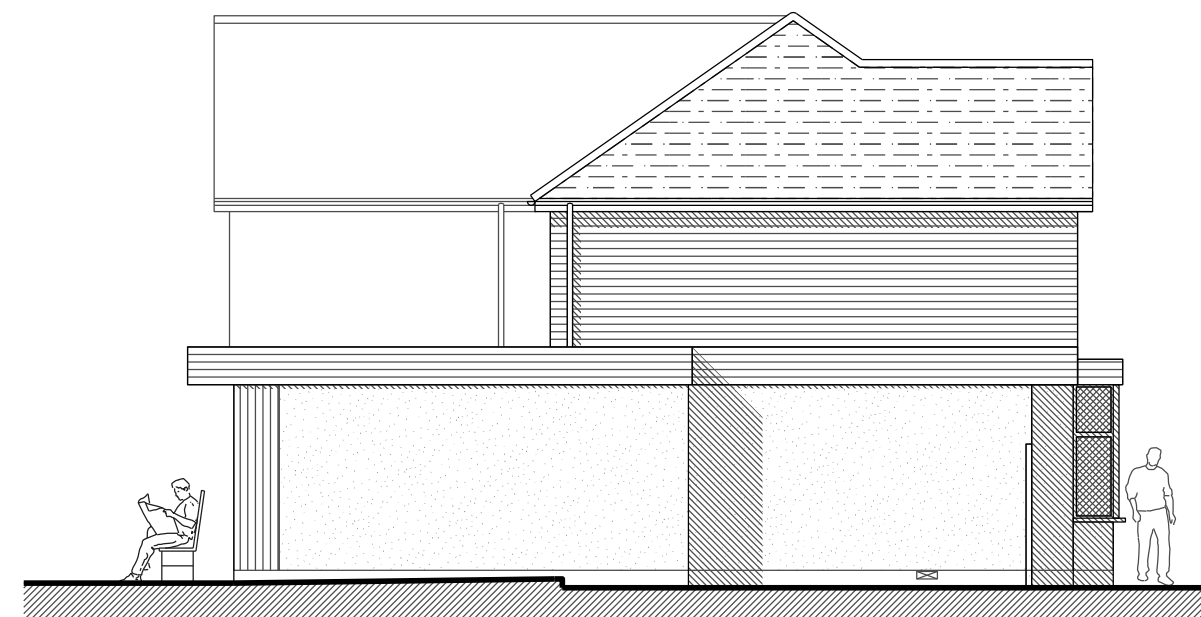

SIDE ELEVATION (W) 1:100

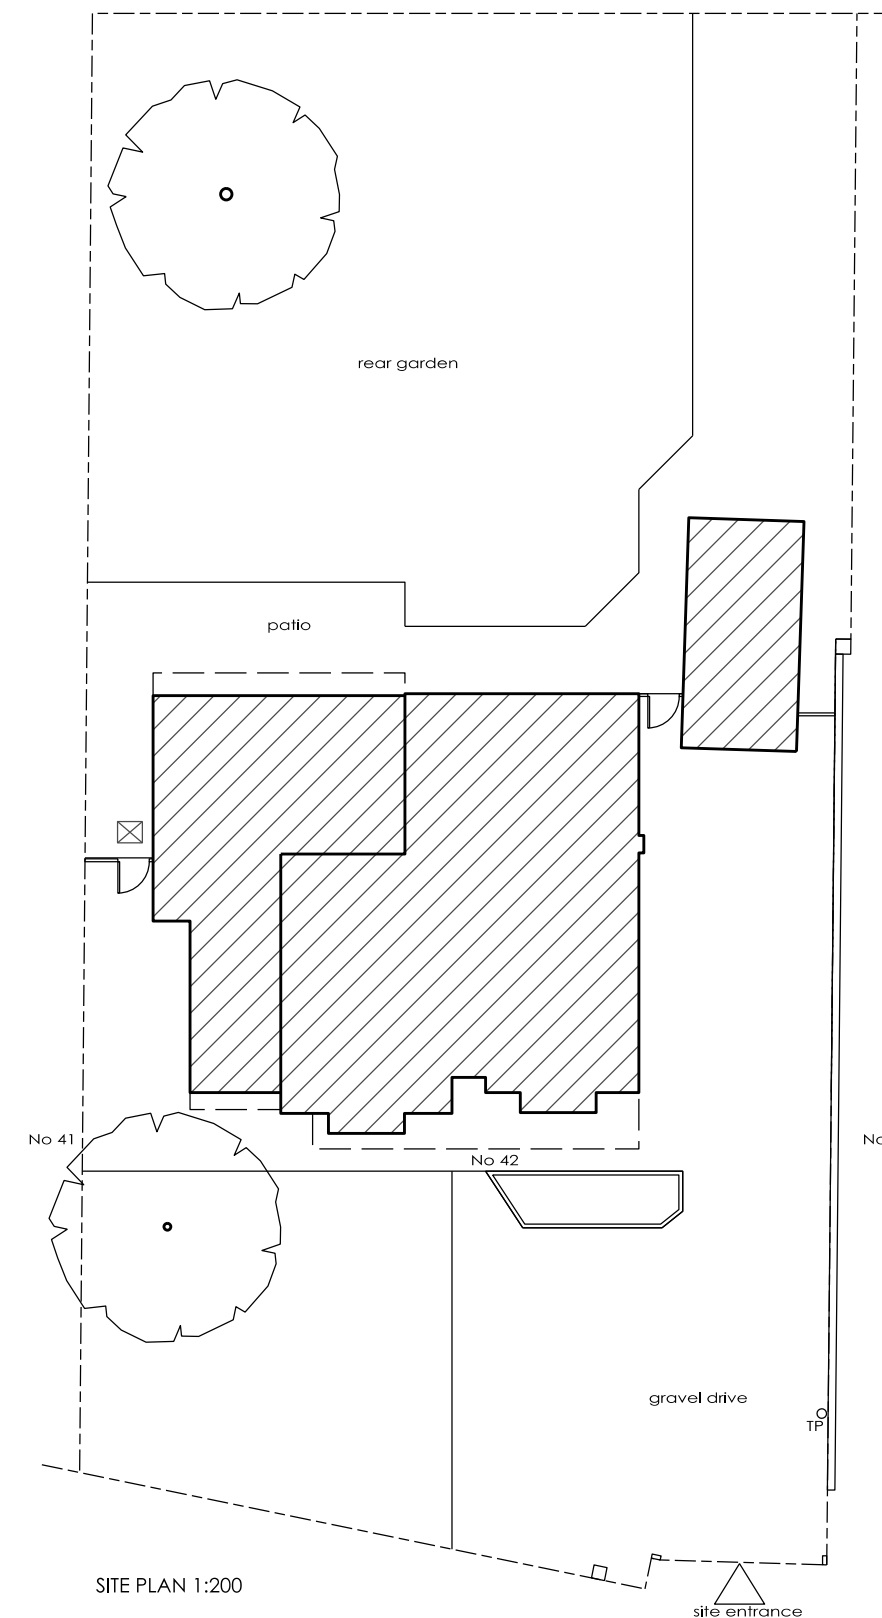

SITE PLAN 1:200

- MATERIALS**
- Walls**
- Off-white/cream coloured render
 - Horizontal dark grey composite/fibre cement weatherboard cladding for first floor extension
 - Dark grey composite/fibre cement weatherboard cladding for ground floor extension
- Roof**
- Red/brown profiled tiles similar to existing
- Windows**
- Grey aluminium

MORI ARCHITECTS

Mr & Mrs Rich
42 Westlands Lane
New Extensions and Alterations
PROPOSED

PL 13/01/26 to scale @ A2 BM

2513 P02 A

NOT FOR CONSTRUCTION
MORI architects
Copyright MORI architects
www.morichitects.co.uk