



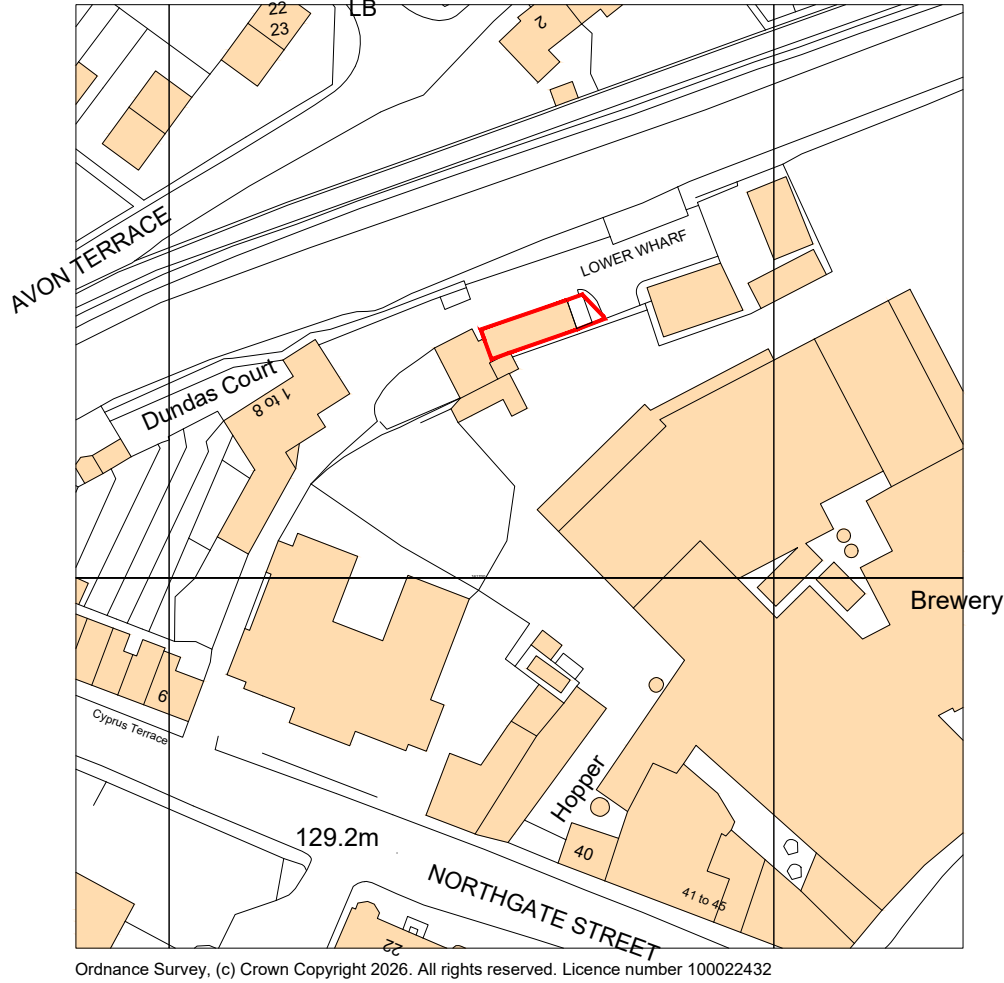

SITE LOCATION PLAN
SCALE 1:1250

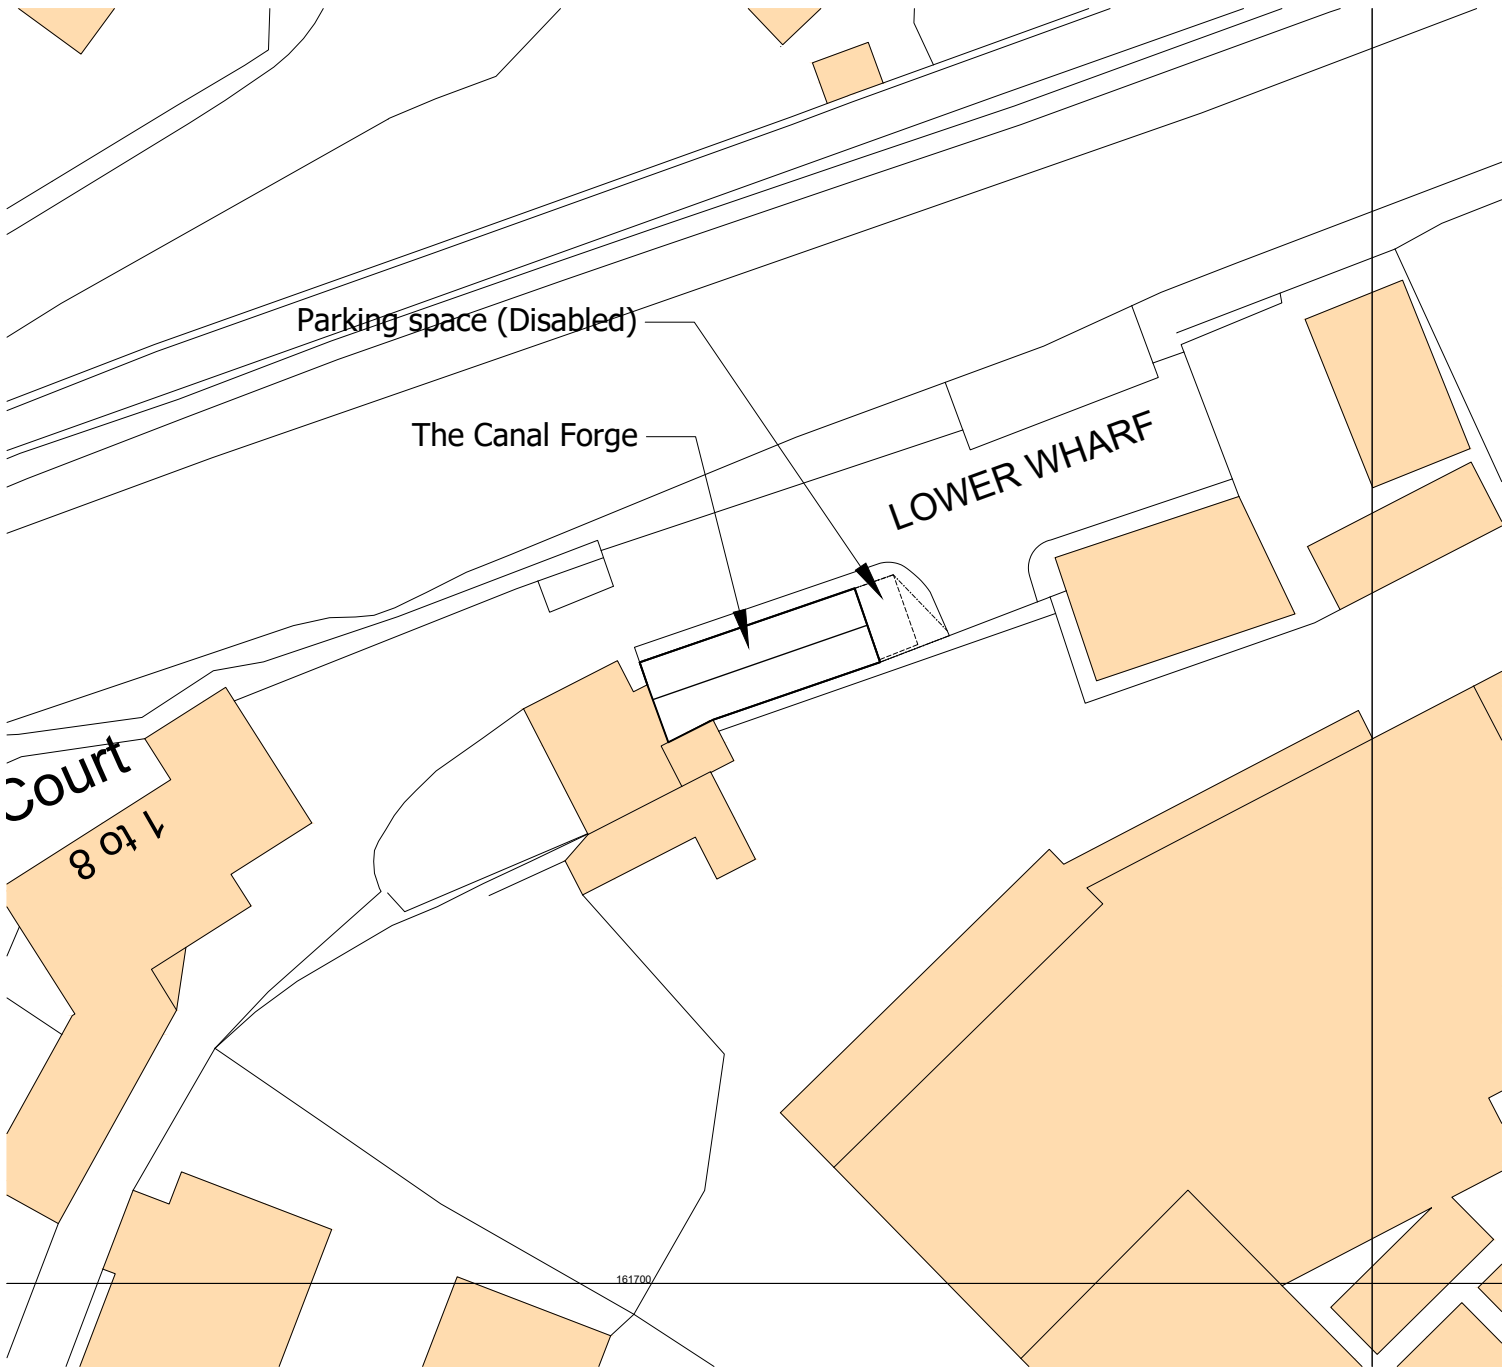


BLOCK PLAN
SCALE 1:500

NORTH



PROJECT

The Canal Forge, Lower Wharf, Devizes

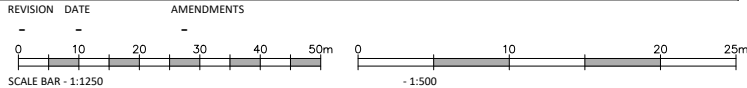

SITE LOCATION & BLOCK PLAN
MATHEWSON & MATHEWSON WATERS ARCHITECTS

Devizes Studio: 01380 721994

100% RIBA #1

1:1250/ 1:500 @ A3

THE OLD SURGERY
Crowle Road · Lambourn
Berkshire · RG17 8NR
enquiries@mw-architects.co.uk
01488 73131
www.mw-architects.co.uk

© MATHEWSON WATERS ARCHITECTS LP

HW-5