


Fireplace in Kitchen - Proposed

Back wall.

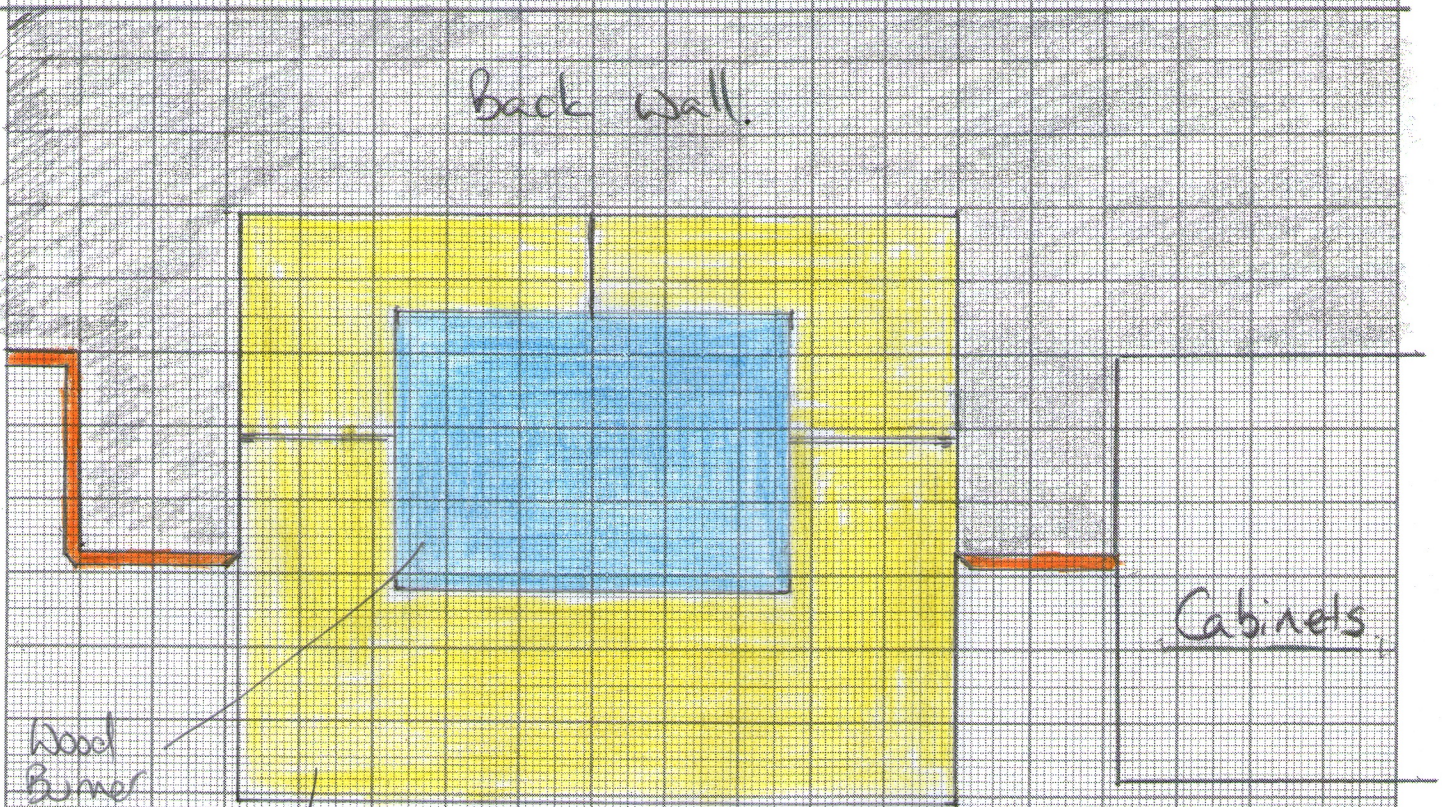

Wood
Burner

Cabinets

Limestone base 980 mm x 800 mm x 65 mm
Hv-tram Park Tier 2 Base Bed
2 slabs at back 300 mm deep
1 slab at front 500 mm deep.

Scale 1:10
1 cm = 10 cm

1 cm

