



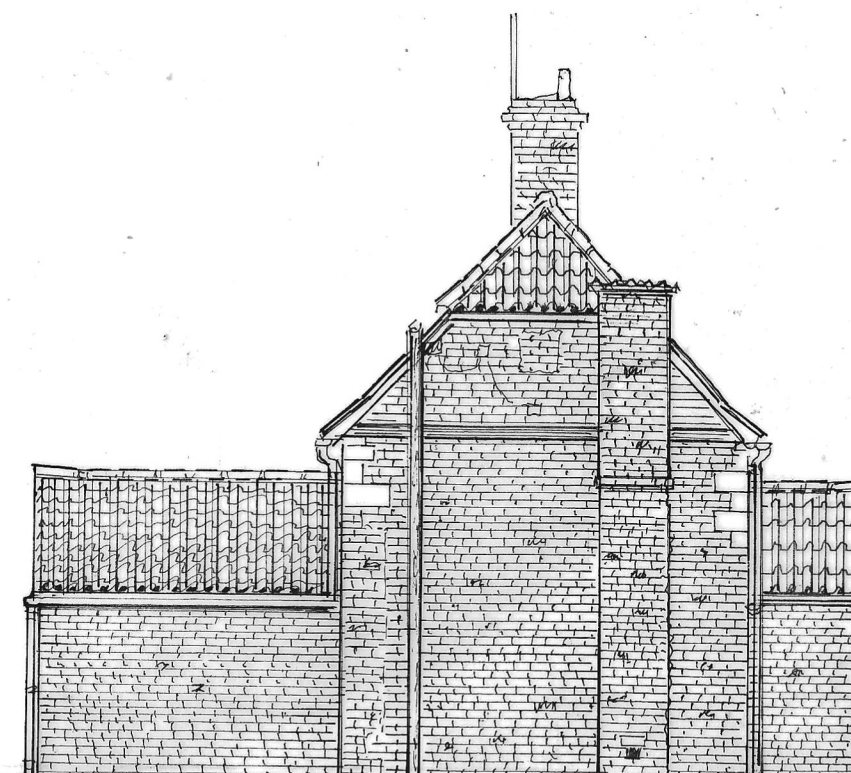


East (Rear)

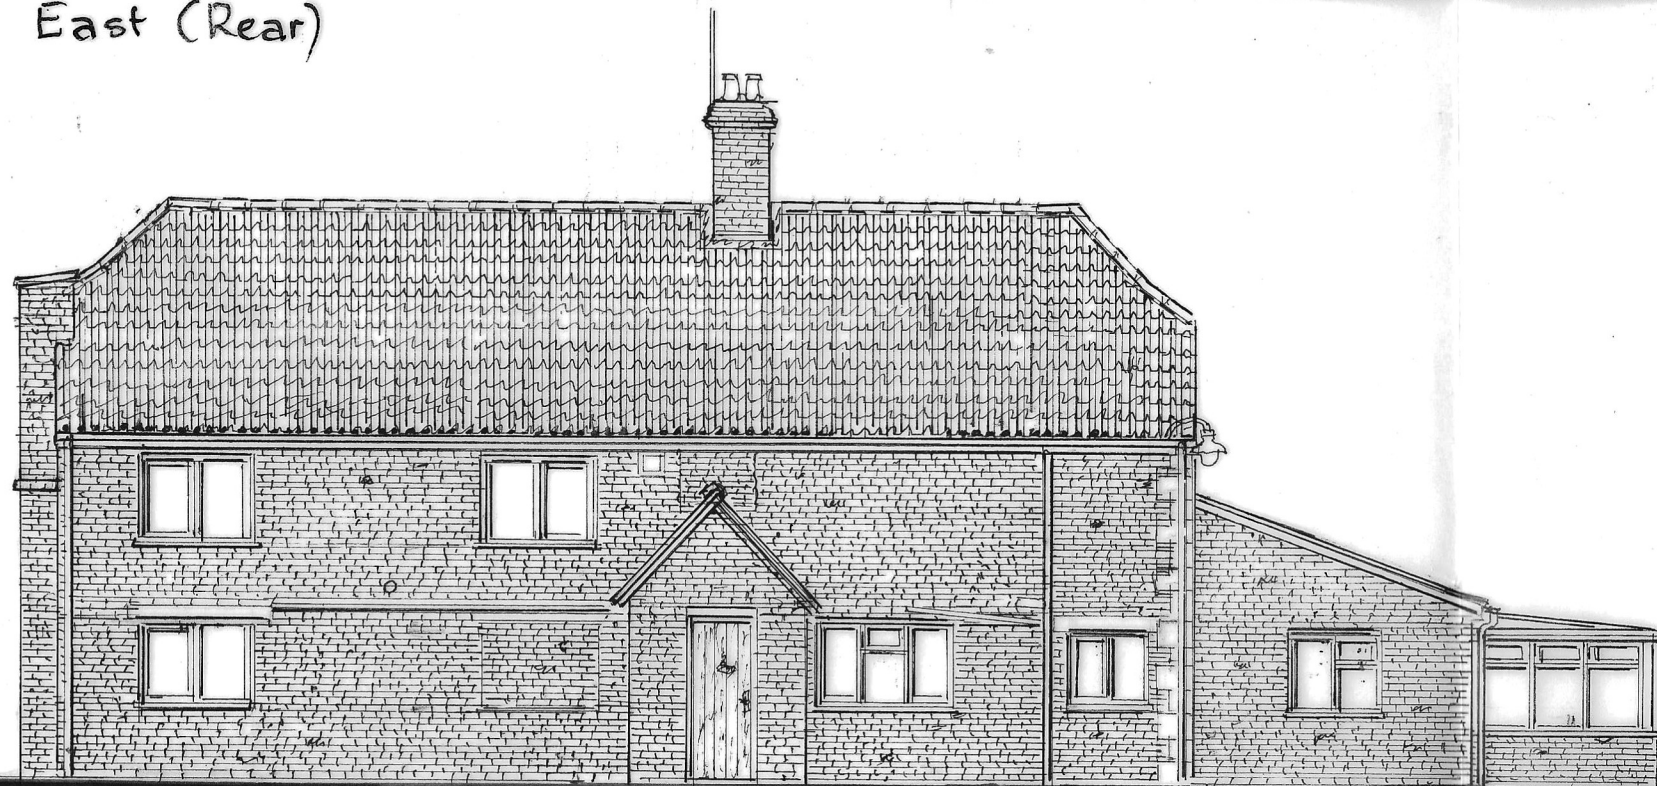



North



West (Front)

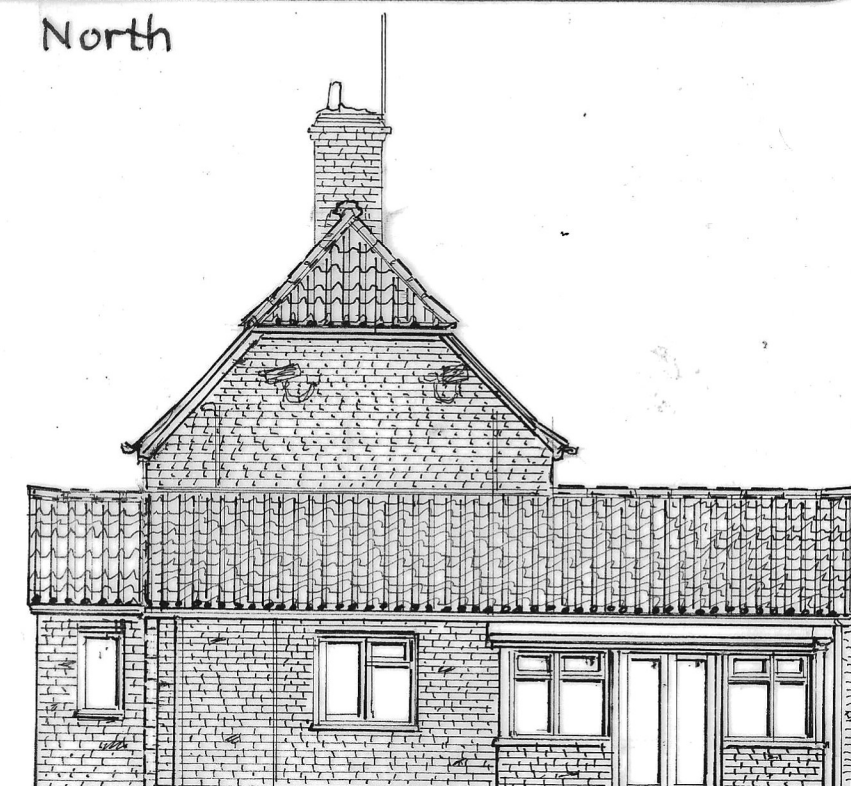

South

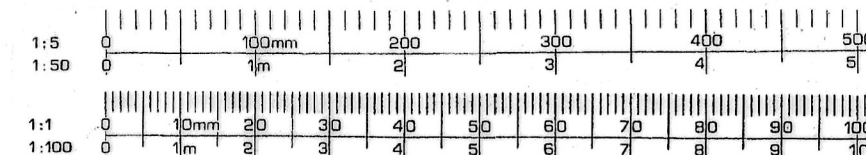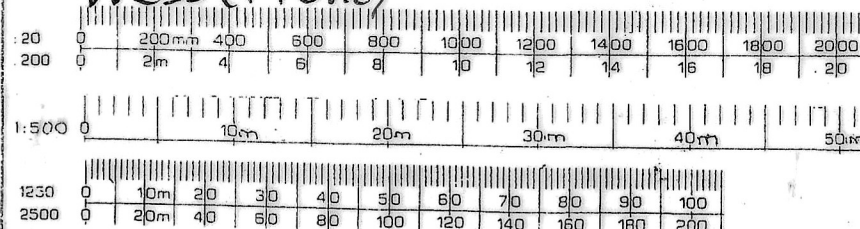

BOLINGBROKE DESIGN

6 The Slipway, Steveston, BA14 8LP

Mobile 07260 491800

bolingbroke.design@gmail.com

LEGEND:-

- Exg Walls
- New Stone
- New Brick
- New Block
- New Stud

NOTES:

© All copyright 2025 Reserved

Client

Mr & Mrs A Taylor

Job Title

Replacement Conservatory
Dryham Lane Farm, N. Bradley, BA14 0PL

Scale

1:100 at A3

Drawn by

Date Nov 2025

Drawing Title Existing
Elevations

Drg No.

3189/3

Rev

OF THE UNO RANGE - ARCHITECT CAT. No. 7313

420x297mm A3