




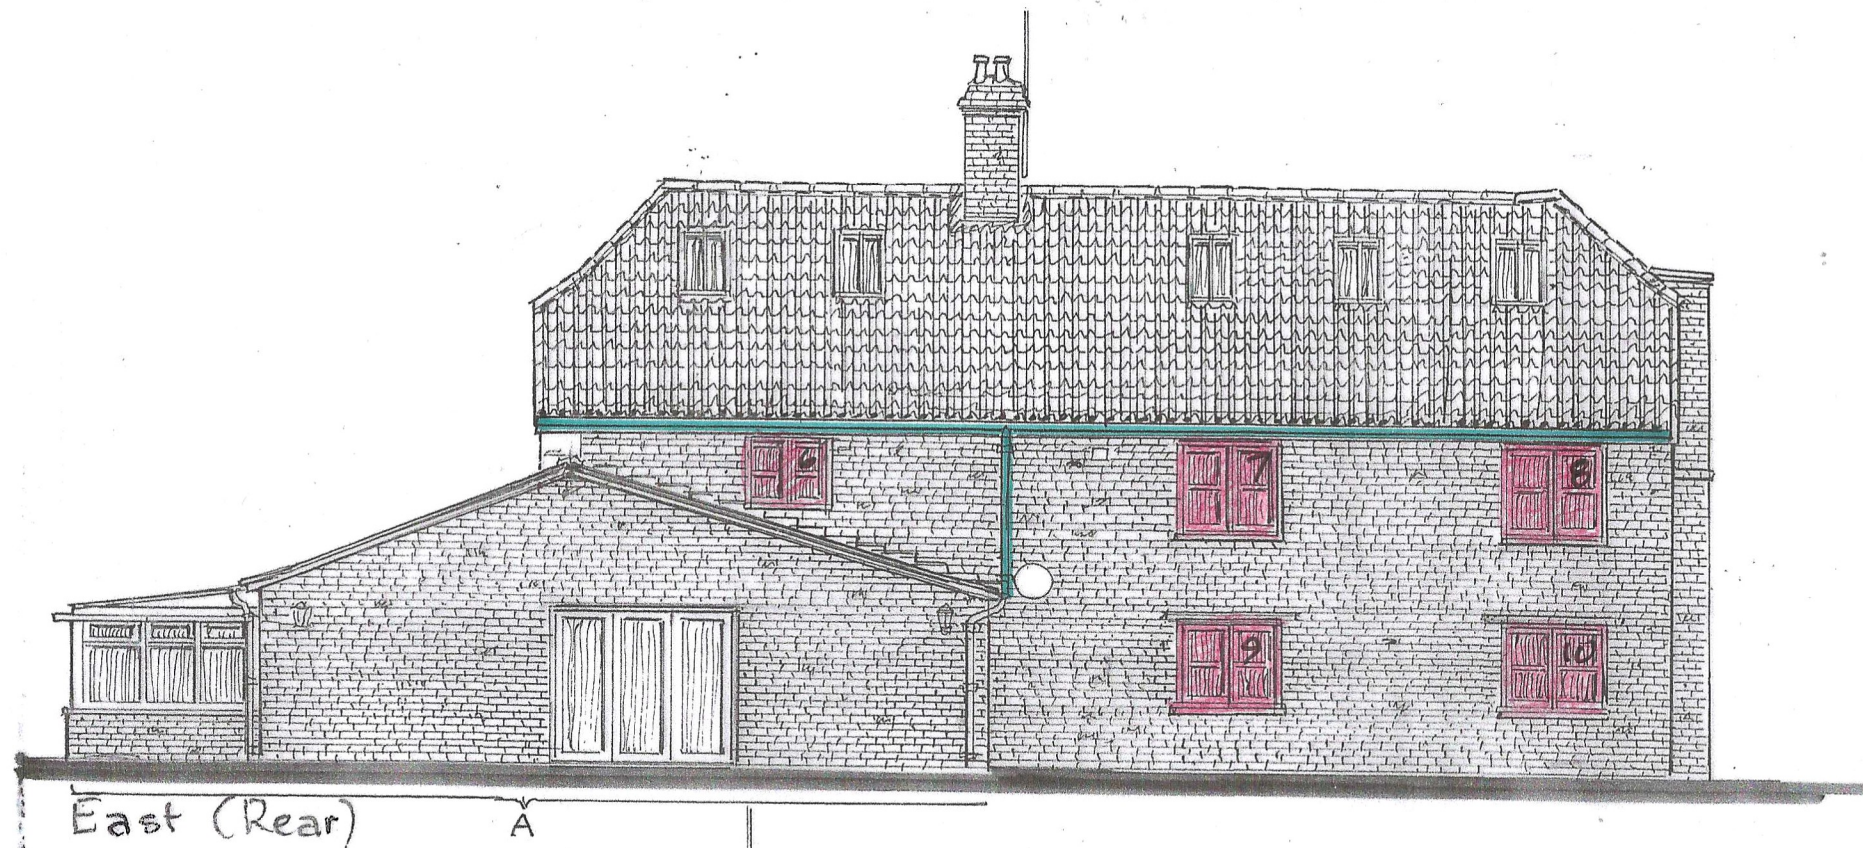


East (Rear) A

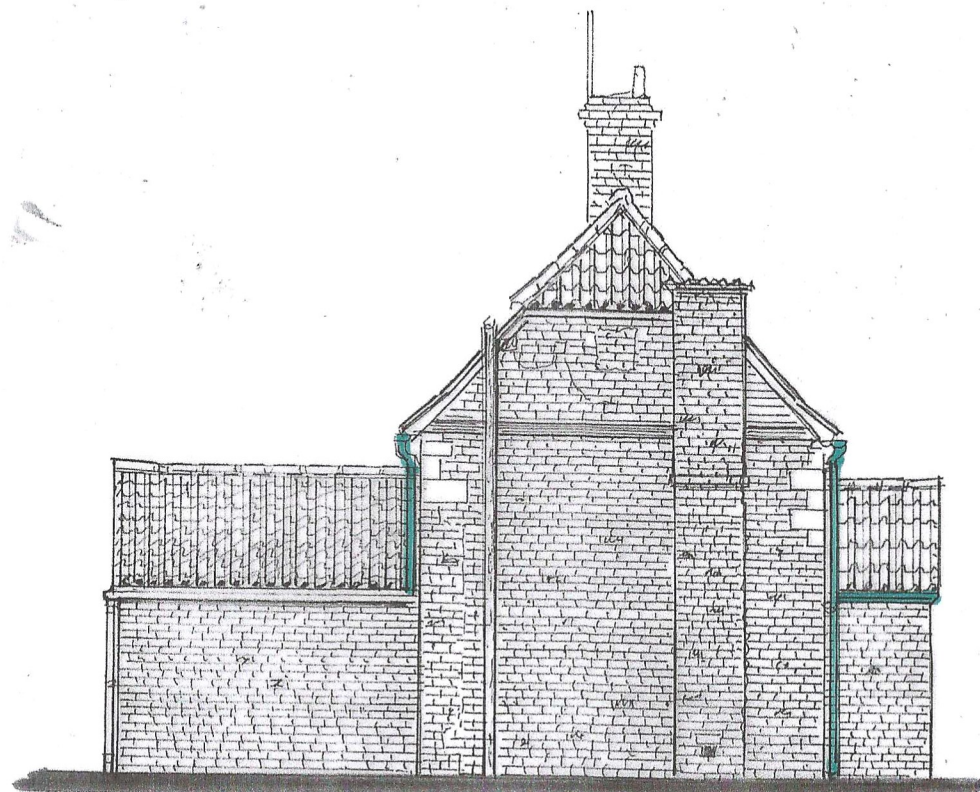



North

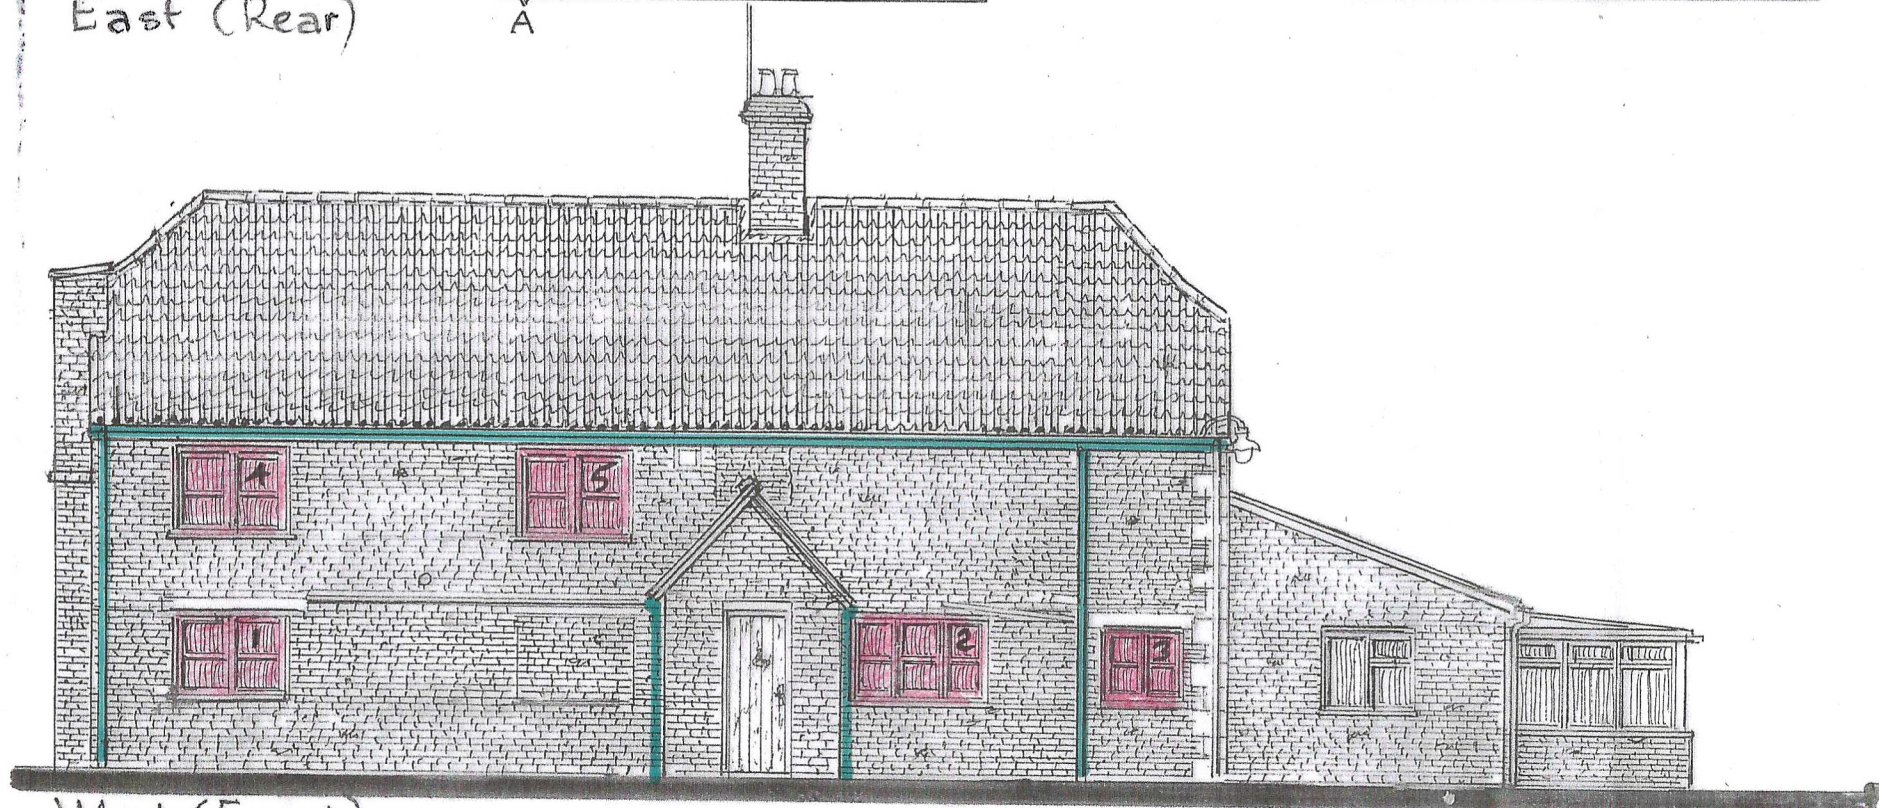

West (Front) A

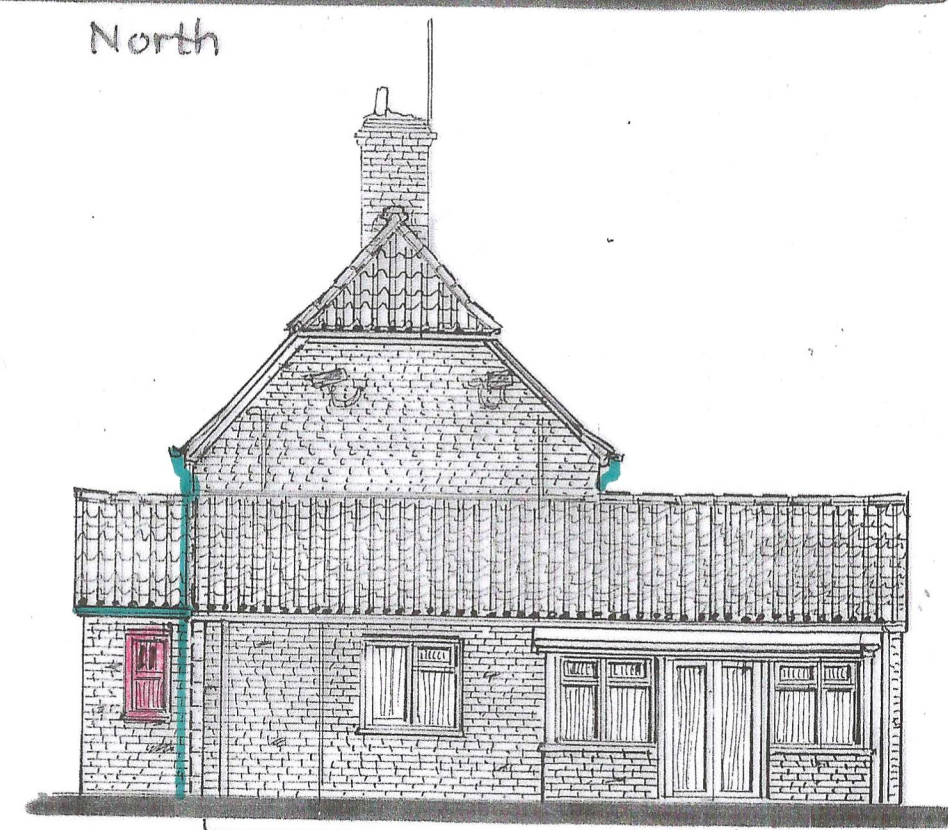

South A

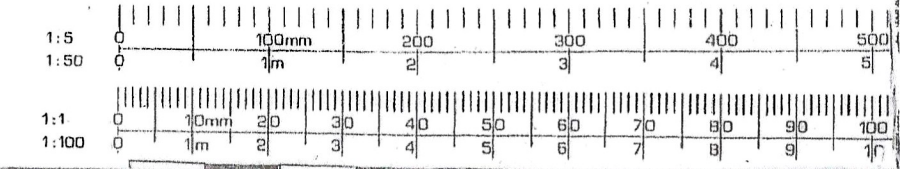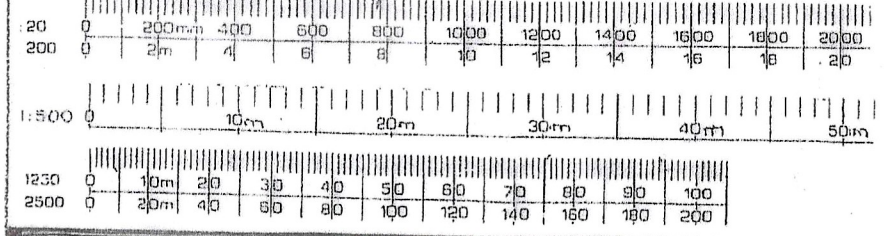

BOLINGBROKE DESIGN 6 The Slipway, Slough, Bucks SL1 3LP Mobile: 07260 491800 bolingbroke.design@gmail.com OF THE UNO RANGE - ARCHITECT CAT. No. 2313	LEGEND:- [Pattern] Exg Walls [Pattern] New Stone [Pattern] New Brick [Pattern] New Block [Pattern] New Stud	NOTES: 3A No alterations to C20 extension as this will be part of separate application [Red Box] Windows to be changed [Green Line] C.I. rugoods (1/2 rad. 108 wide) © All copyright Reserved 2025	Client Mr & Mrs A. Taylor Job Title Replacement Windows/Gutters Dryham Lane Farm, N. Bradley. BA14 0PL	Scale 1:100 at A3 Drawn by <i>[Signature]</i> Date Nov 2025	Drawing Title Proposed Numbered Elevations Drg No. 3189/W/1 Rev W
--	---	---	---	---	--