


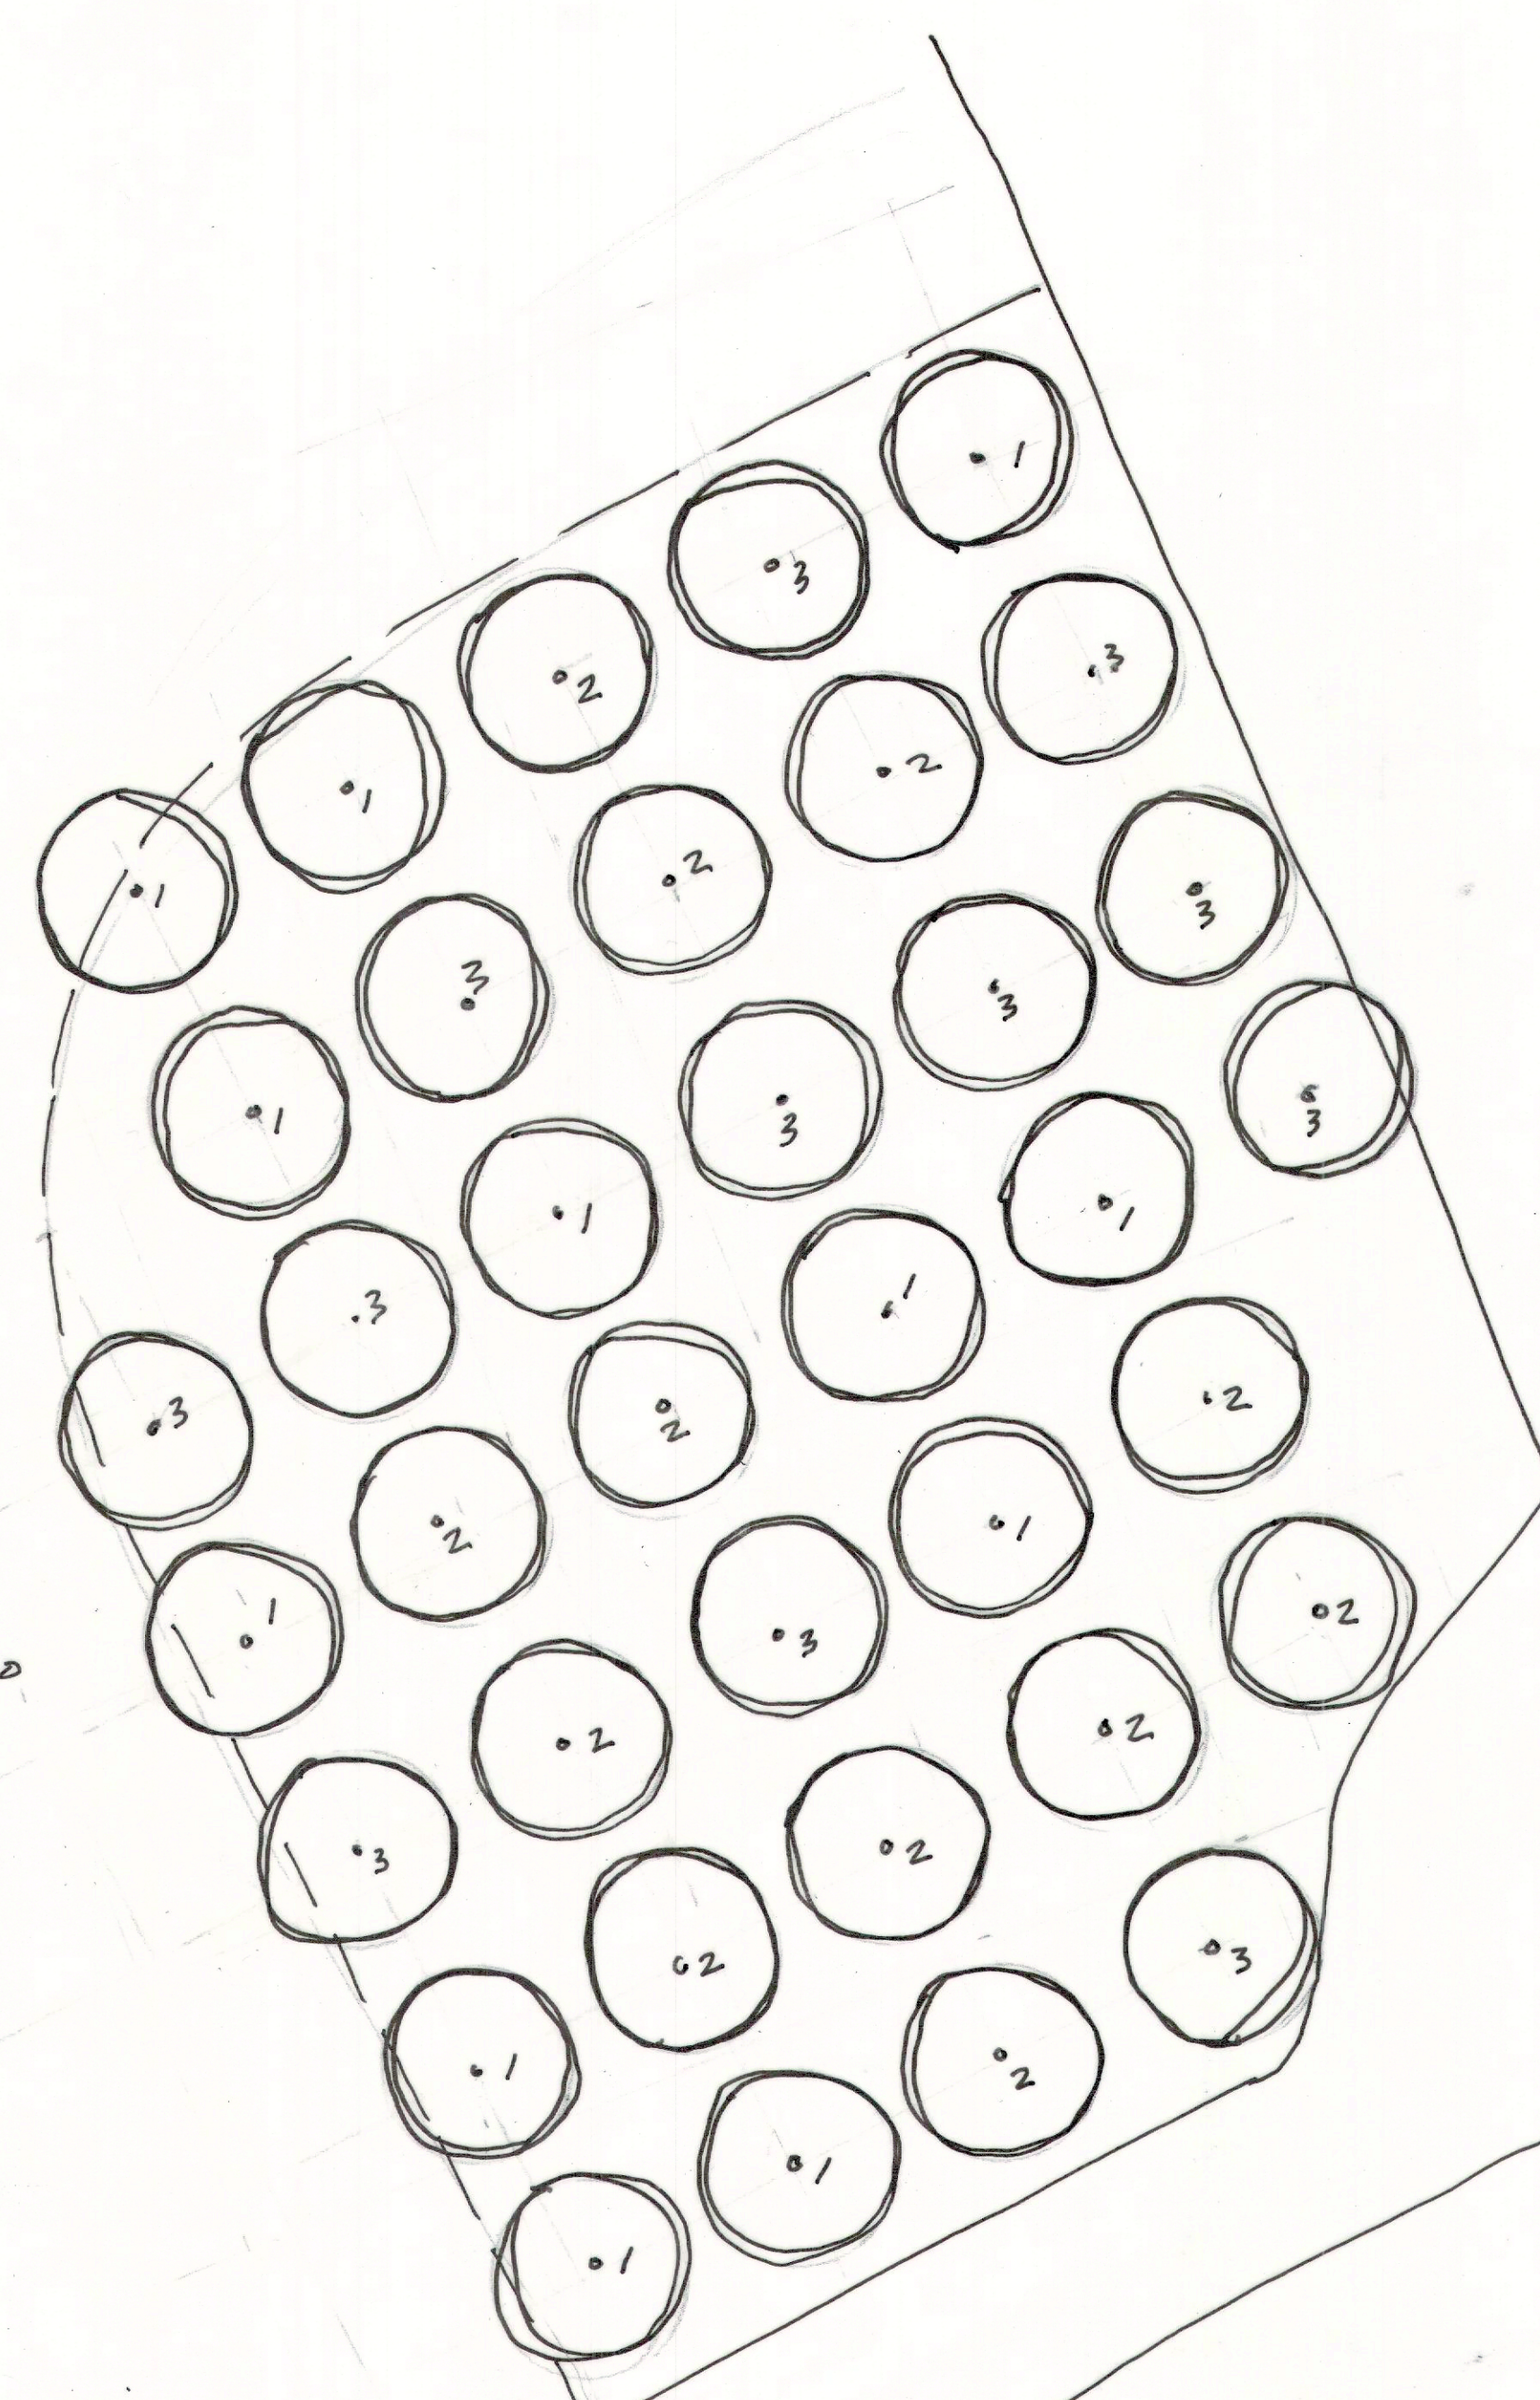

TREE SCHEDULE

	N°	
1	12	ACER CAMPESTRE
2	12	SORBUS ARIA
3	12	BETULA UTILIS JACQUEMONTII

ALL TREES STANDARD/HEAVY STANDARD

TOTAL NEW TREES - 36

SOUTHCOTE MANOR

THE LODGE

WINTERLAND



revisions
Contractors, Sub Contractors and Suppliers are to check all relevant dimensions and levels of site and buildings before commencing any shop drawings or building work.
This drawing is copyright and may not be reproduced in any part or form without the written consent of Fowler Architecture & Planning.
project


SWAN ORCHARD
PEWSEY

drawing

WOODLAND PLANTING
PLAN

scale
1:200 @ A-1
date
M 26

drawing no 23/2/4-03
rev

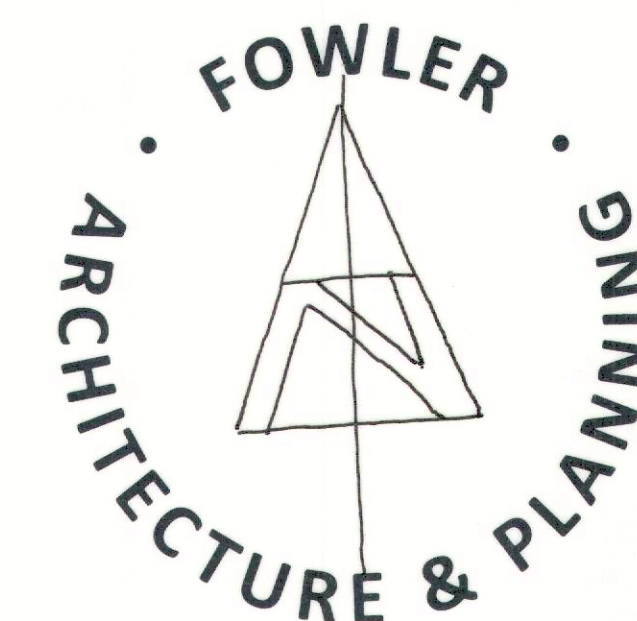

39 High Street
Pewsey
Wiltshire
SN9 5AF

01672 569444
enquiries@faap.co.uk