




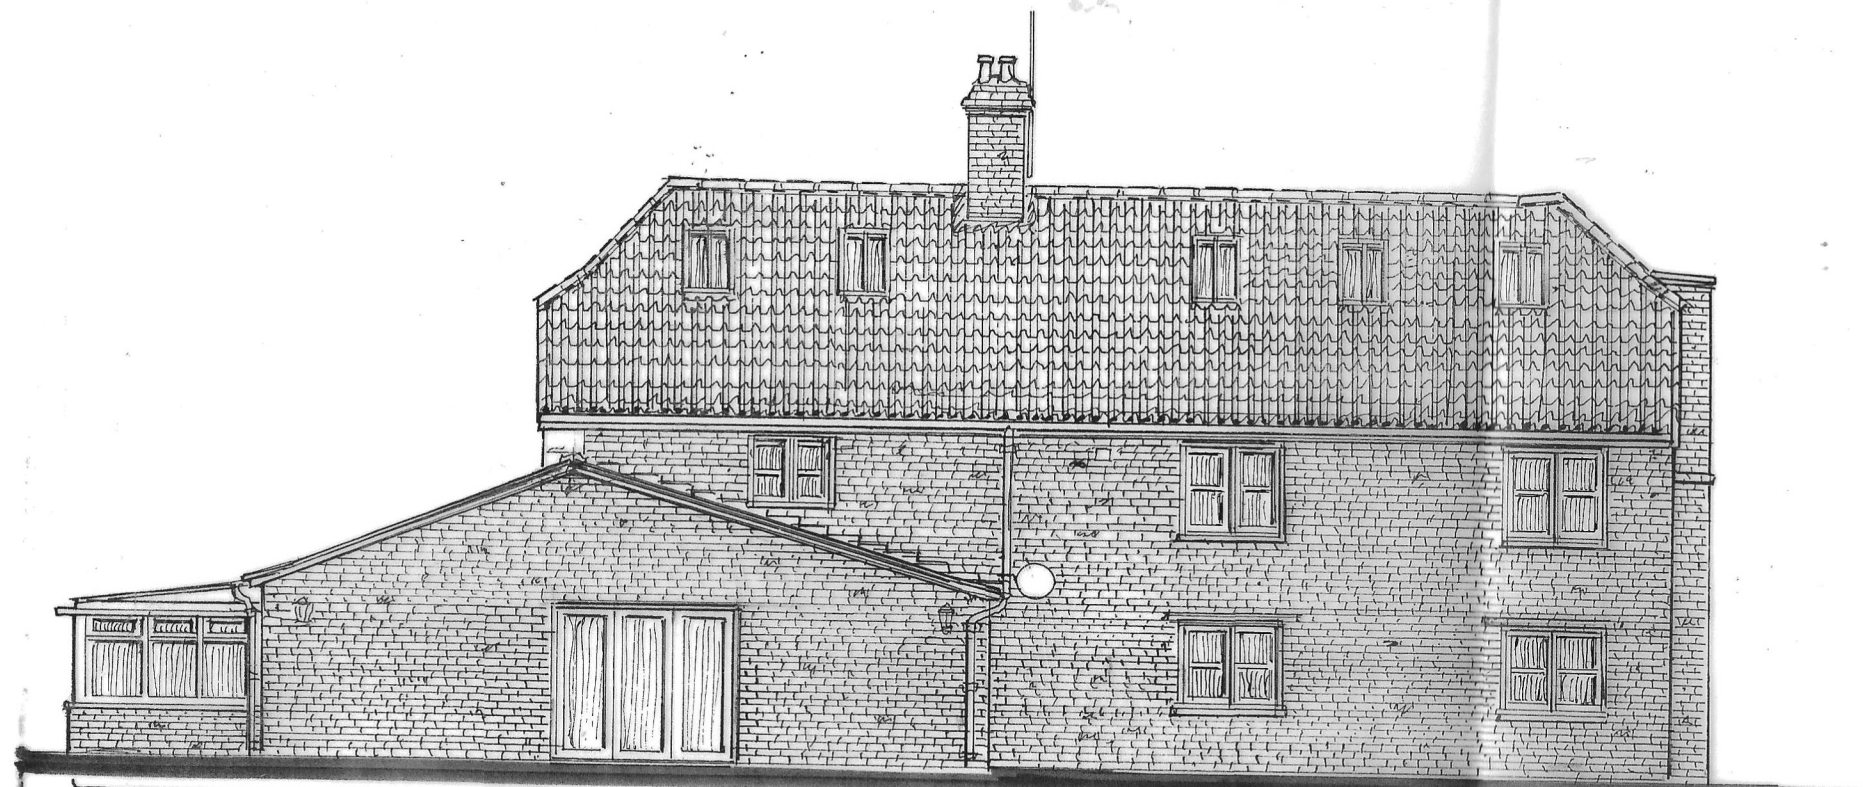


East (Rear) A

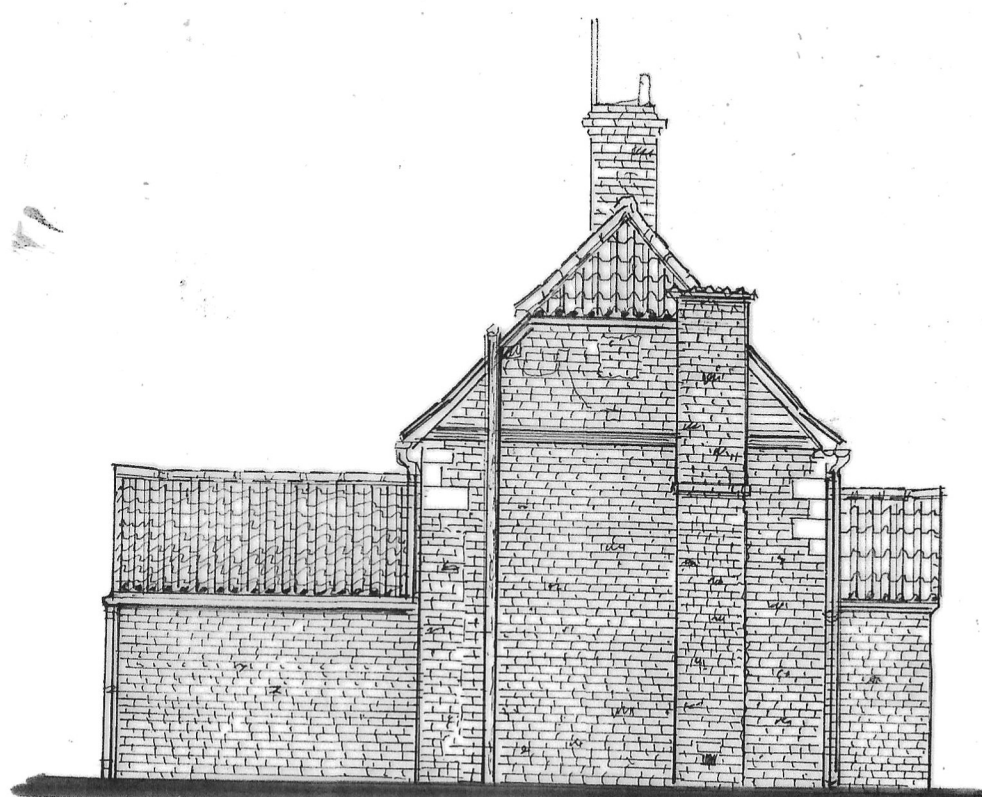



North

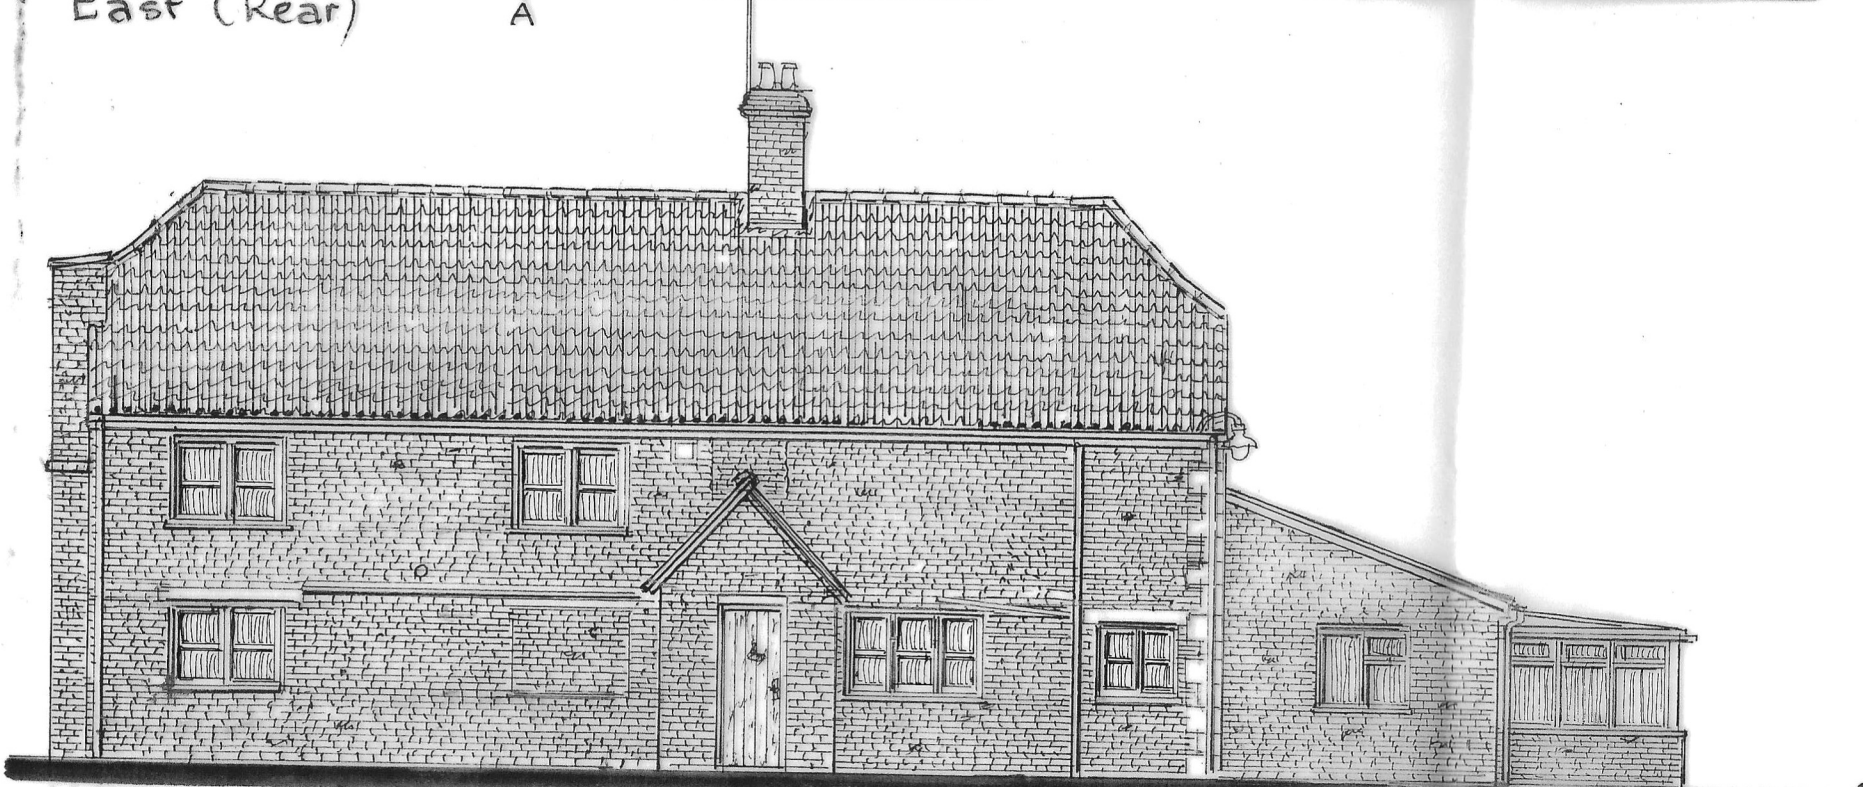

West (Front) A

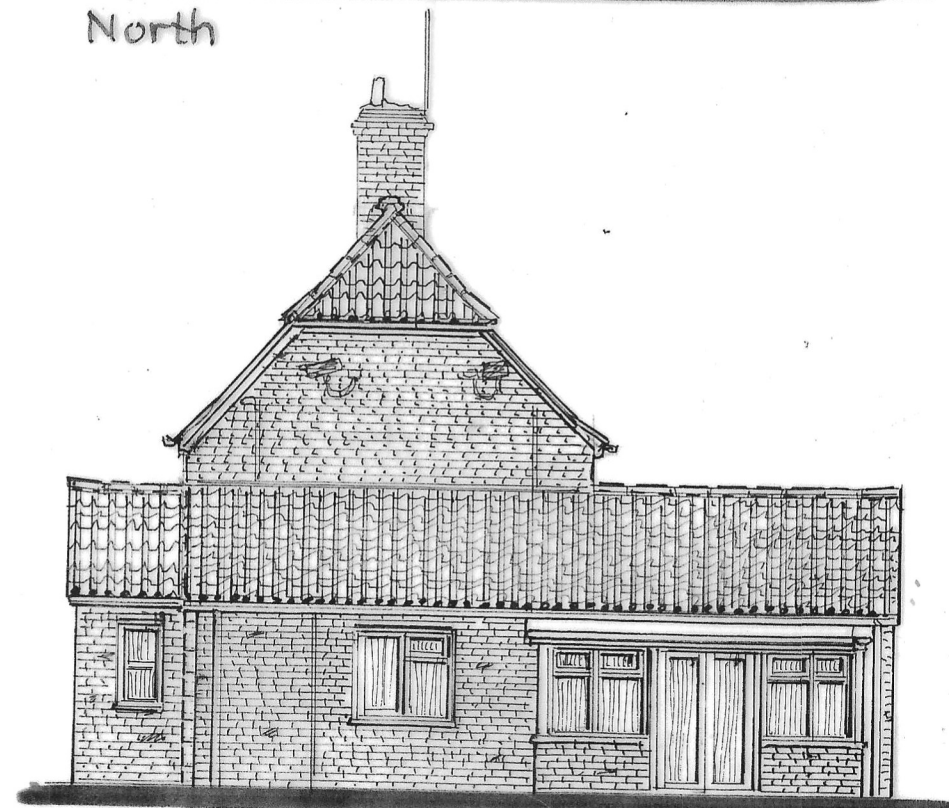

South A

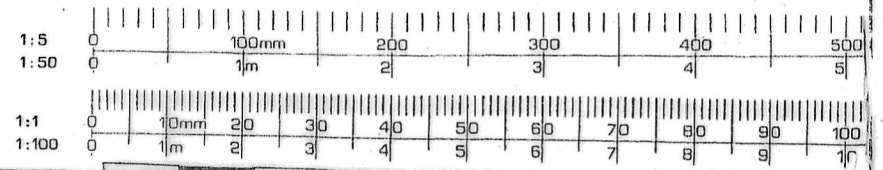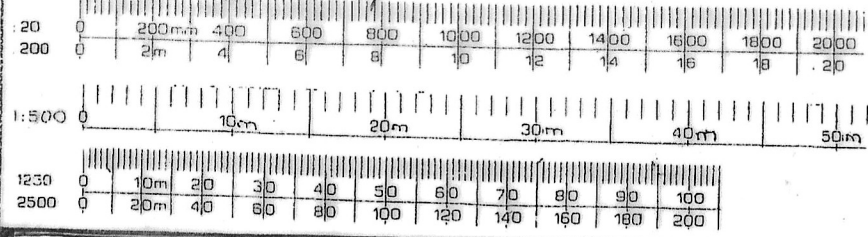

BOLINGBROKE DESIGN

6 The Slipway, Slavenham, NAY, SLIP
Mobile 07260 491500

bolingbroke.design@gmail.com

- LEGEND:-
- Exg Walls
 - New Stone
 - New Brick
 - New Block
 - New Stud

NOTES: 3A No alterations to C20 extension as this will be part of separate application

Client **Mr & Mrs A Taylor**

Job Title **Replacement Conservatory**
Dryham Lane Farm, N. Bradley, BA14 0PL

Scale **1:100 at A3**

Drawn by
Date **Nov 2025**

Drawing Title **Proposed Elevations**

Drg No. **3189/W/1**

Rev