

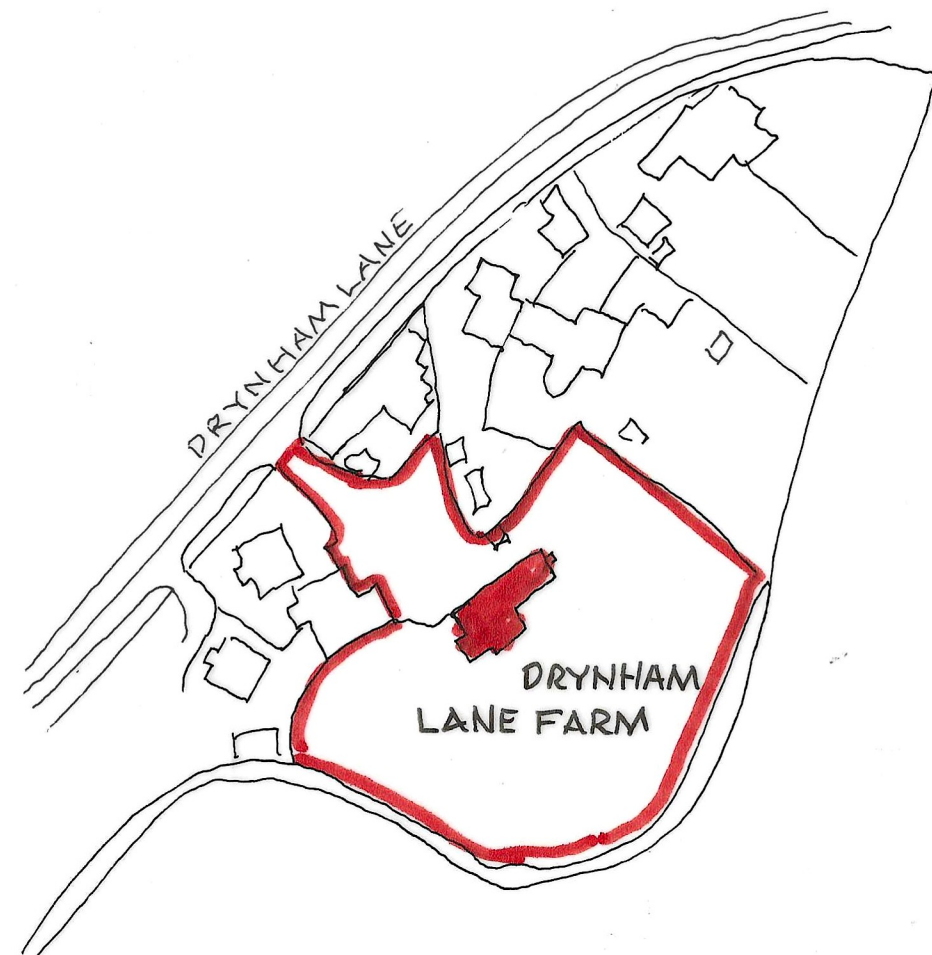


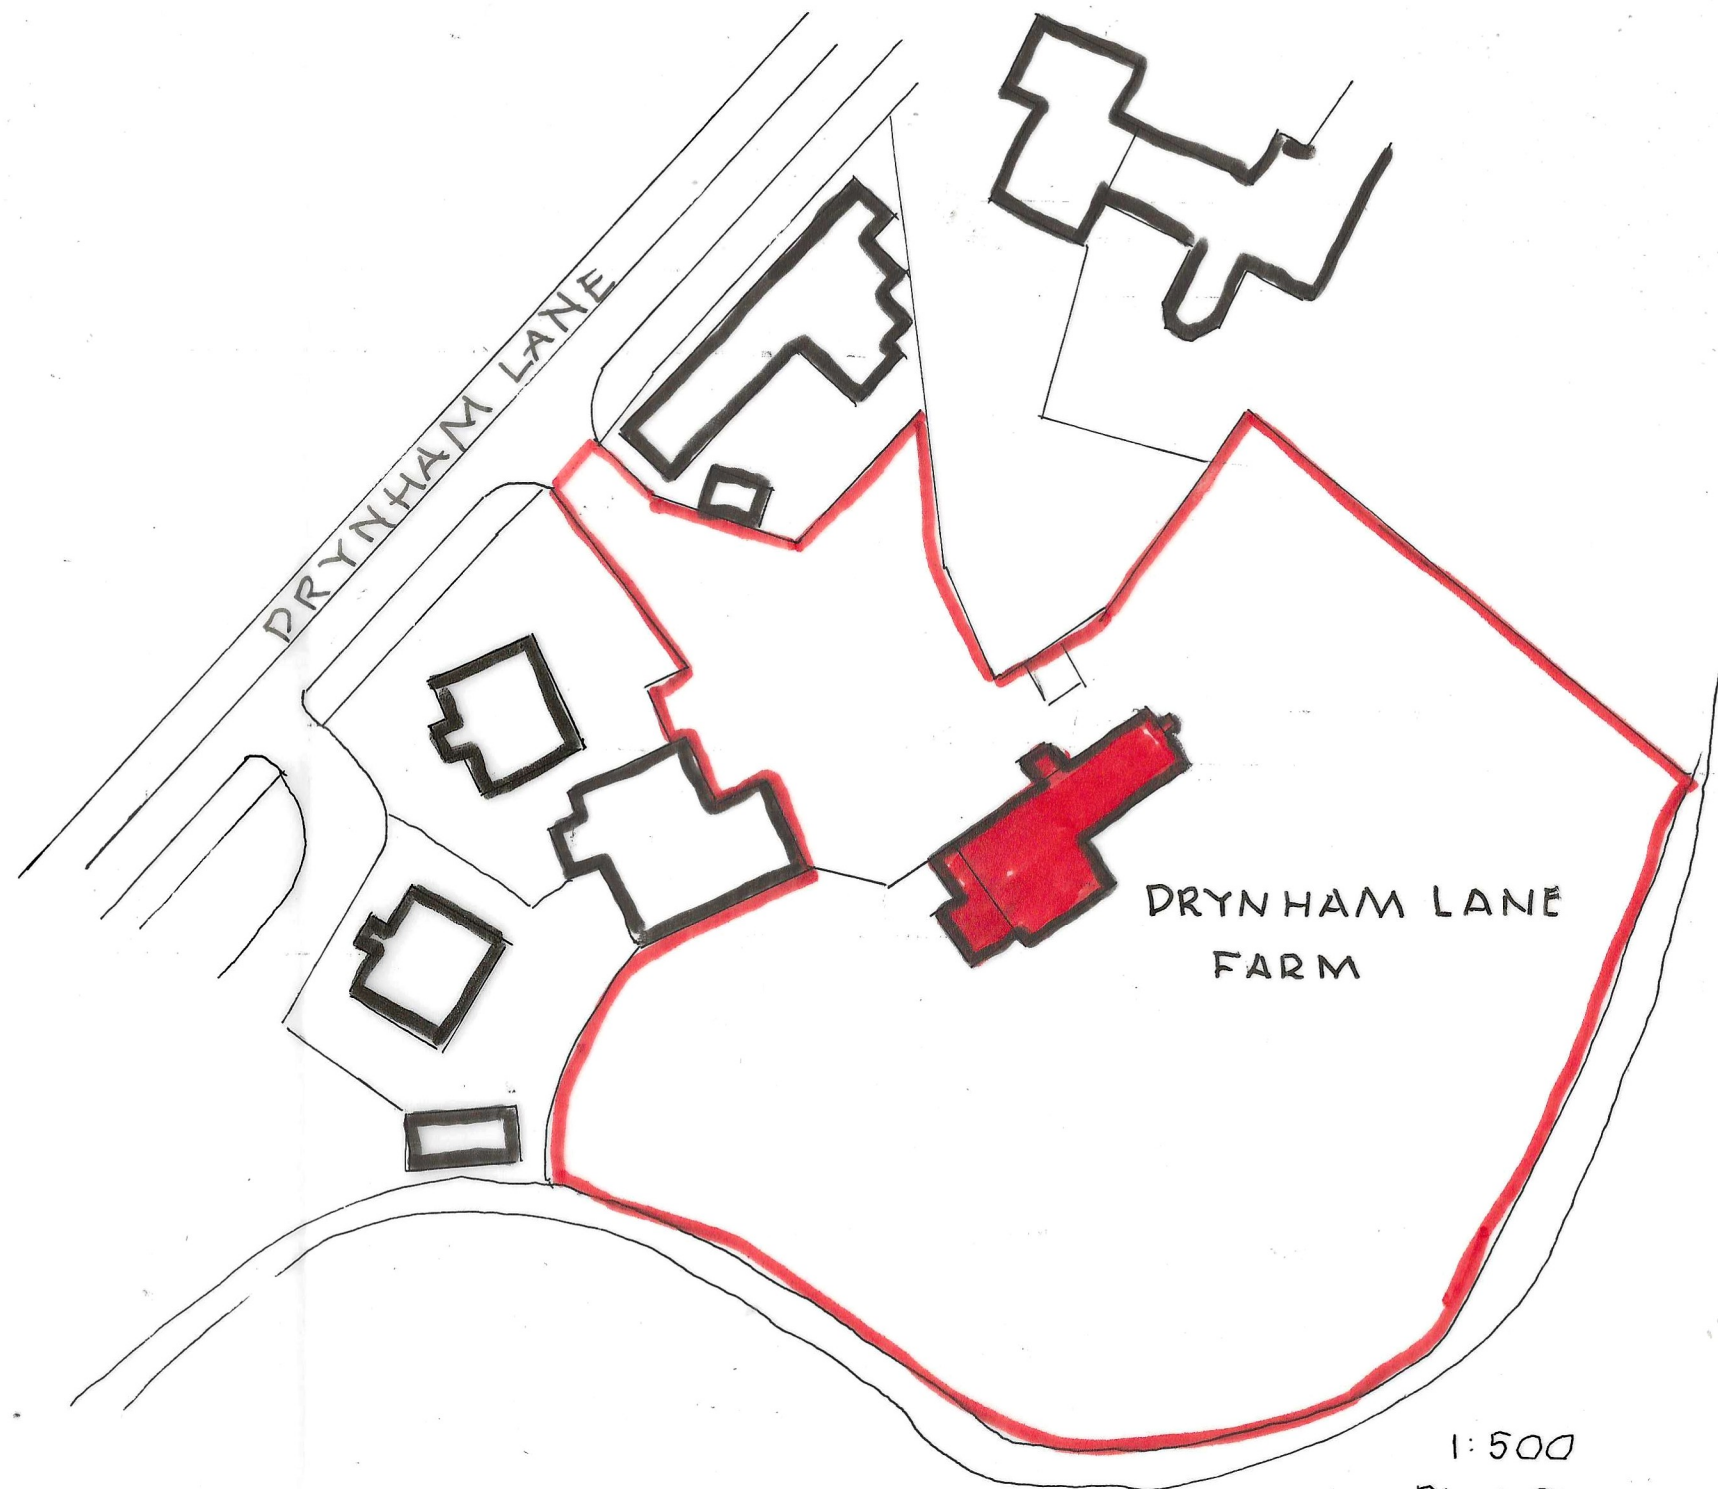

Location



0 1:1250 50

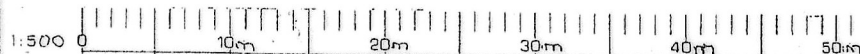

1:500

Block Plan

0 10 20

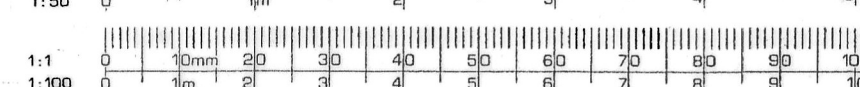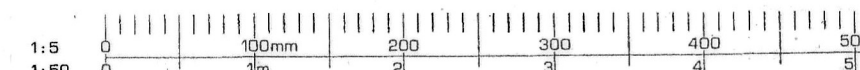

BOLINGBROKE DESIGN

6 The Slipway, Staverton, BA14 8UP

Mobile 07860 491800

bolingbroke.design@gmail.com

LEGEND:-

- Exg Walls
- New Stone
- New Brick
- New Block
- New Stud

NOTES:

© All copyright reserved 2026

Client

Mr & Mrs Anthony Taylor

Job Title

Replacement Windows
Drynham Lane Farm BA14 0PL

Scale

1:1250
1:500

Drawn by

A

Date

Feb 26

Drawing Title Location
and Block Plan

Drg No.

3189/LB

Rev