

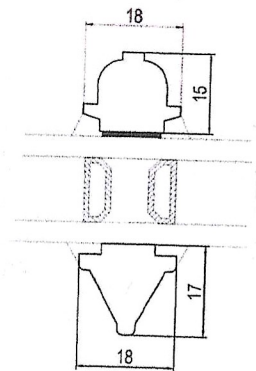


Glazing
Bar

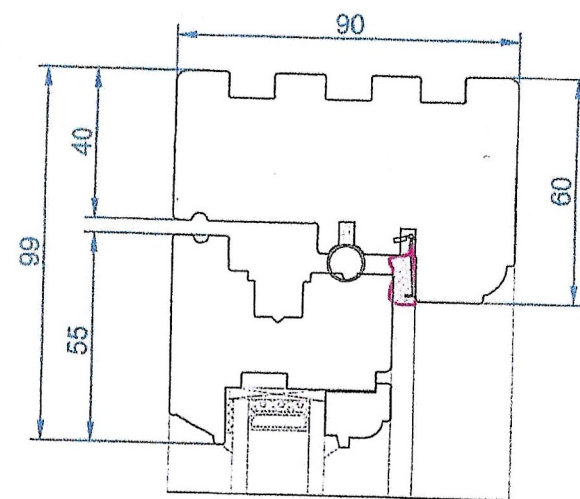


Horizontal Cross Section

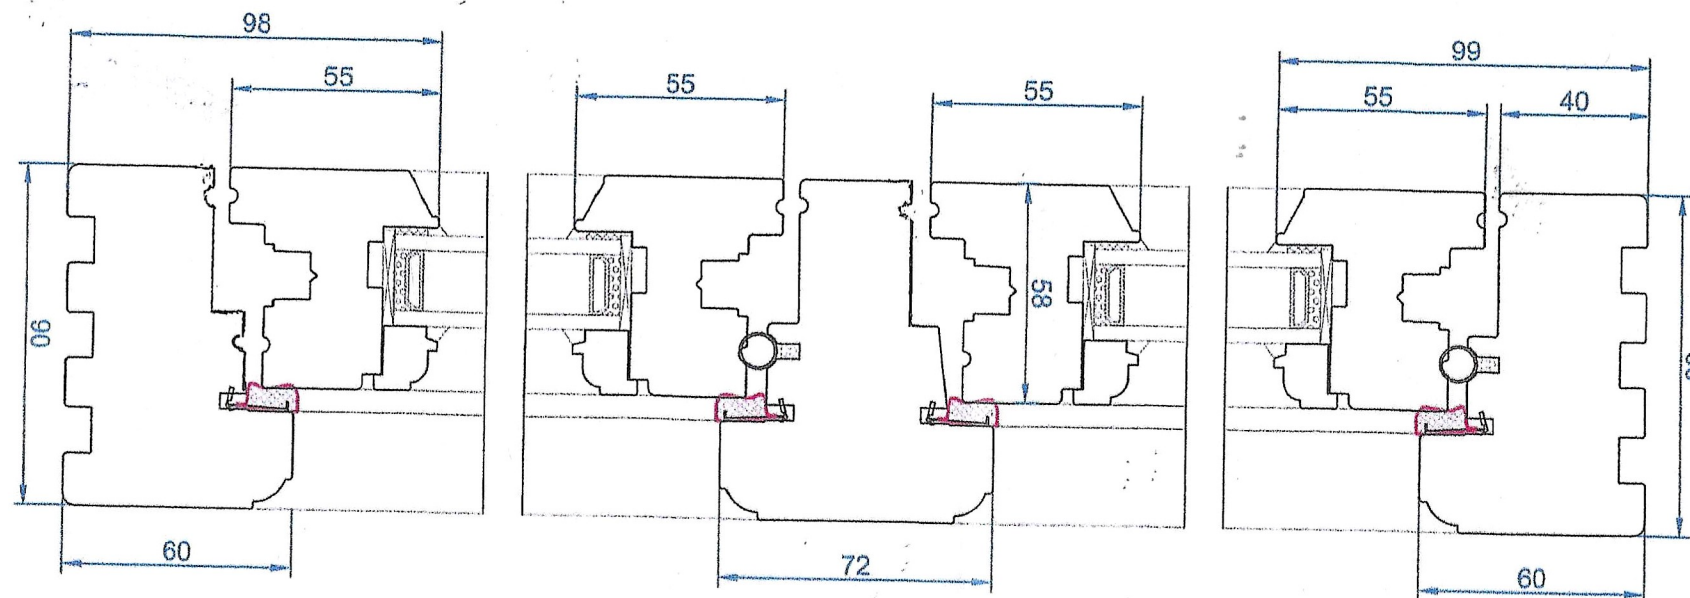



Head



Example

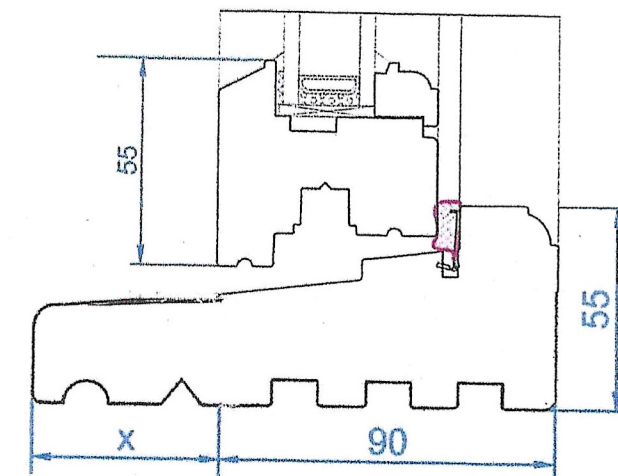

Cill

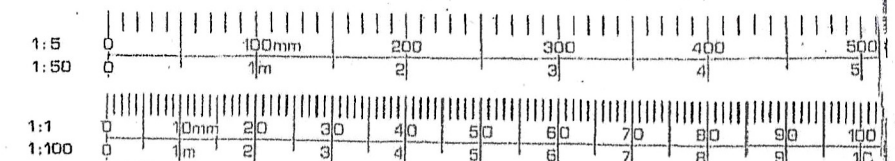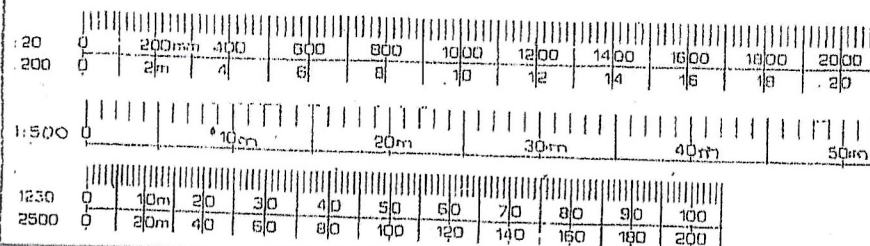

BOLINGBROKE DESIGN 6 The Slipway, Staverton, BA14 8UP Mobile 07860 491800 bolingbroke.design@gmail.com		LEGEND:- [Pattern] Exg Walls [Pattern] New Stone [Pattern] New Brick [Pattern] New Block [Pattern] New Stud	NOTES:	Client Mr & Mrs A Taylor Job Title Replacement Windows/Gutters Drynam Lane Farm BA14 0PL	Scale 1/2 F.S. Drawn by A Date Feb 2026	Drawing Title Proposed Window Details Drg No. 3189/WD2 Rev
--	--	---	---------------	---	--	--

© All copyright 2025 Reserved