




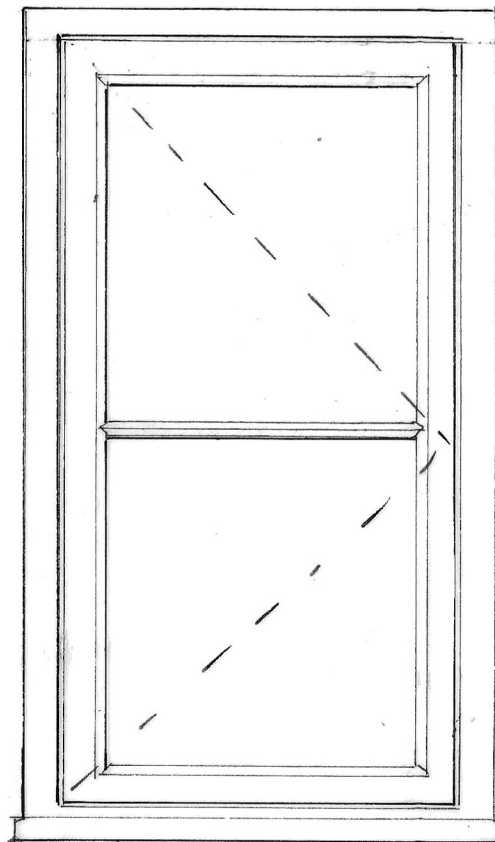


Window 11

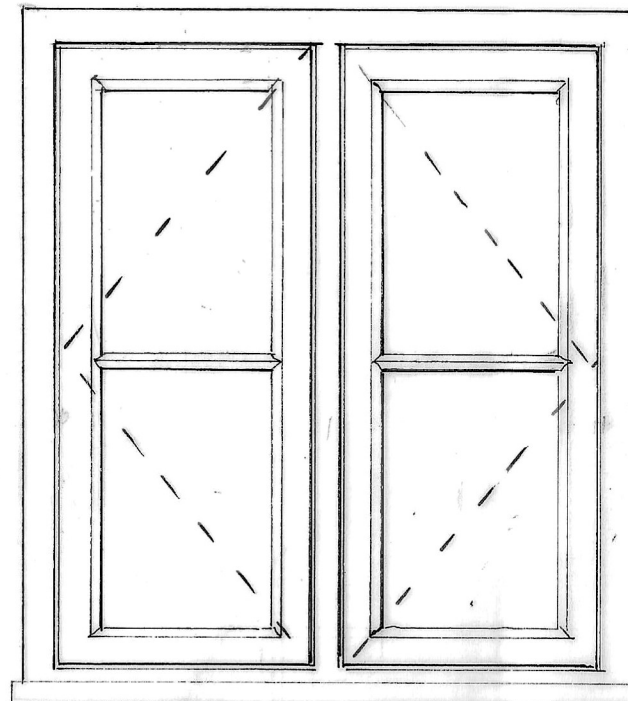


Window 3

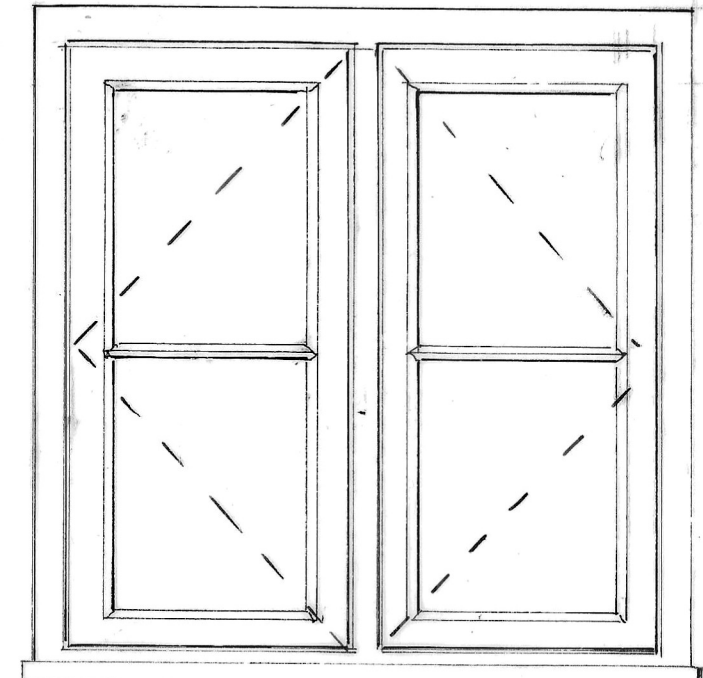

Window 6

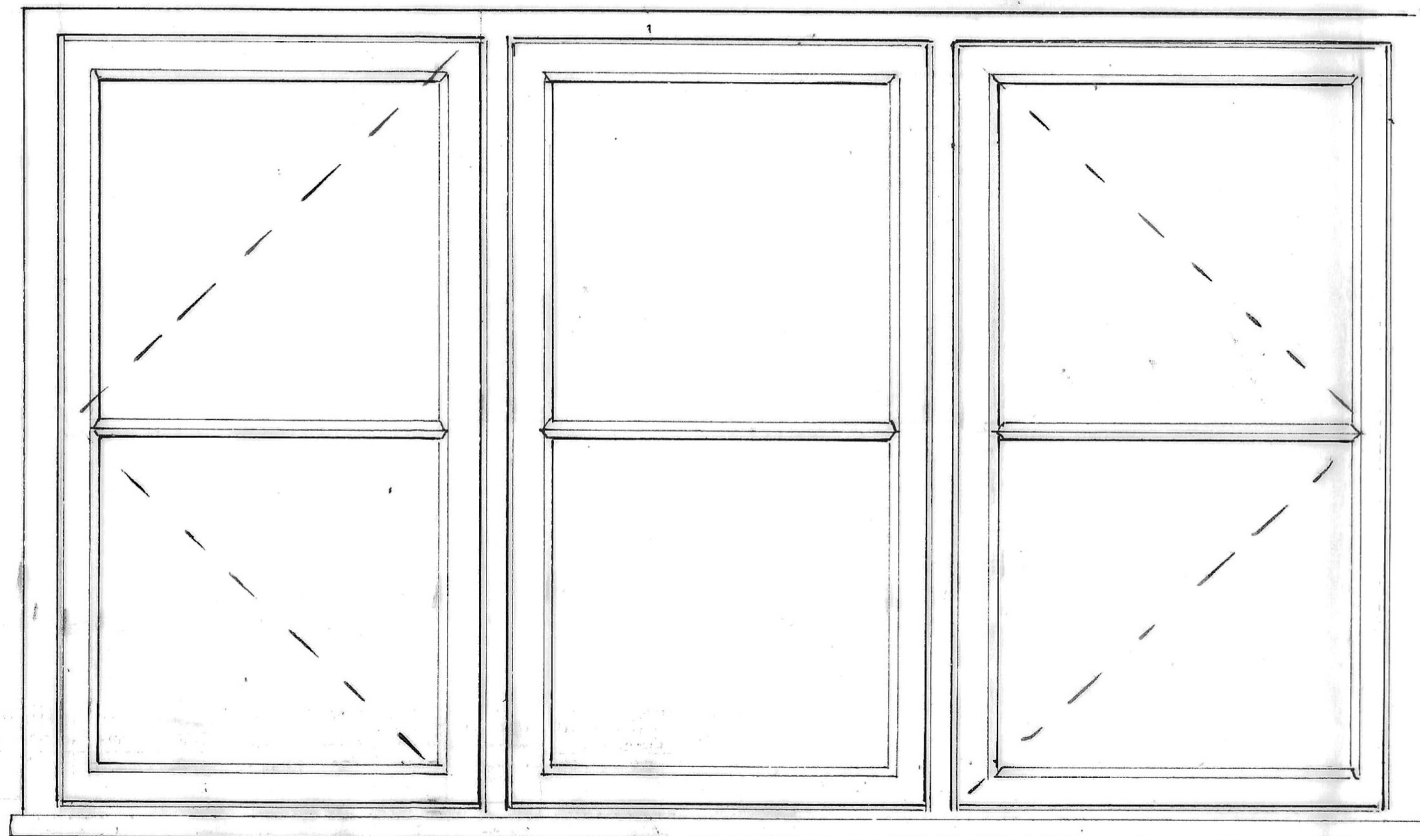


Window 2

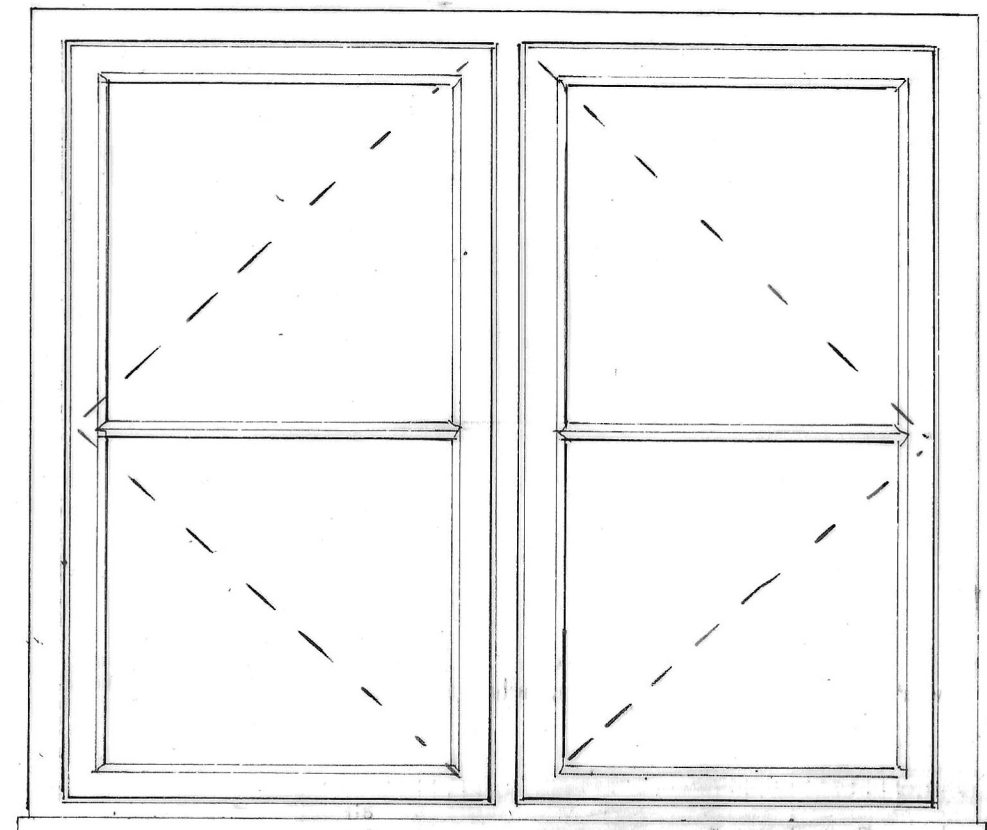

Windows:-

1, 4, 5, 7, 8, 9, 10

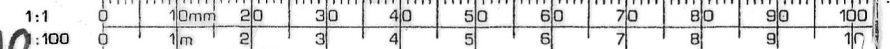

BOLINGBROKE DESIGN

6 The Slipway, Staverton, BA14 8UP

Mobile 07860 491800

bolingbroke.design@gmail.com

LEGEND:-

- Exg Walls
- New Stone
- New Brick
- New Block
- New Stud

NOTES: All Window Dims to be checked with openings on site prior to Manuf.

© All copyright 2026 Reserved

Client

Mr & Mrs A. Taylor

Job Title

Replacement of Windows & Cutters at Drynham Lane Fm.. BA14 0PL

Scale

1:10

Drawn by

Date Feb 2026

Drawing Title Detail Elev Windows 2 & 11

Drg No.

3189/WD1

Rev