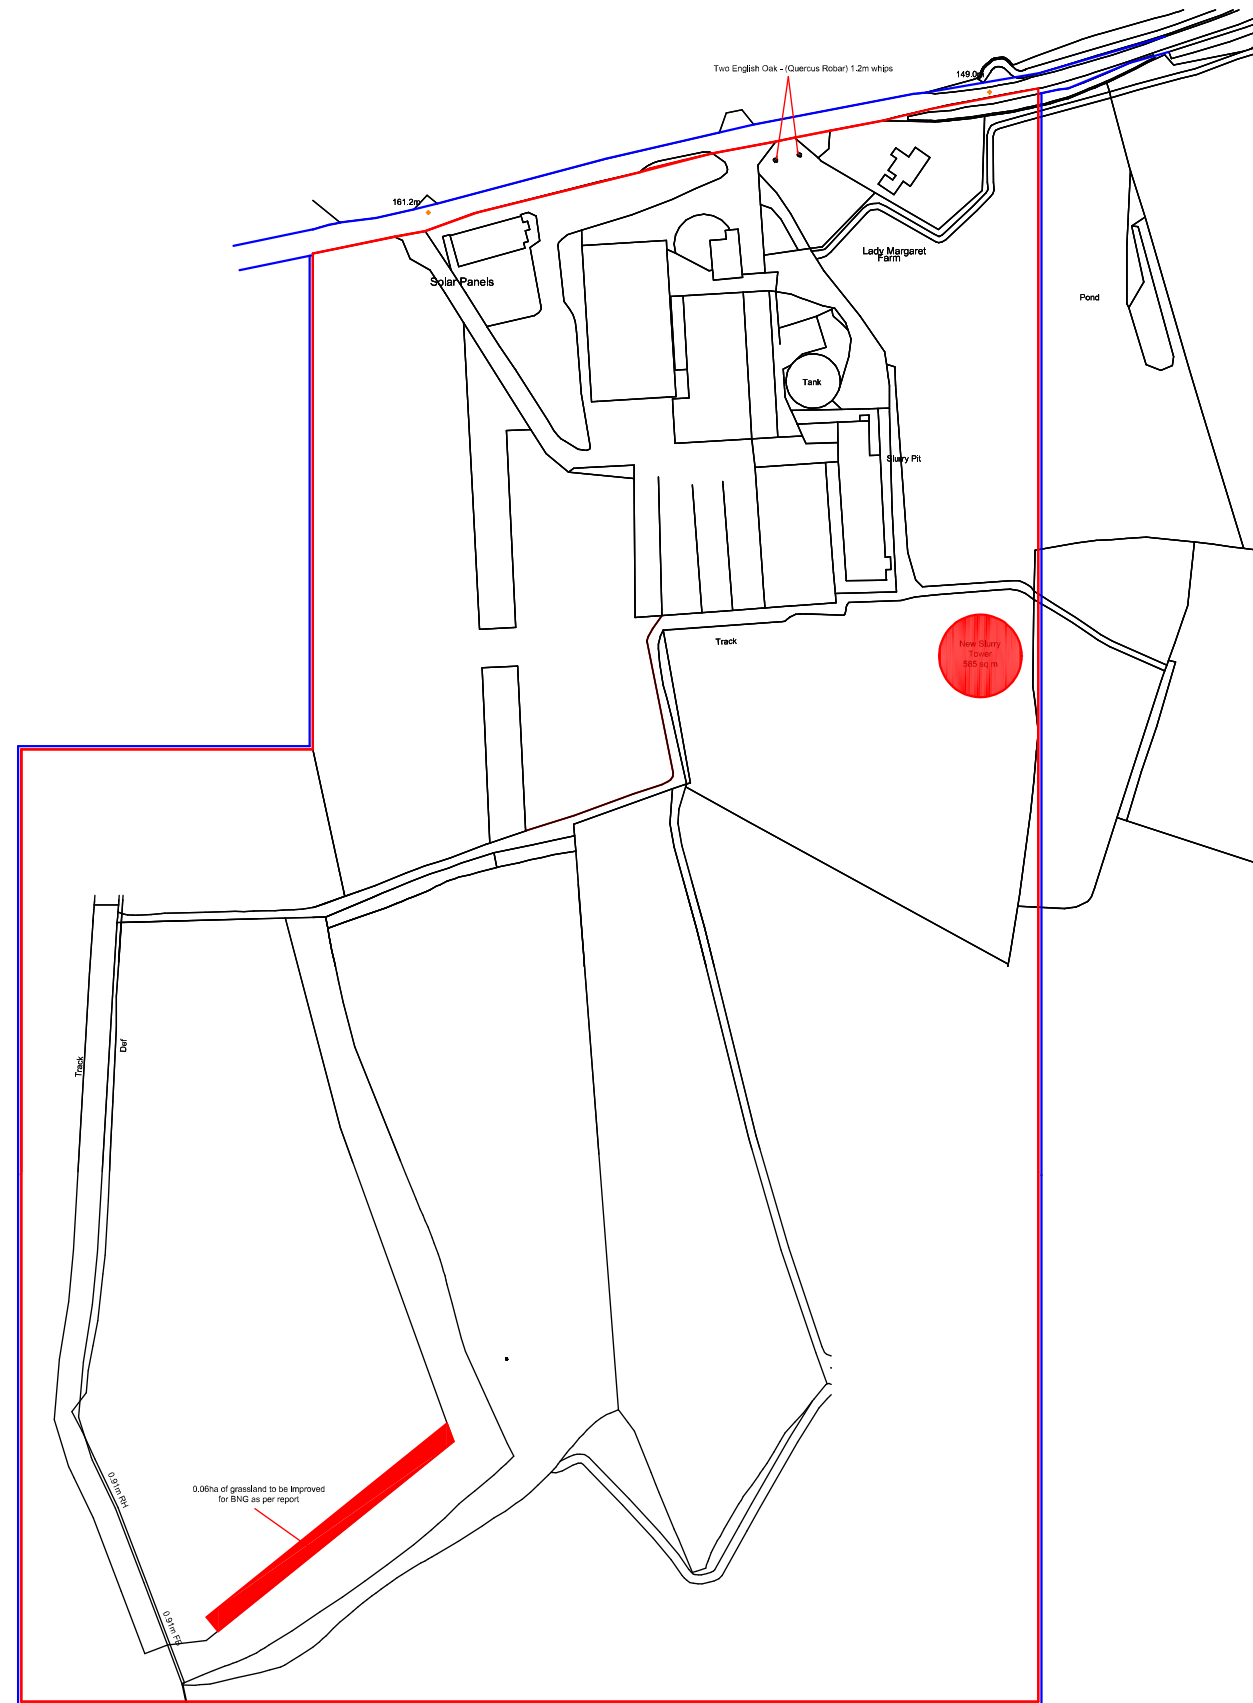


Mapping contents © Crown copyright and database rights 2025 Ordnance Survey 100035207

Client R C Butler & Son
Job East Wick Farm
Drawing Location Plan
Reference SC1247 01

Scale 1:2500
@A3
Date June 2025
Rev 03 18.09.25

Singleton & Co.
31 Cadley, Marlborough, Wiltshire SN8 4NE
Tel: 01672 514241
info@singletonandco.co.uk