




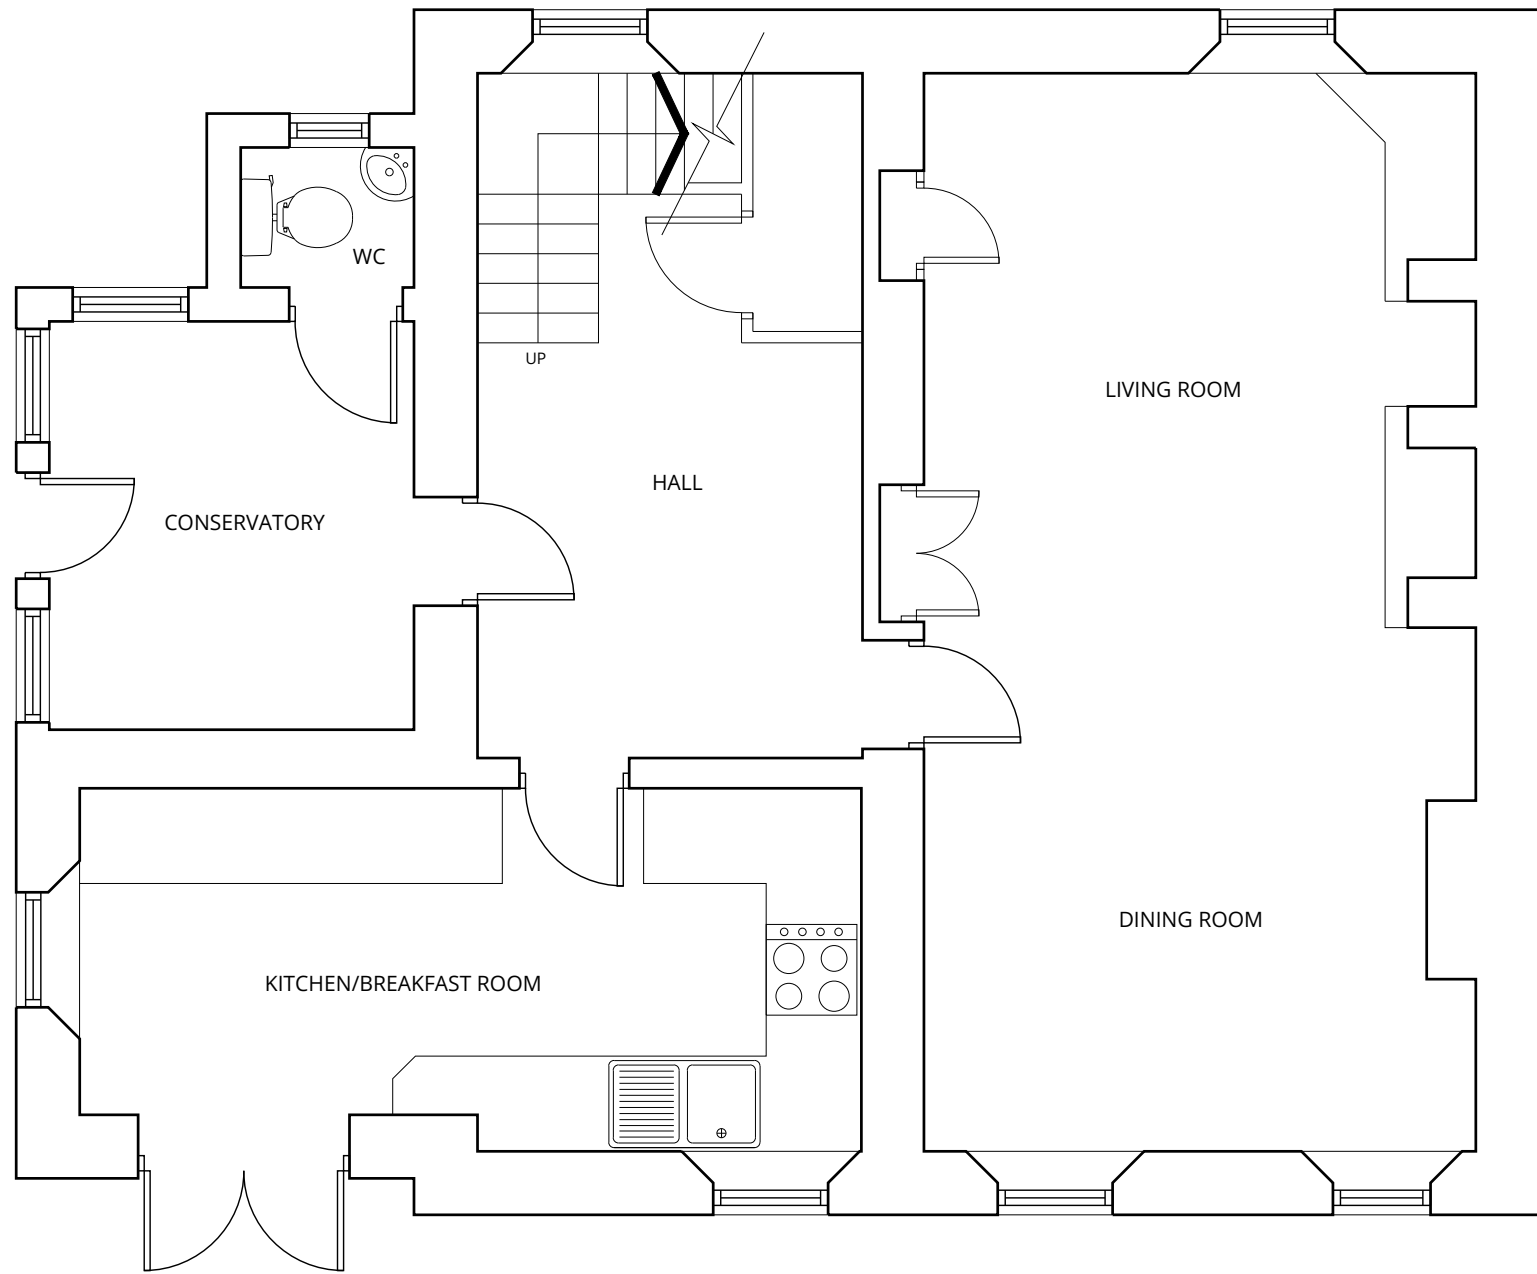

01 - EXISTING GROUND FLOOR @ 1:50

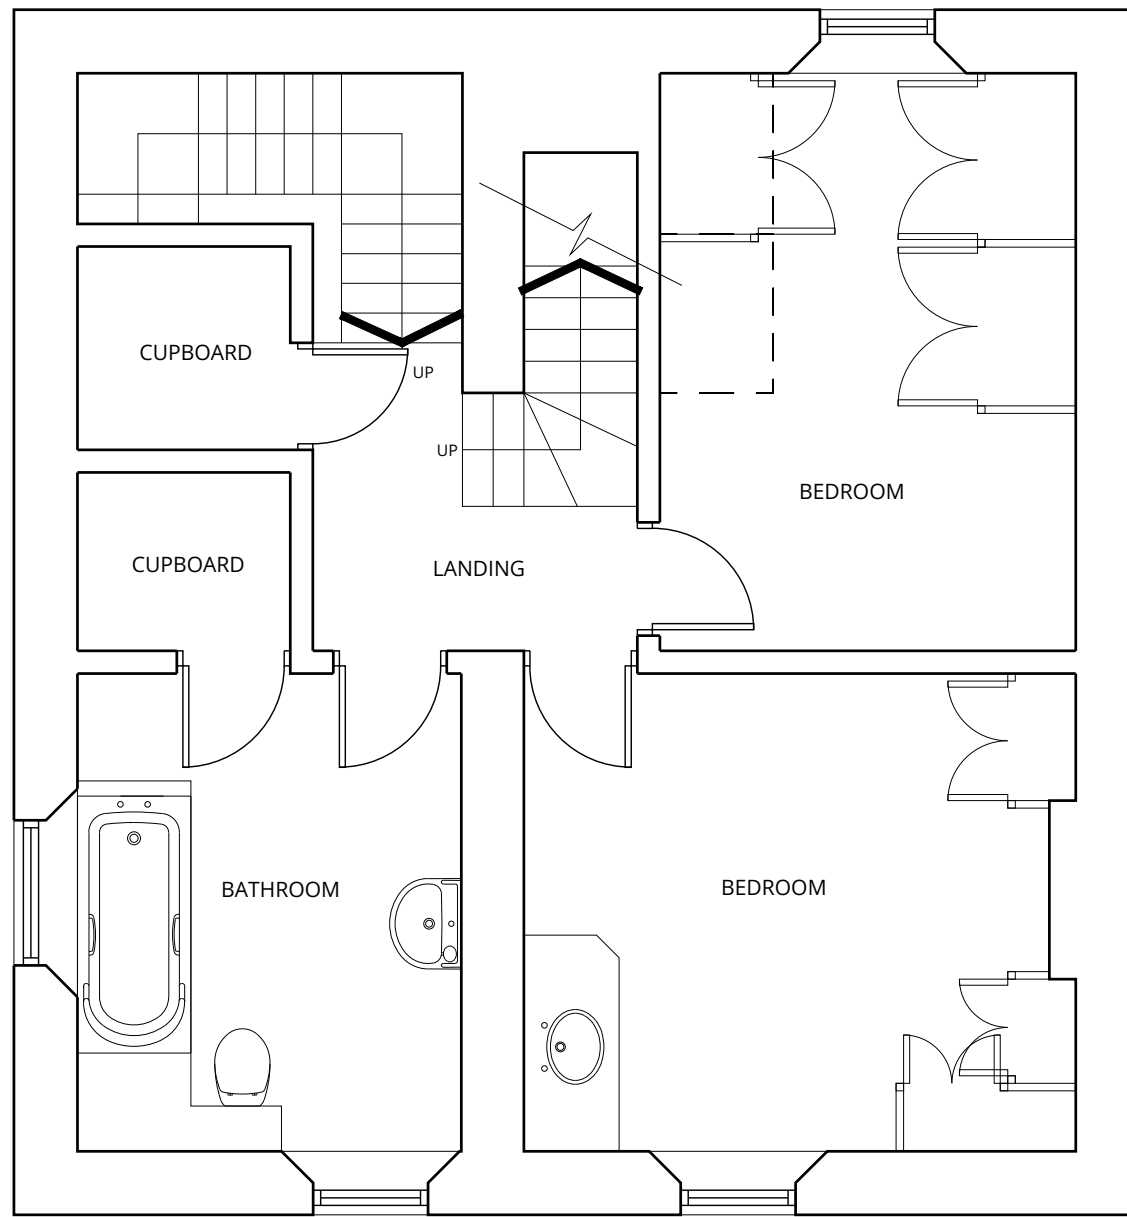

02 - EXISTING FIRST FLOOR @ 1:50

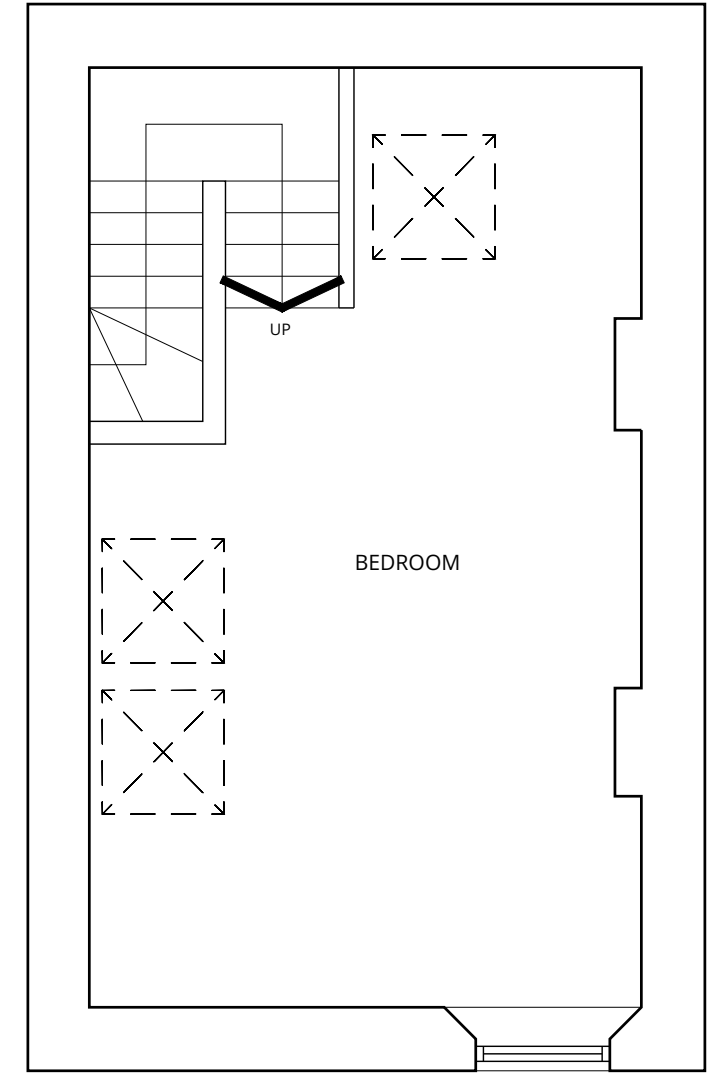

03 - EXISTING SECOND FLOOR @ 1:50

