


Location Plan

Site Address: Land nr Raybarrow Farm, Nettleton Shrub, Wiltshire SN14 7NN

Date Produced: 19-Dec-2025

Scale: 1:1250 @A4

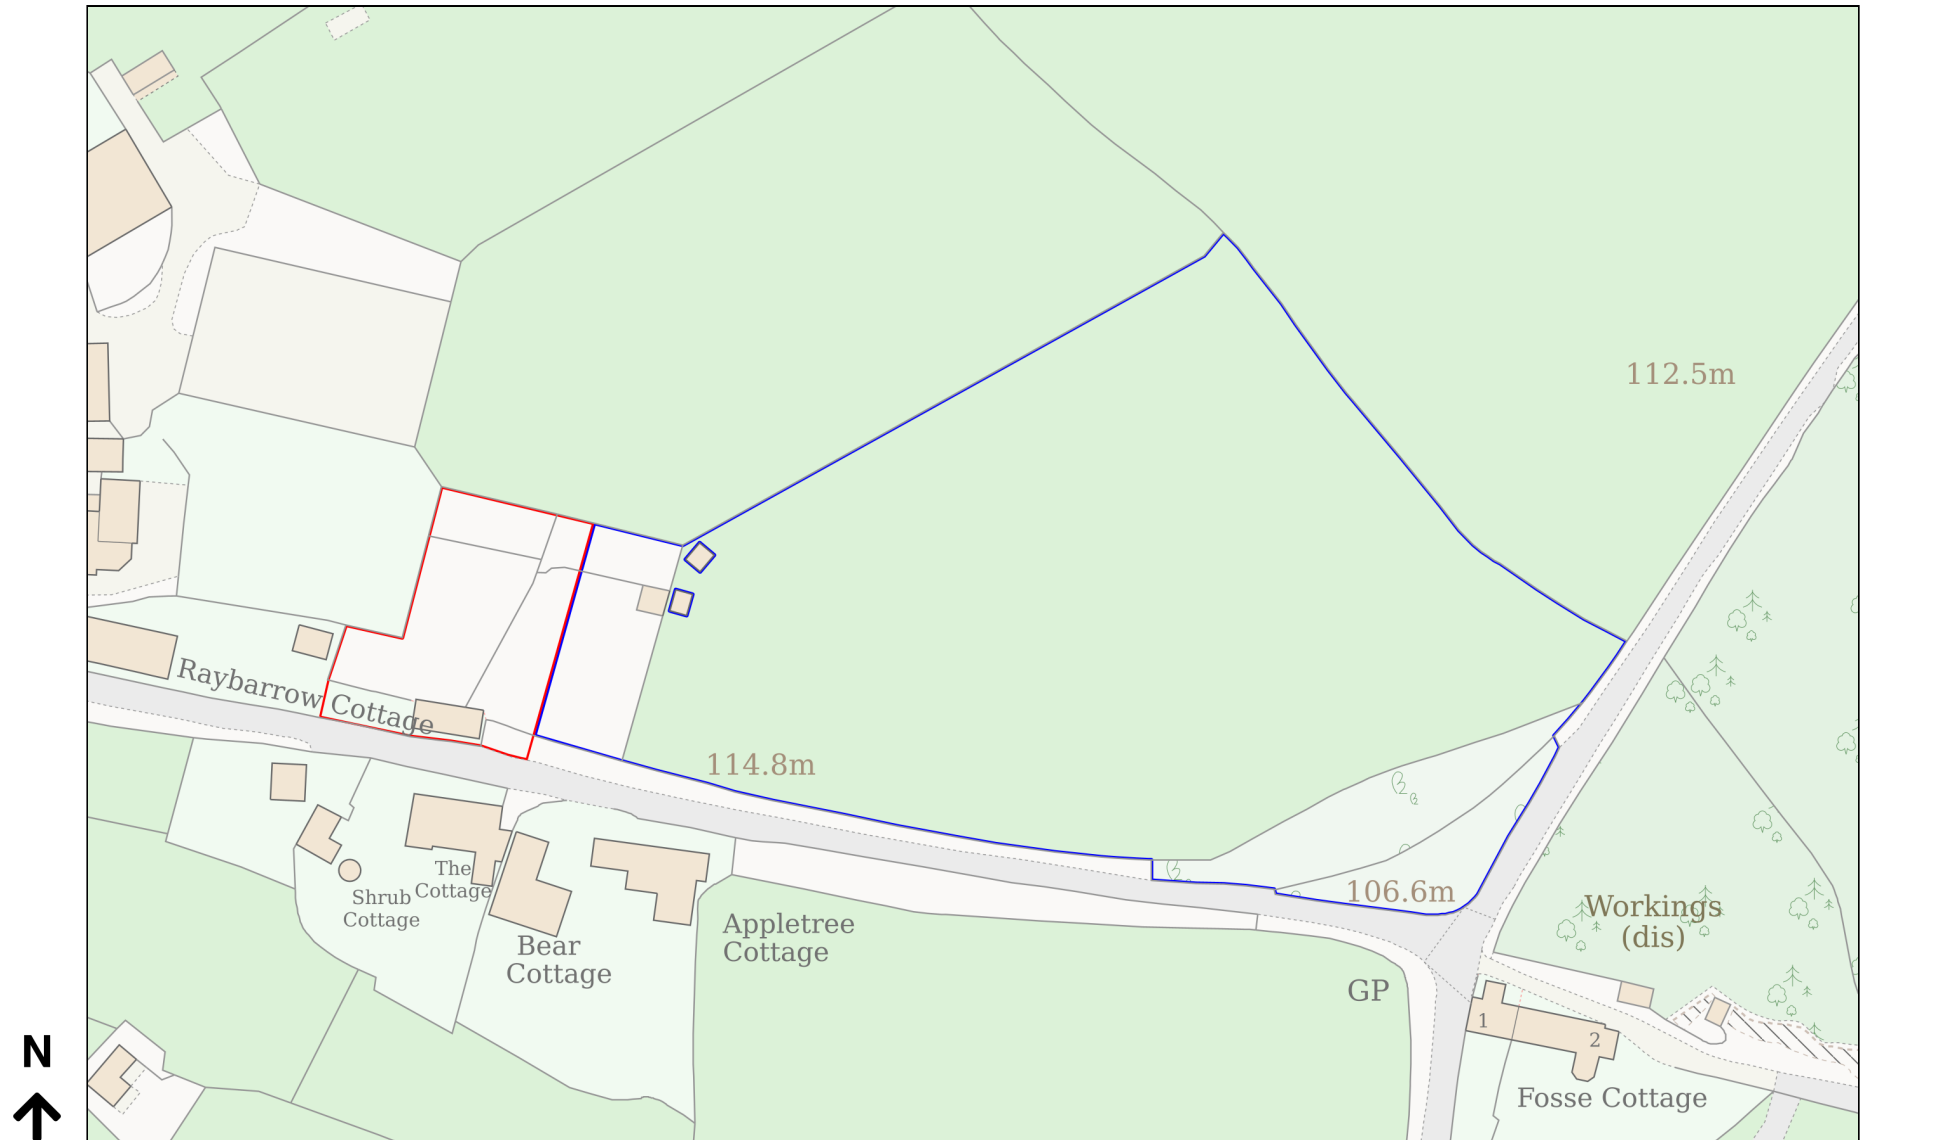

Planning Portal Reference: PP-14579268v1