
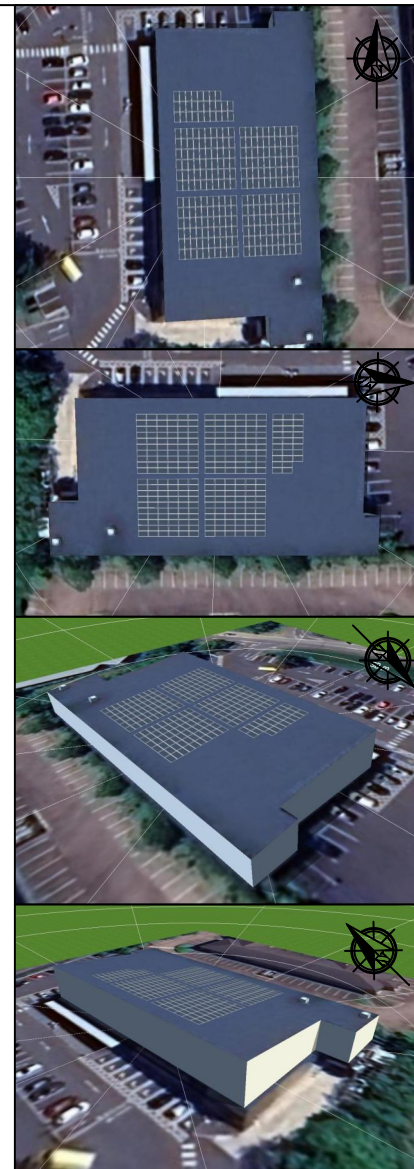
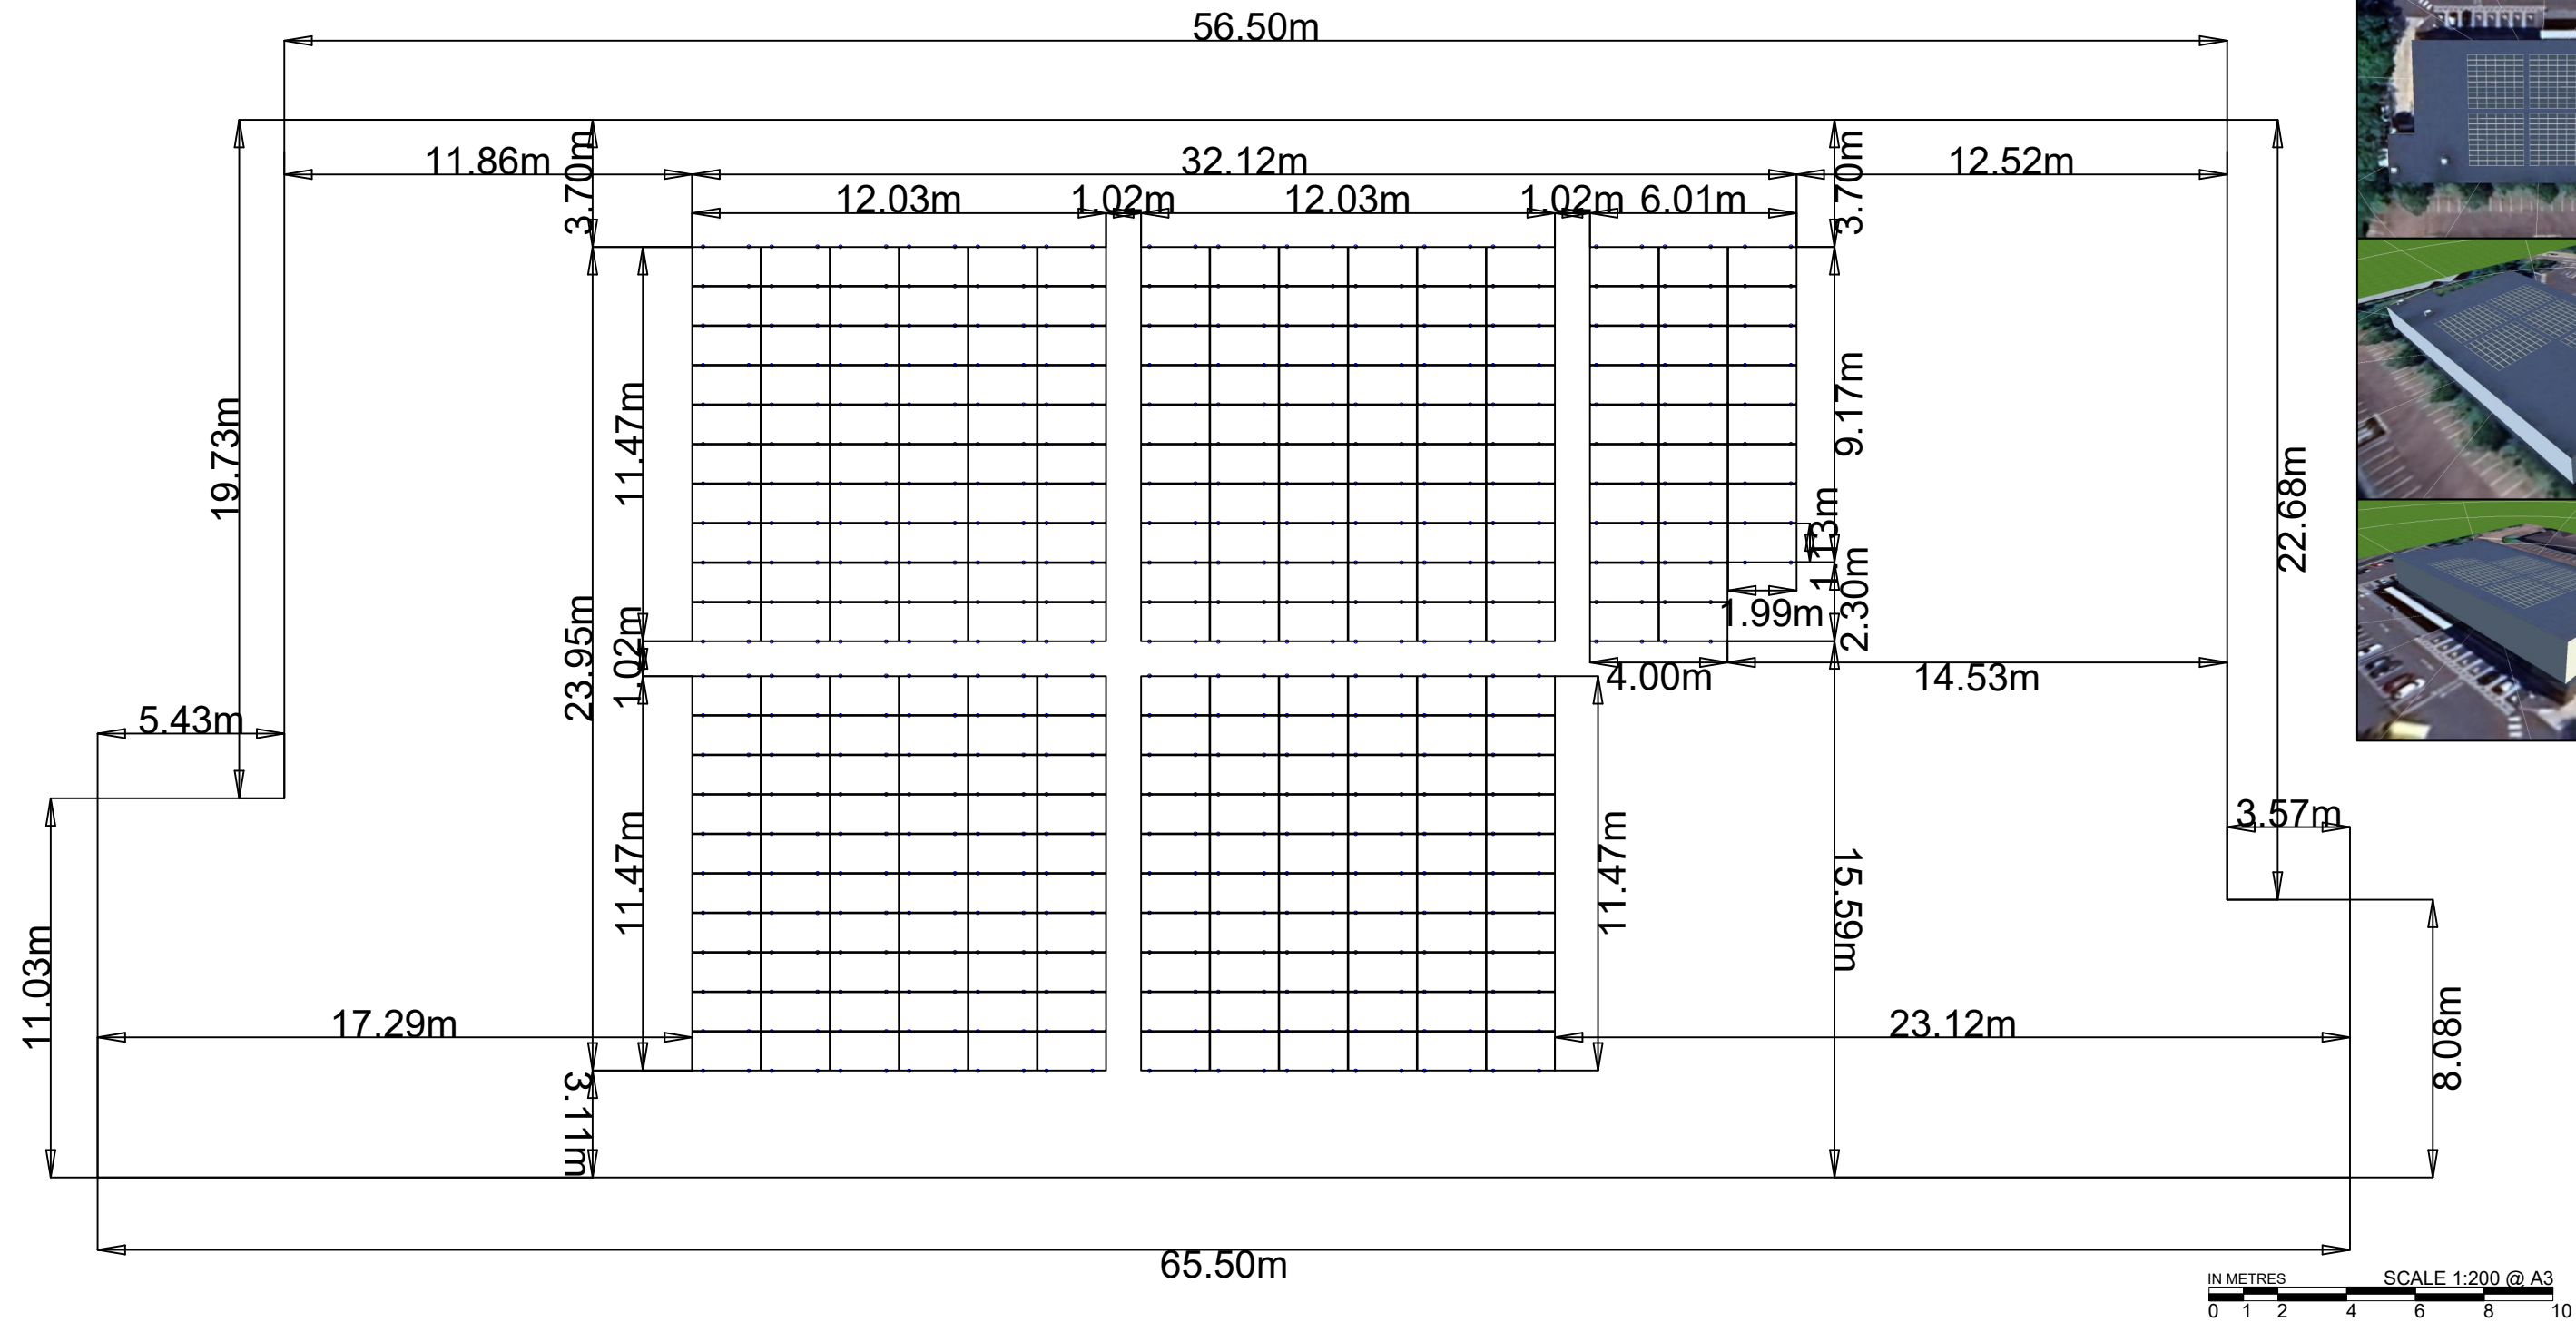


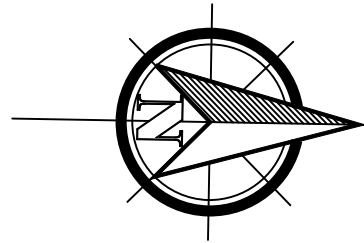

INSPIRED

INSPIRED PLC
CALDER HOUSE,
ST GEORGES PARK,
KIRKHAM,
LANCASHIRE,
PR4 2DZ

Project Name and Address

ALDI
CHIPPENHAM
MATHUEN PARK
SN14 0GX

Drawn by AM	Date 26.02.20
Checked by JS	Date 26.02.20
Approved by TH	Date 26.02.20

General Notes

*Panels: 268 X LR7-60HVD-540M

No.	
-----	--

Revision/Issue

Date _____

2

	AM. Addition of scale bar.
--	----------------------------

11.03.26

3

	AM. Revised drawing scale
--	---------------------------

12	0.3	26
----	-----	----

Project AR003

Date	26.02.26
------	----------

Scale 1:200

Sheet

$$\frac{1}{1}$$

Drawing No. AR003-IE-GL-07-P3