




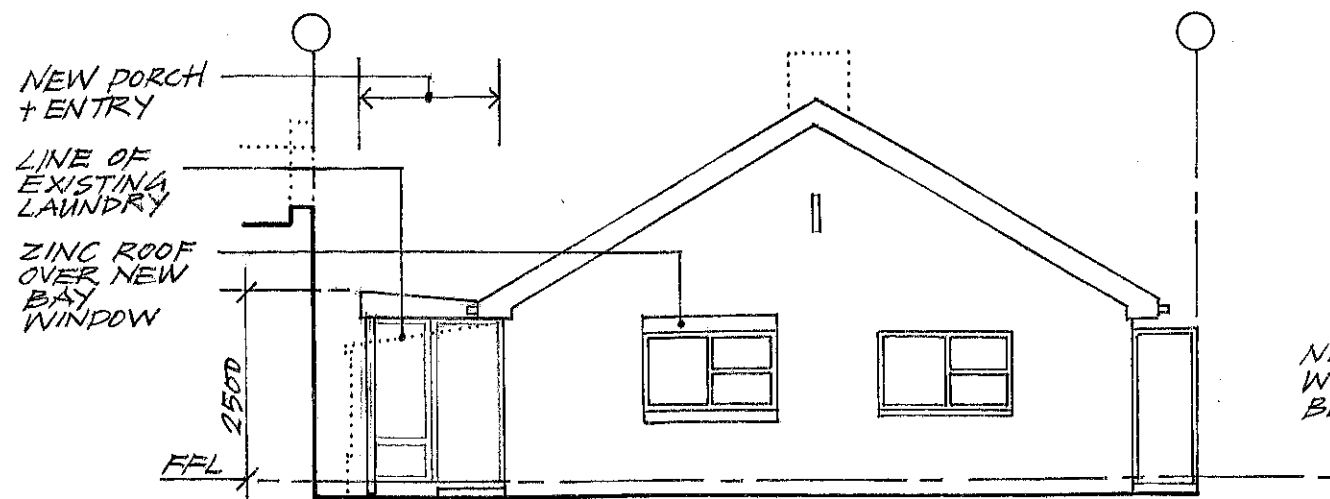


PROPOSED N-W (Front)
House 1:100 @ A3

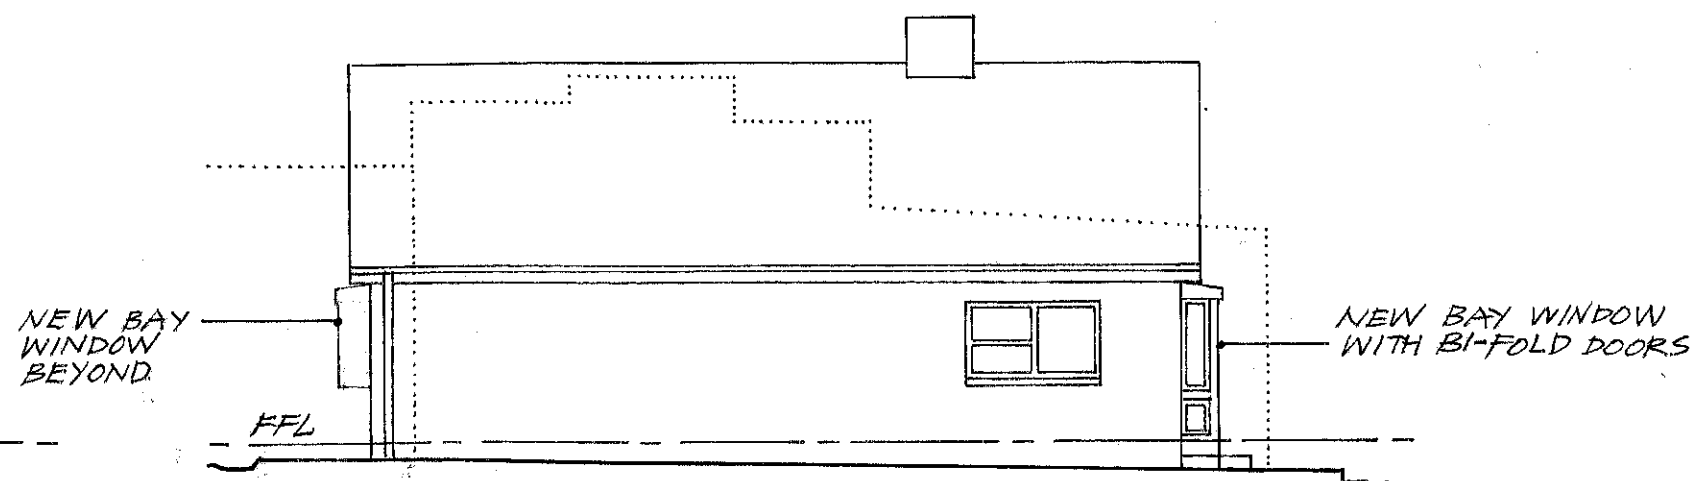


PROPOSED S-W
House 1:100 @ A3

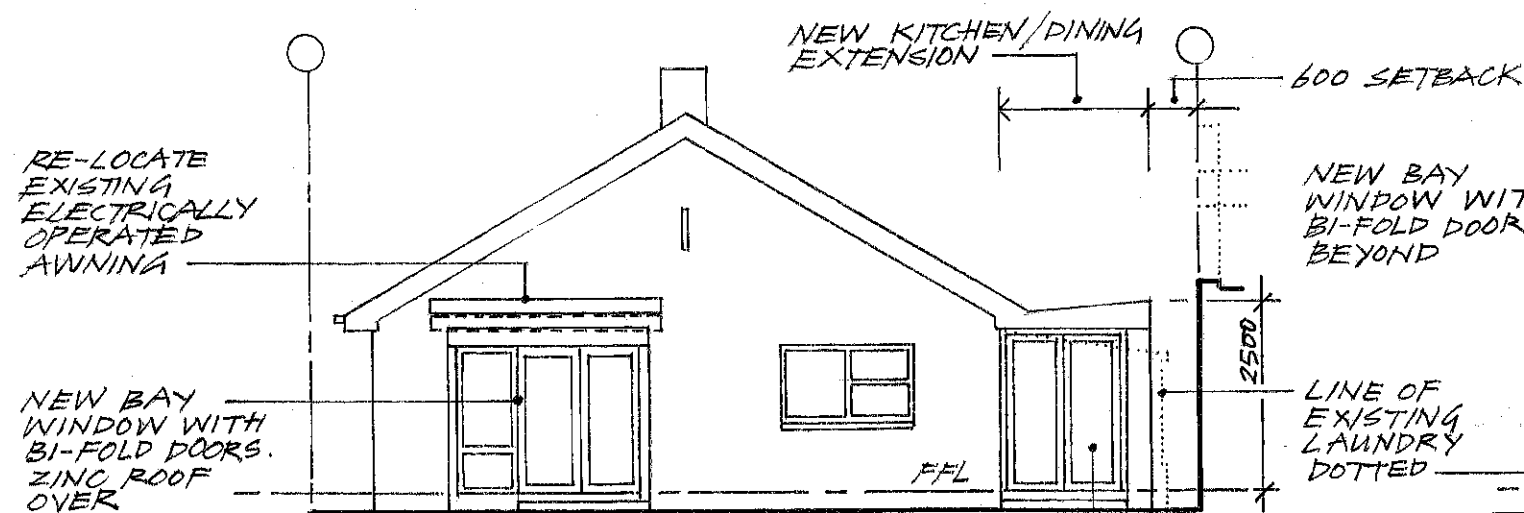


PROPOSED S-E (Rear)
House 1:100 @ A3

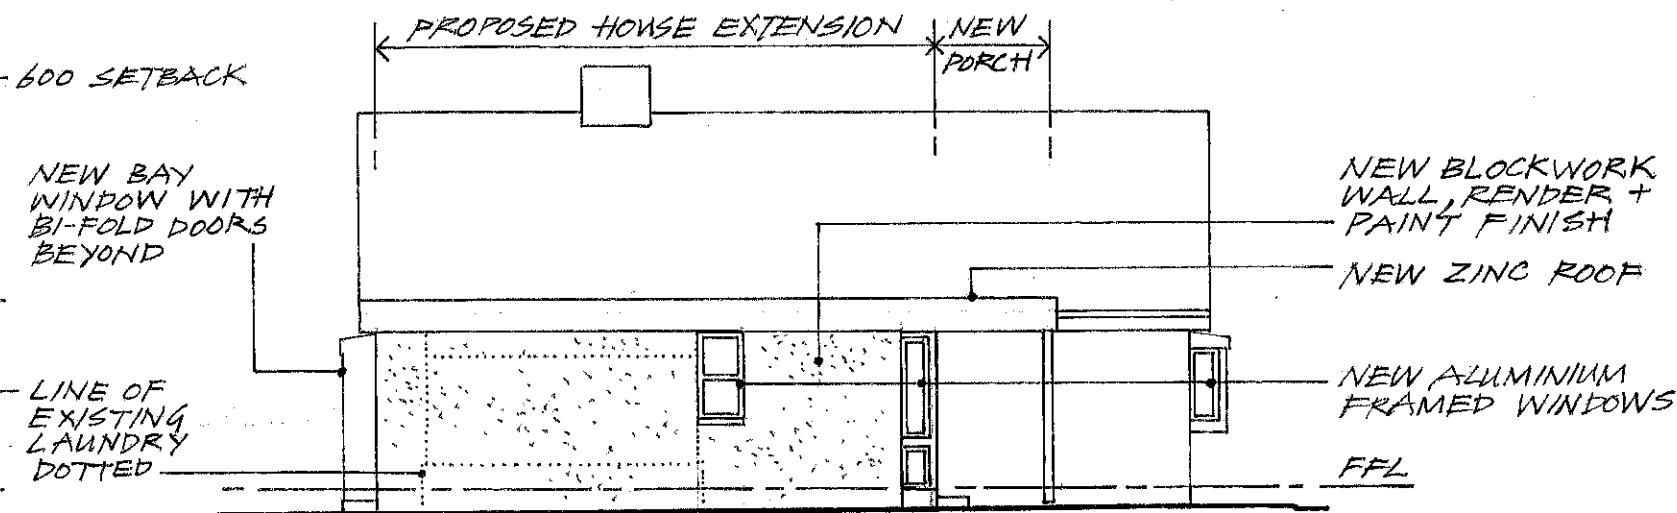


PROPOSED N-E
House 1:100 @ A3

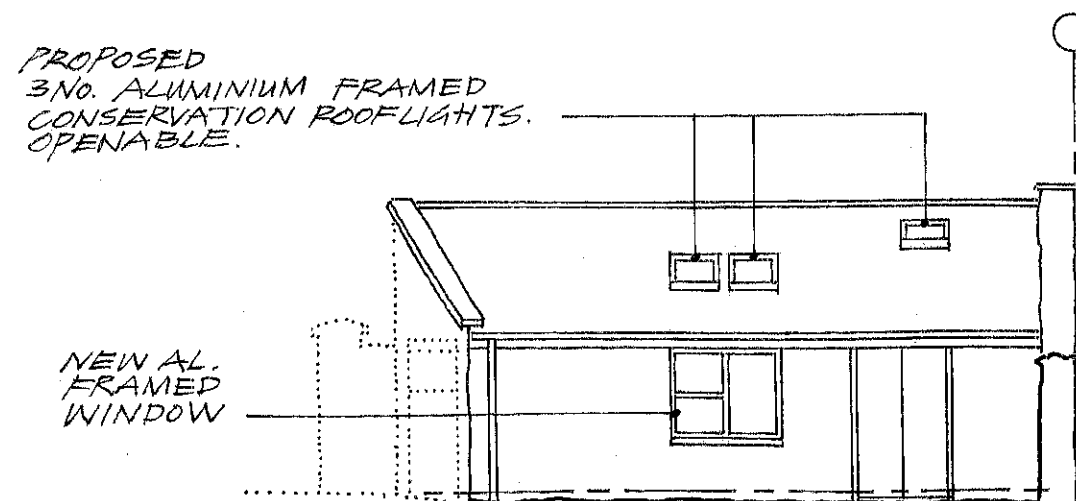

PROPOSED S-E
Annex 1:100 @ A3

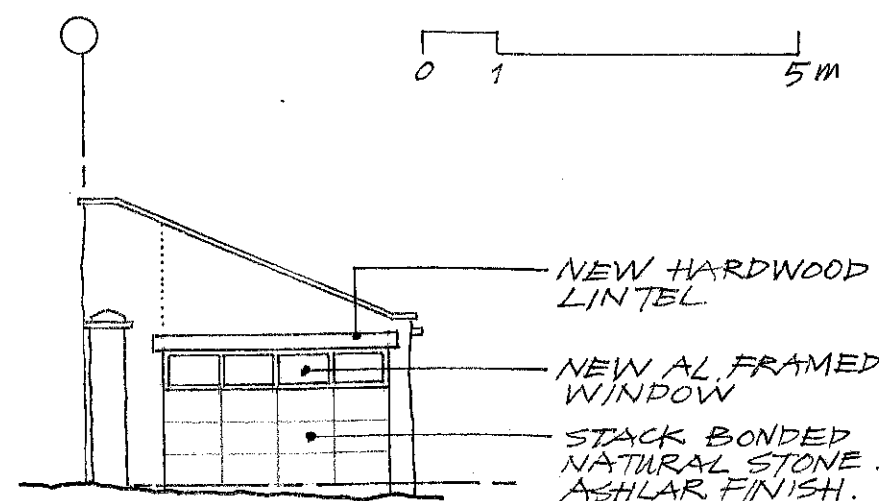

PROPOSED S-W
Annex 1:100 @ A3

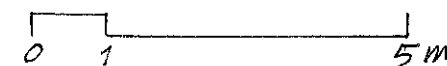

NOTE

REPLACE ALL WINDOWS TO MAIN HOUSE WITH ALUMINIUM FRAMED DOUBLE/TRIPLE GLAZING. NO CHANGE TO STRUCTURAL OPENINGS

Alterations + Additions to House
110A The Midlands, Holt. BA14 6RG

Dwg No.
PA - 06

PROPOSED ELEVATIONS

Scale
1:100 (@A3)

Date
12 Mar '26