



NORTH-WEST (Front)
House 1:100 @ A3

SOUTH-WEST
House 1:100 @ A3

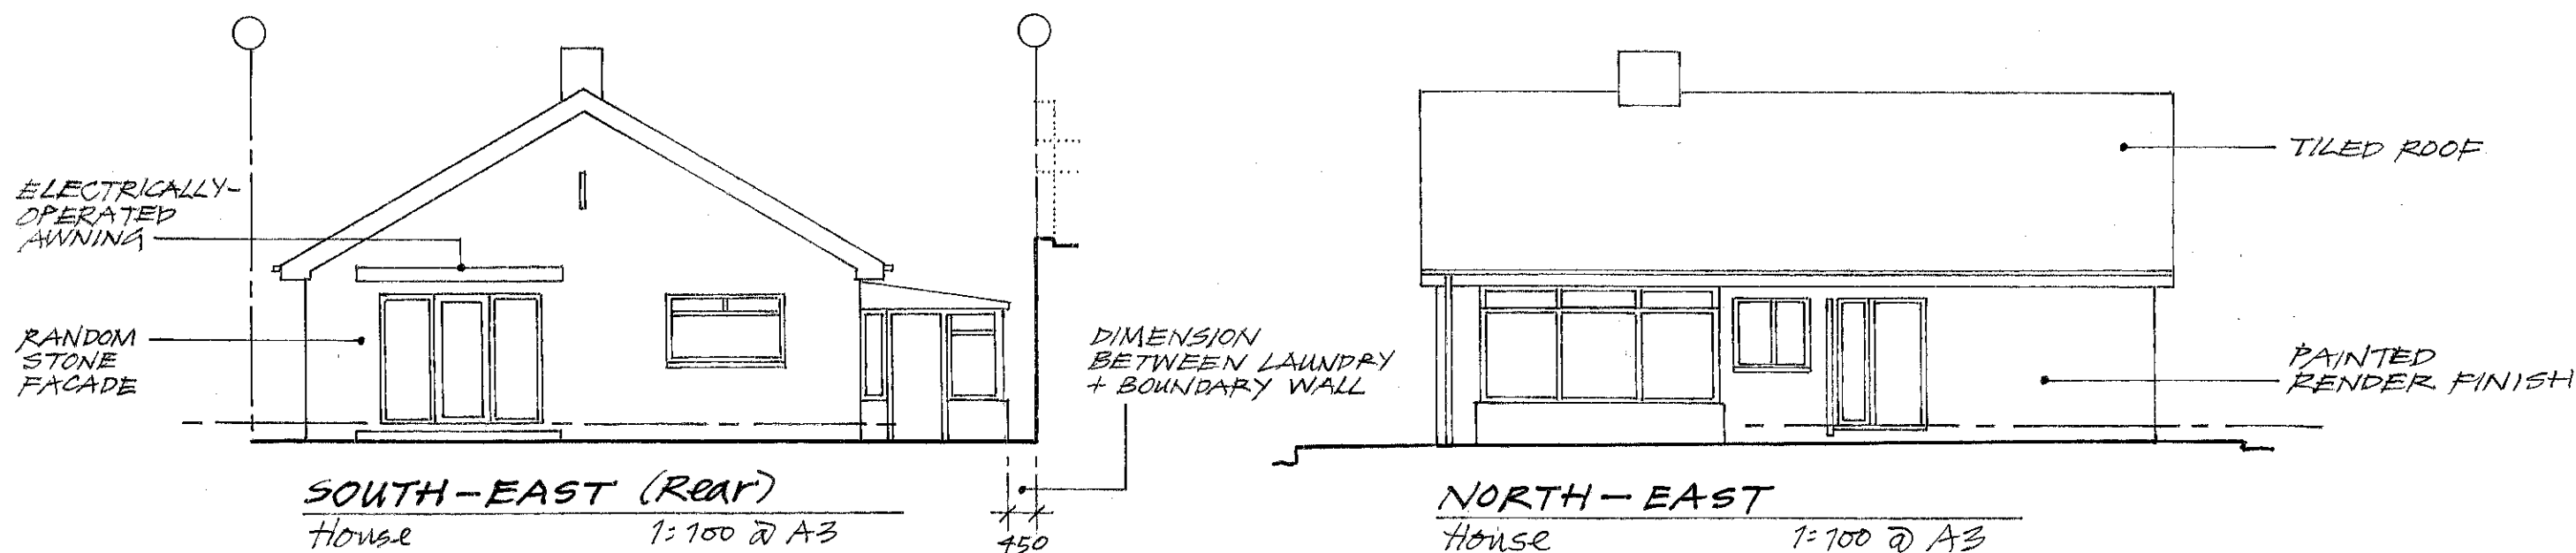


SOUTH-EAST (Rear)
House 1:100 @ A3

NORTH-EAST
House 1:100 @ A3

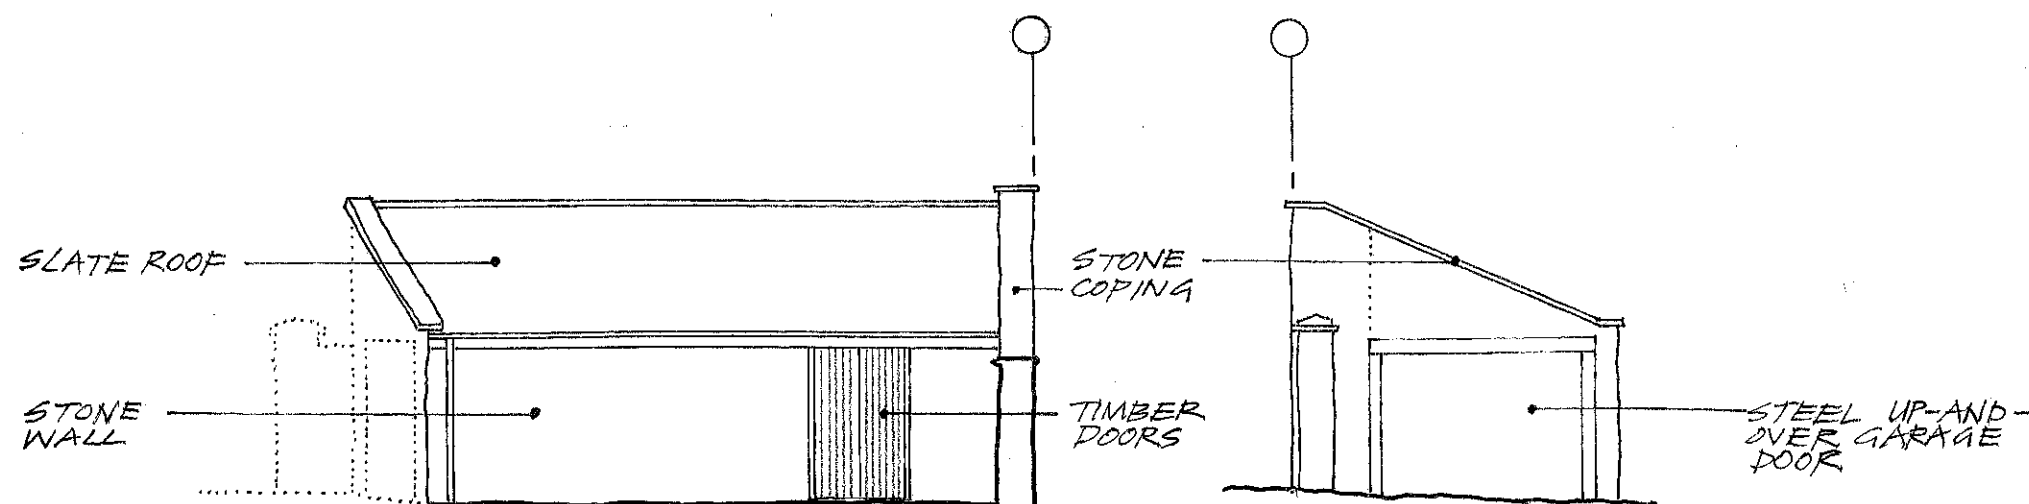

SOUTH-EAST
Garage 1:100 @ A3

SOUTH-WEST
Garage 1:100 @ A3

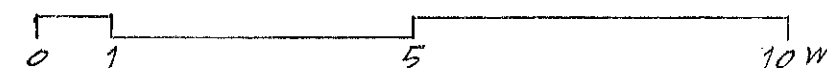

Alterations + Additions to House
110A The Midlands, Holt. BA14 6RG

Dwg No.
PA - 04

EXISTING ELEVATIONS

Scale
1:100 (@A3)

Date
12 Mar'26