


REVISIONS		
Rev.	Date	By

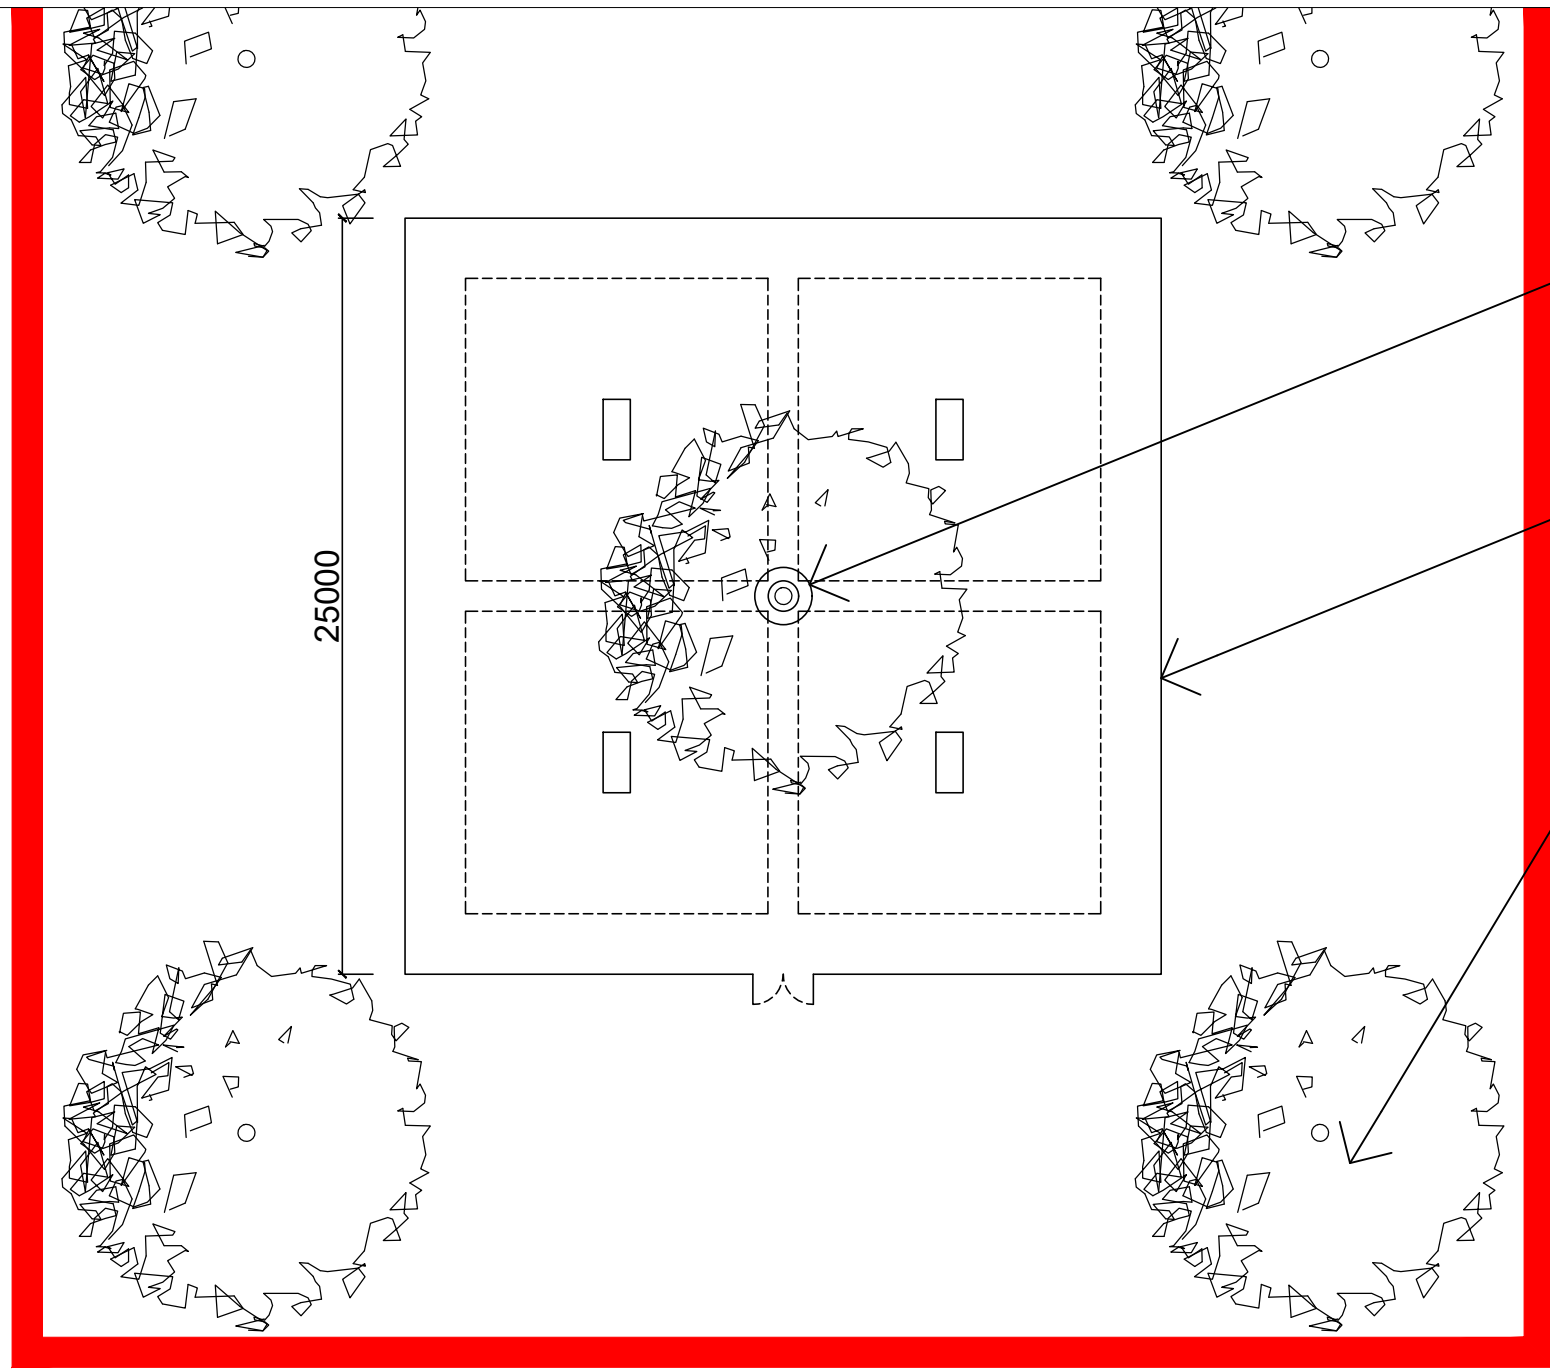

Site Boundary

Central circular
bench around central
tree

Metal 'estate fence'
railings

New specimen Oak
Trees




Proposed Estate Fencing
fence is 1.2 metres high (4ft)
with 1 metre between
intermediate posts..

It has a 20mm solid round top rail
and four lower flat rails of 25mm
x 6mm.

Steel fencing to be Galvanised
and Painted RAL7021 Black Grey

Metal 'estate fence'
railings

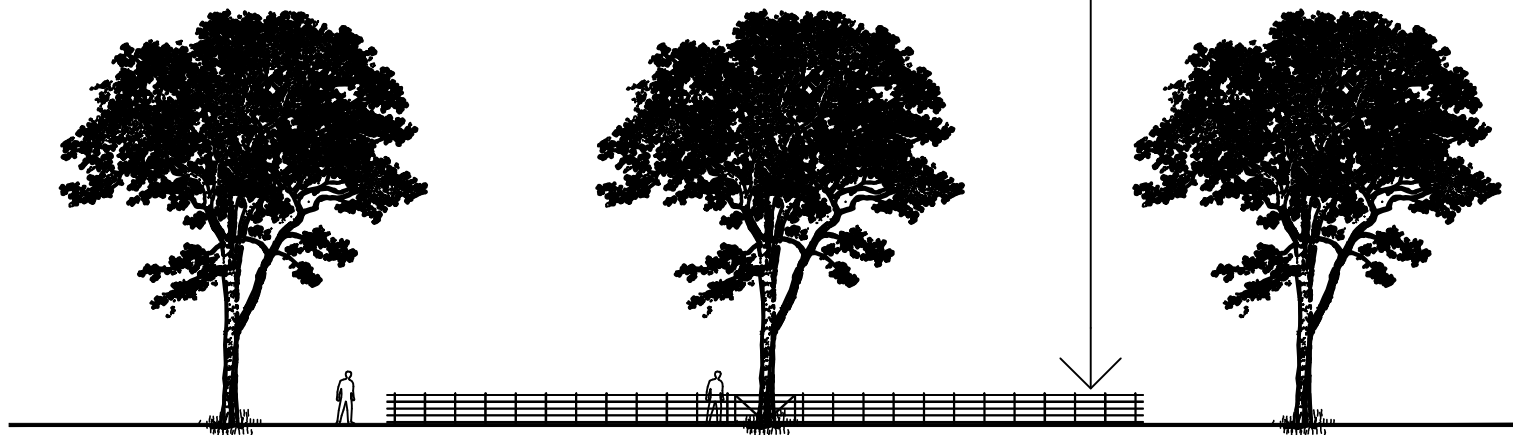

Proposed Burial Site
Squall's Farm, Squall's Lane
SP3 6RX

DETAIL PLAN AND ELEVATION

Scale	1:250 @ A3	Date	Feb 2026
Drawn	RJ	Checked	RJ
Drawing No.		Rev.	

26/PI001/003

planningissues
TOWN PLANNING AND ARCHITECTURE

Churchill House * Parkside * Ringwood * Hampshire * BH24 3SG
Tel: (01425) 462375 E-mail: design@planningissues.co.uk

PLOT DATE:- 6 February
2026

