
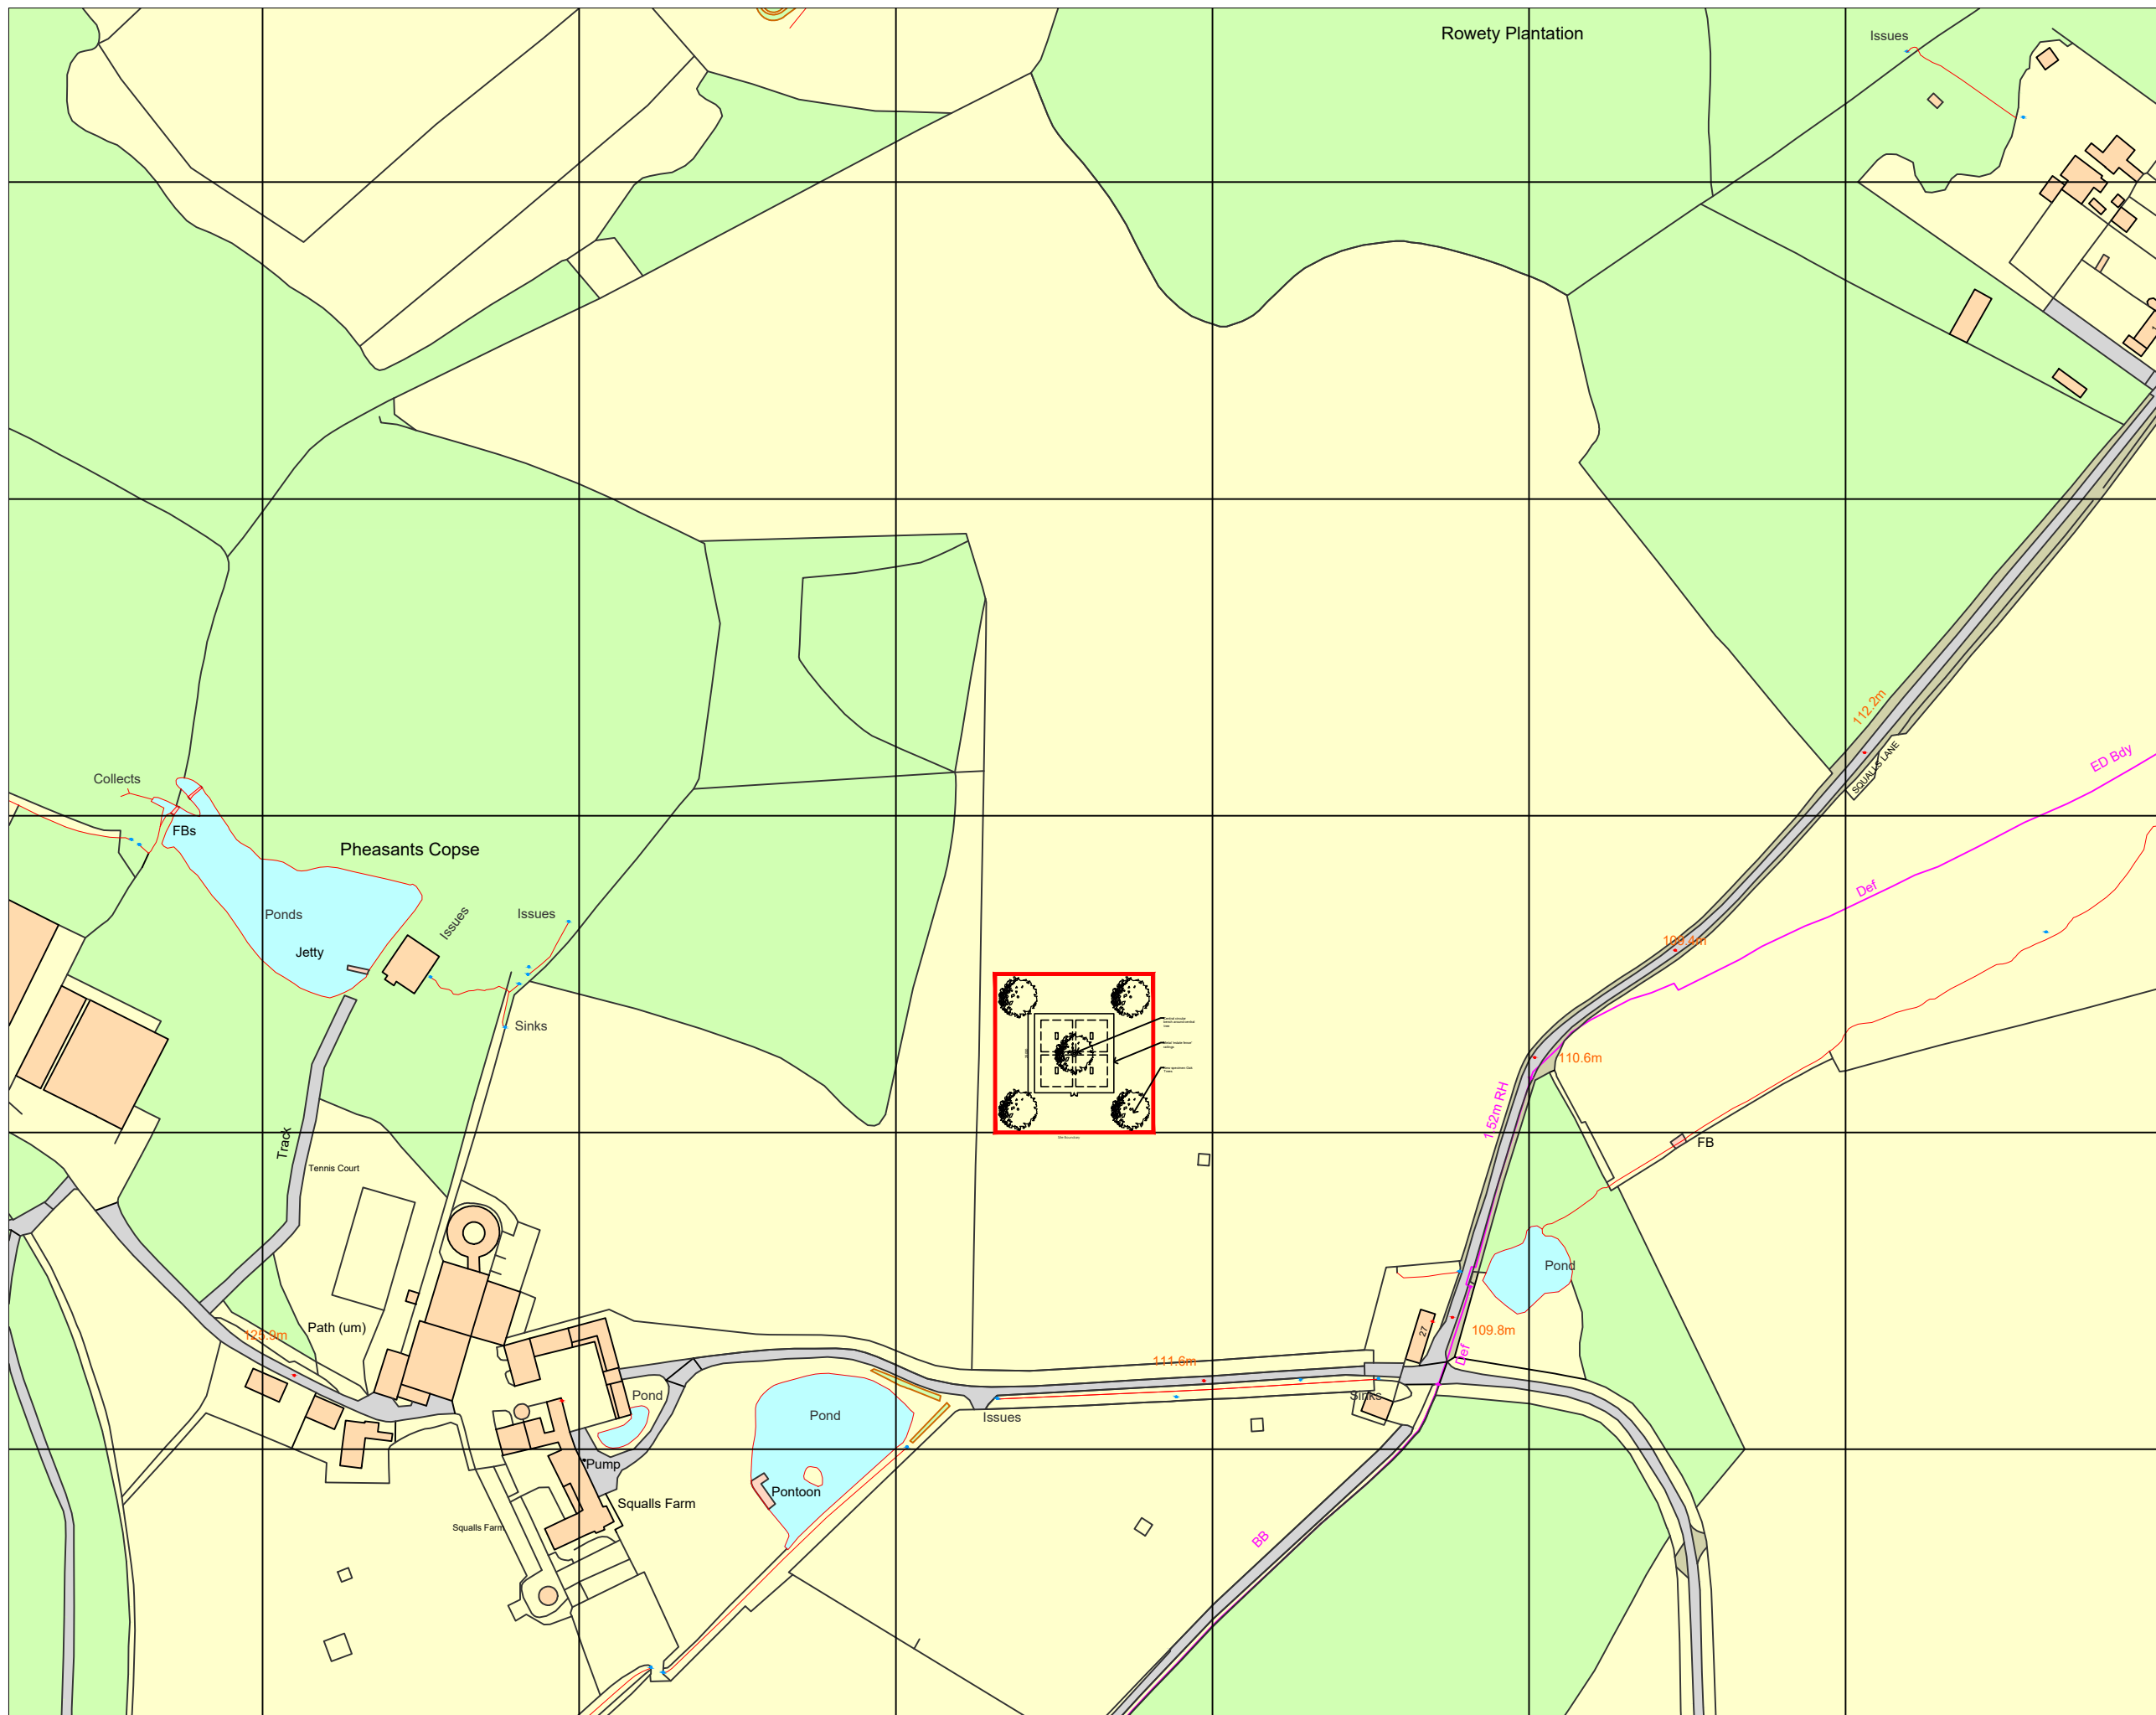


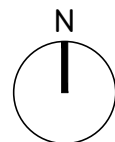

LOCATION PLAN

26/PI001/001

Churchill House \* Parkside \* Ringwood \* Hampshire \* BH24 3SG  
Tel: (01425) 462375 E-mail: [design@planningissues.co.uk](mailto:design@planningissues.co.uk)

PLOT DATE:- 6 March 2026

