


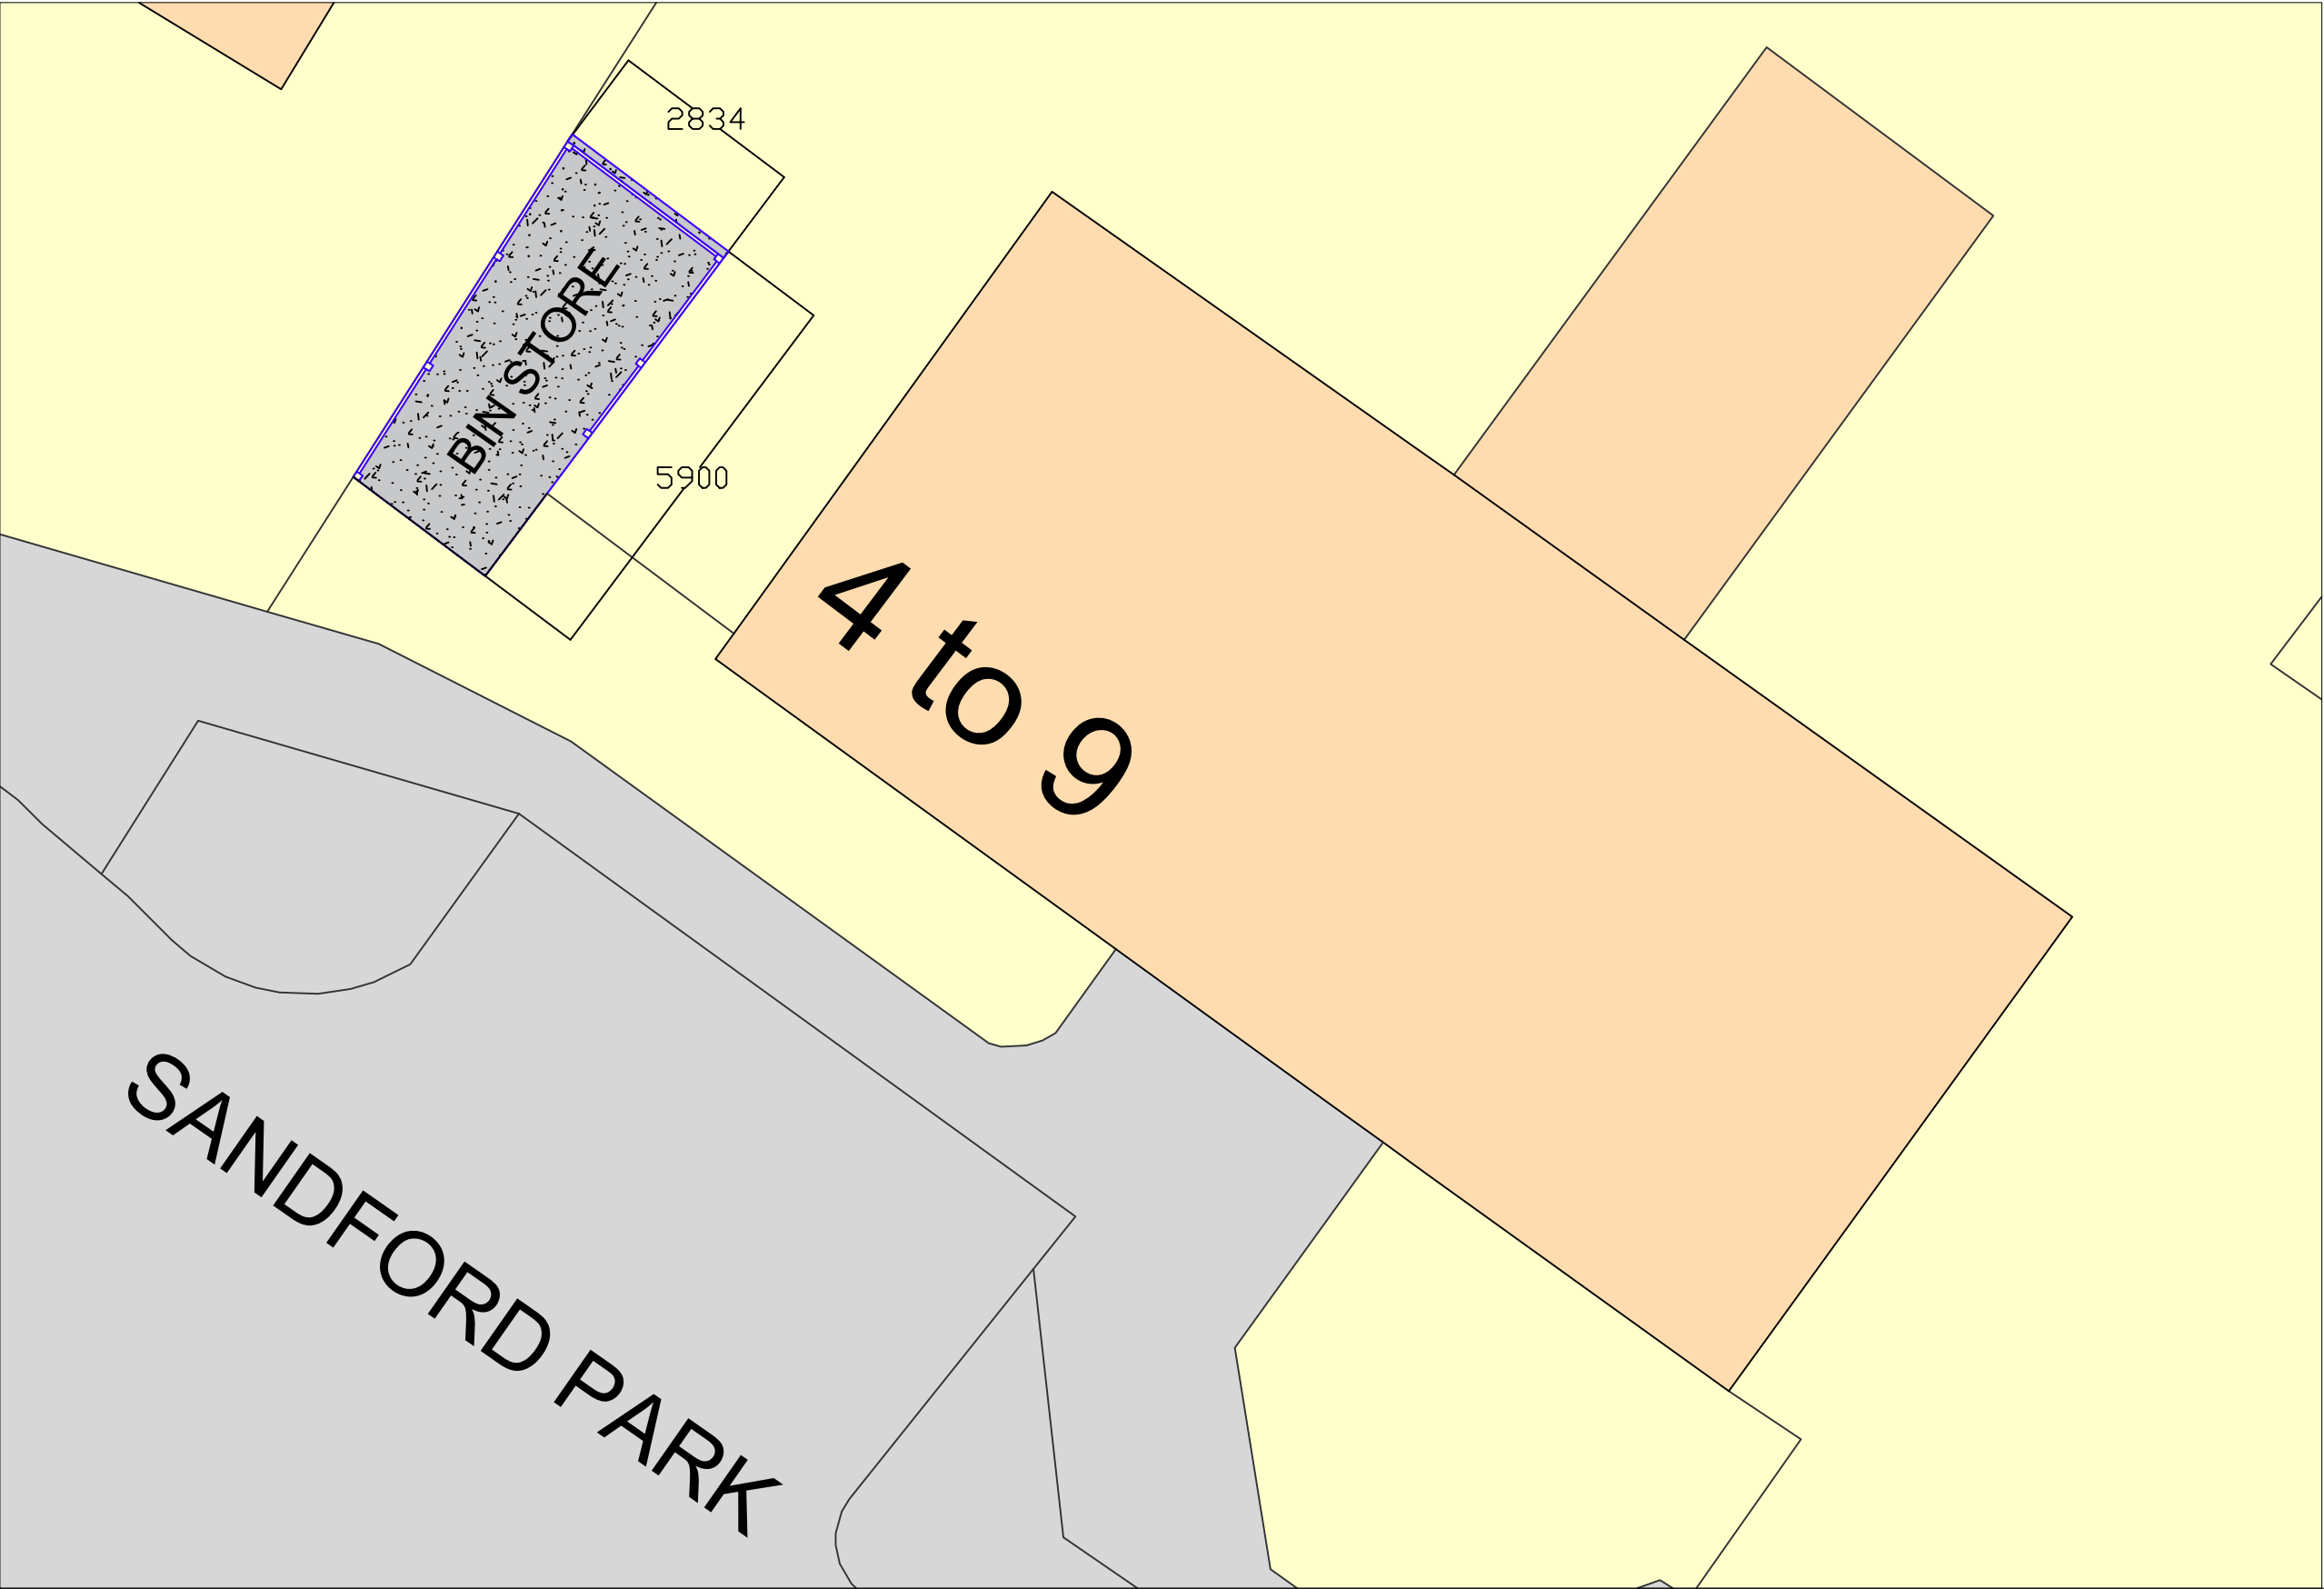

DO NOT SCALE: USE ONLY WRITTEN DIMENSIONS. ALL DIMENSIONS MUST BE VERIFIED PRIOR TO THE WORKS BEING PUT INTO HAND AND DISCREPANCIES REPORTED TO THE ORIGINATOR.

CLIENT:
Selwood Housing

PROJECT
PROJECT TITLE: Block Refurbishments
PROPERTY ADDRESS: 4-9 Sandford Park, Trowbridge BA14 9NN

DRAWING TITLE
Sandford Park Proposed Bin Store

PAPER SIZE:	DRAWN BY:	CHECKED BY:	CO-ORD CHECK BY:
A3	LH	MT-S	N/A
SCALE:	DATE:	DATE:	DATE:
1:100 @ A3	03.11.25	04.11.25	N/A

STATUS
01. DESIGN 02. DESIGN CONCLUSION 03. PLANNING
04. PRODUCTION INFORMATION 05. BUILDING REGULATIONS
06. TENDER 07. CONSTRUCTION
08. FINAL CONSTRUCTION 09. SPARE
DRAWING STATUS: 06

01. PRELIMINARY 02. FOR COMMENT 03. FOR APPROVAL
DRAWING STATUS: 03





AtkinsRéalis, The Hub, 500 Park Avenue, Aztec West,
Bristol, BS32 4RZ
Tel: 01454 662000
Email: bristol@atkinsrealis.com