


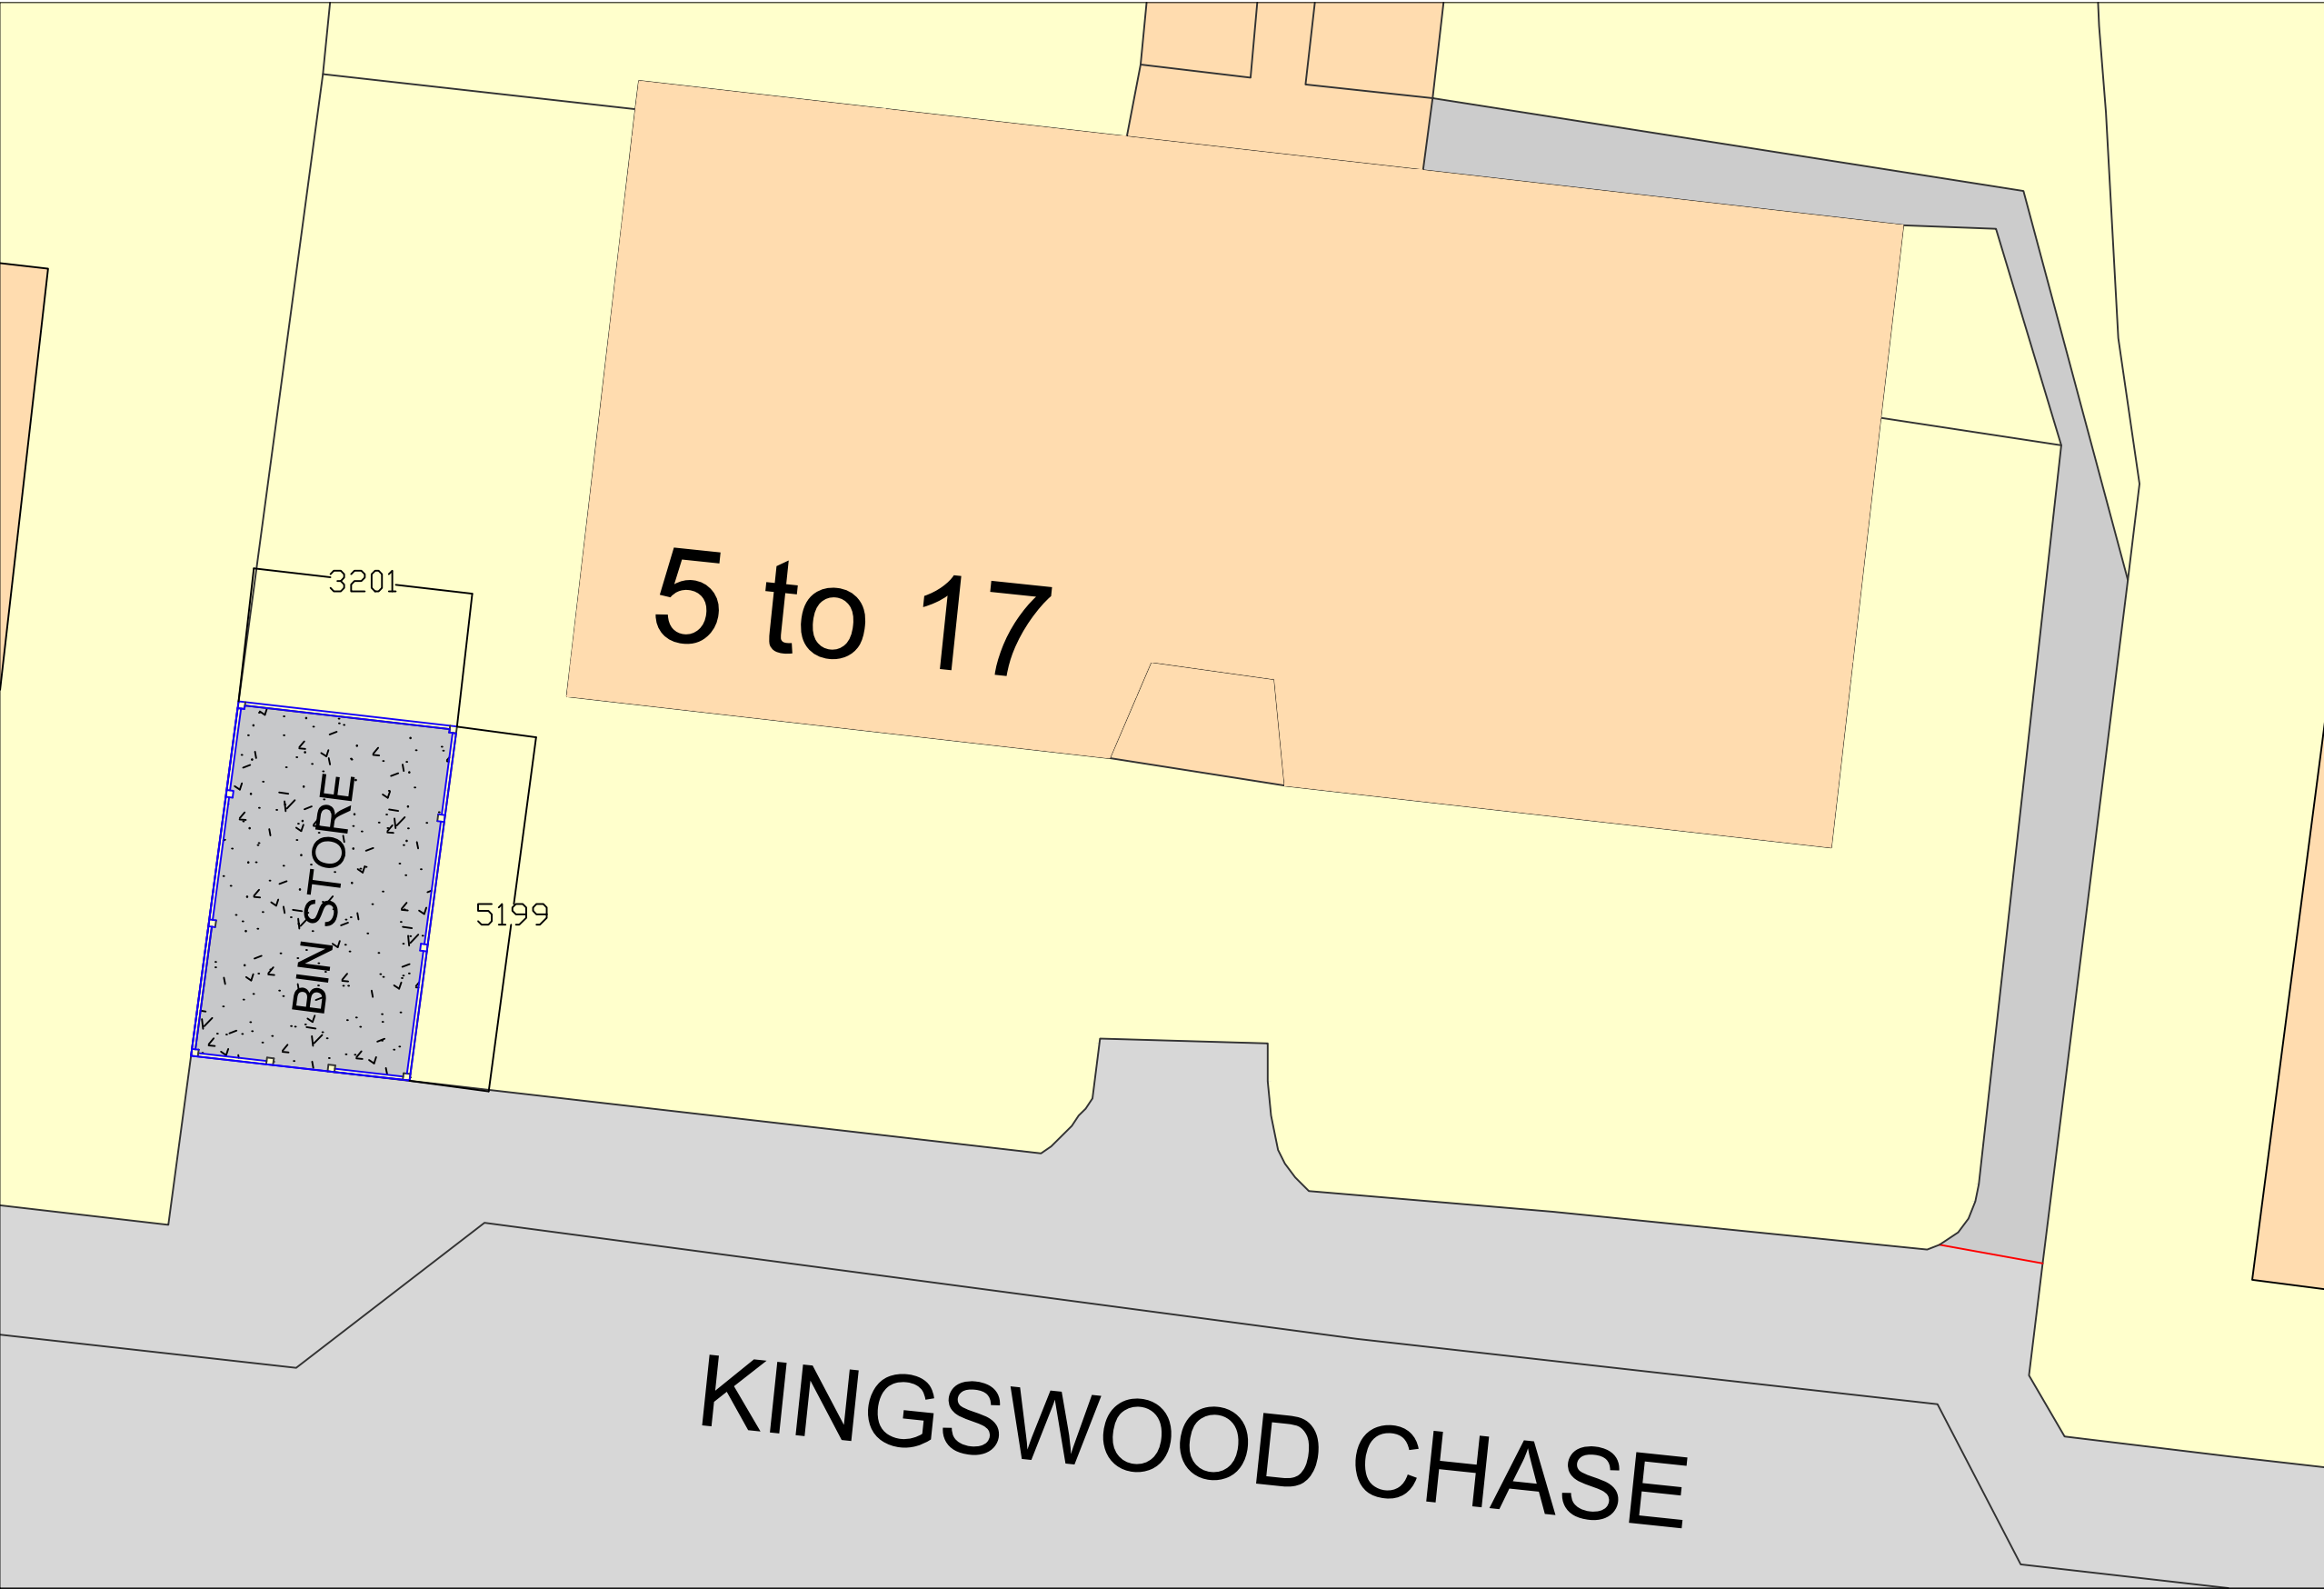

DO NOT SCALE: USE ONLY WRITTEN DIMENSIONS. ALL DIMENSIONS MUST BE VERIFIED PRIOR TO THE WORKS BEING PUT INTO HAND AND DISCREPANCIES REPORTED TO THE ORIGINATOR.

CLIENT:
Selwood Housing

PROJECT
PROJECT TITLE: Block Refurbishments
PROPERTY ADDRESS: 5-17 Kingswood Chase, Trowbridge BA14 9NN

DRAWING TITLE
Kingswood Chase Proposed Bin Store

PAPER SIZE: A3	DRAWN BY: LH	CHECKED BY: MT-S	CO-ORD CHECK BY: N/A
SCALE: 1:100 @ A3	DATE: 03.11.25	DATE: 04.11.25	DATE: N/A

STATUS
01. DESIGN 02. DESIGN CONCLUSION 03. PLANNING
04. PRODUCTION INFORMATION 05. BUILDING REGULATIONS
06. TENDER 07. CONSTRUCTION
08. FINAL CONSTRUCTION 09. SPARE
DRAWING STATUS: 06

01. PRELIMINARY 02. FOR COMMENT 03. FOR APPROVAL
DRAWING STATUS: 03



0 5 10 15 20

