



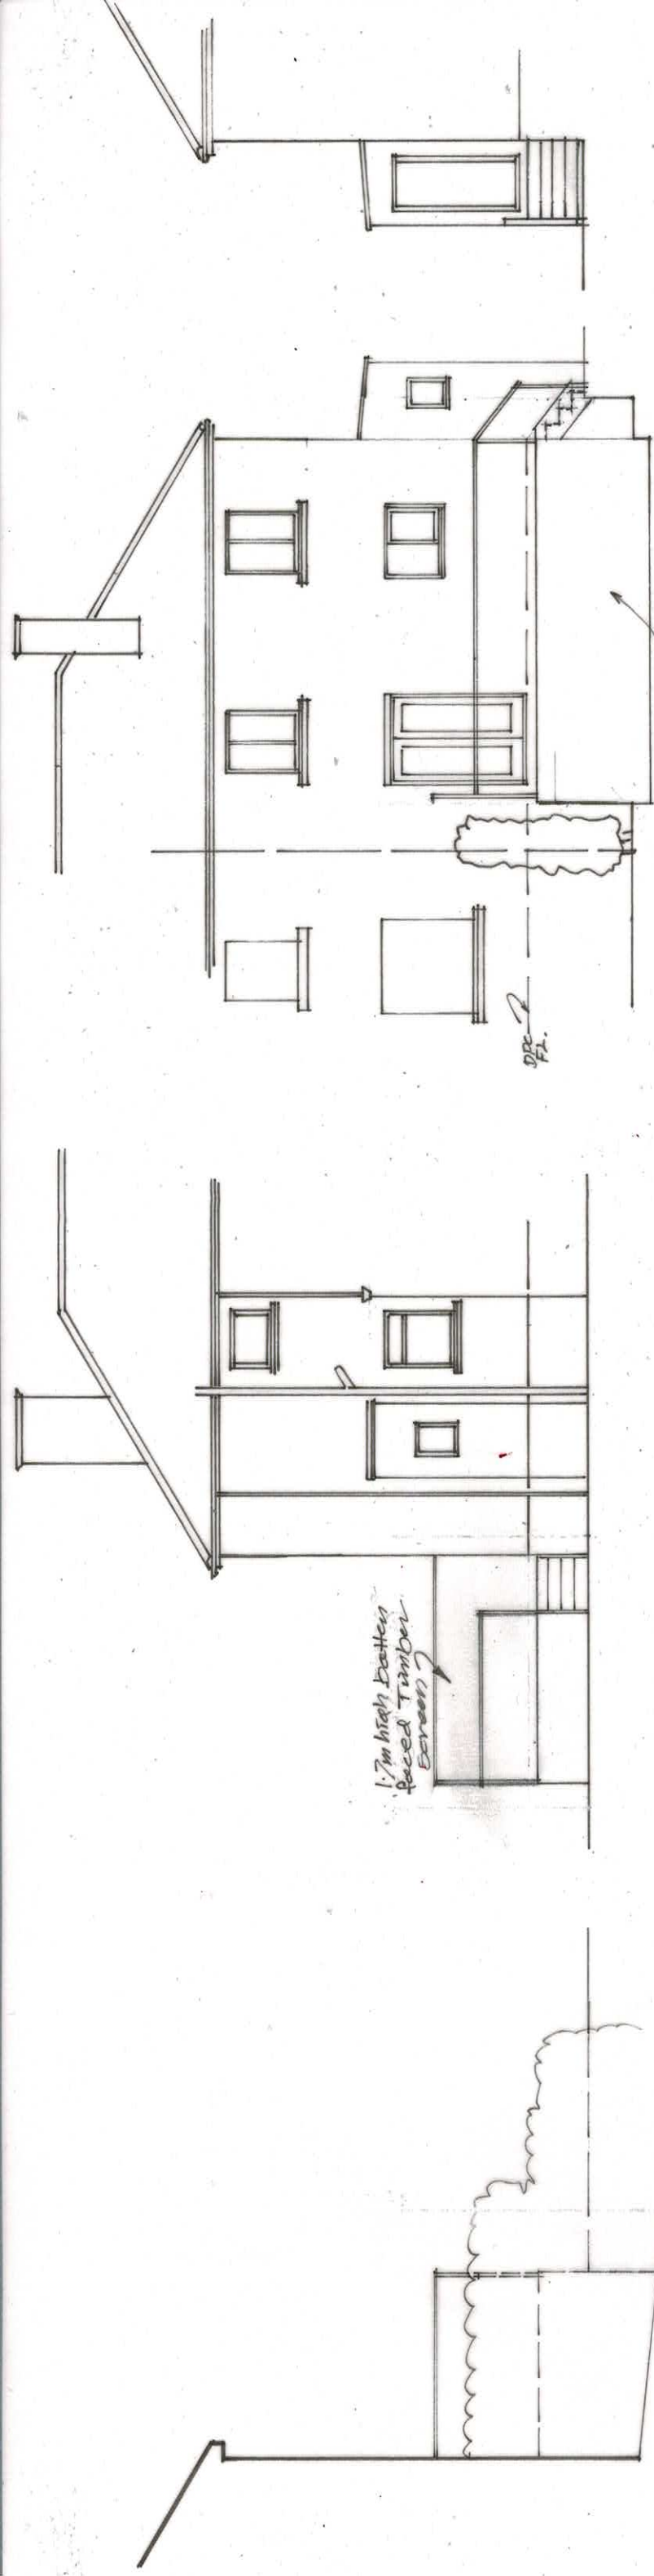

South

North

Proposed Elevations 1:100

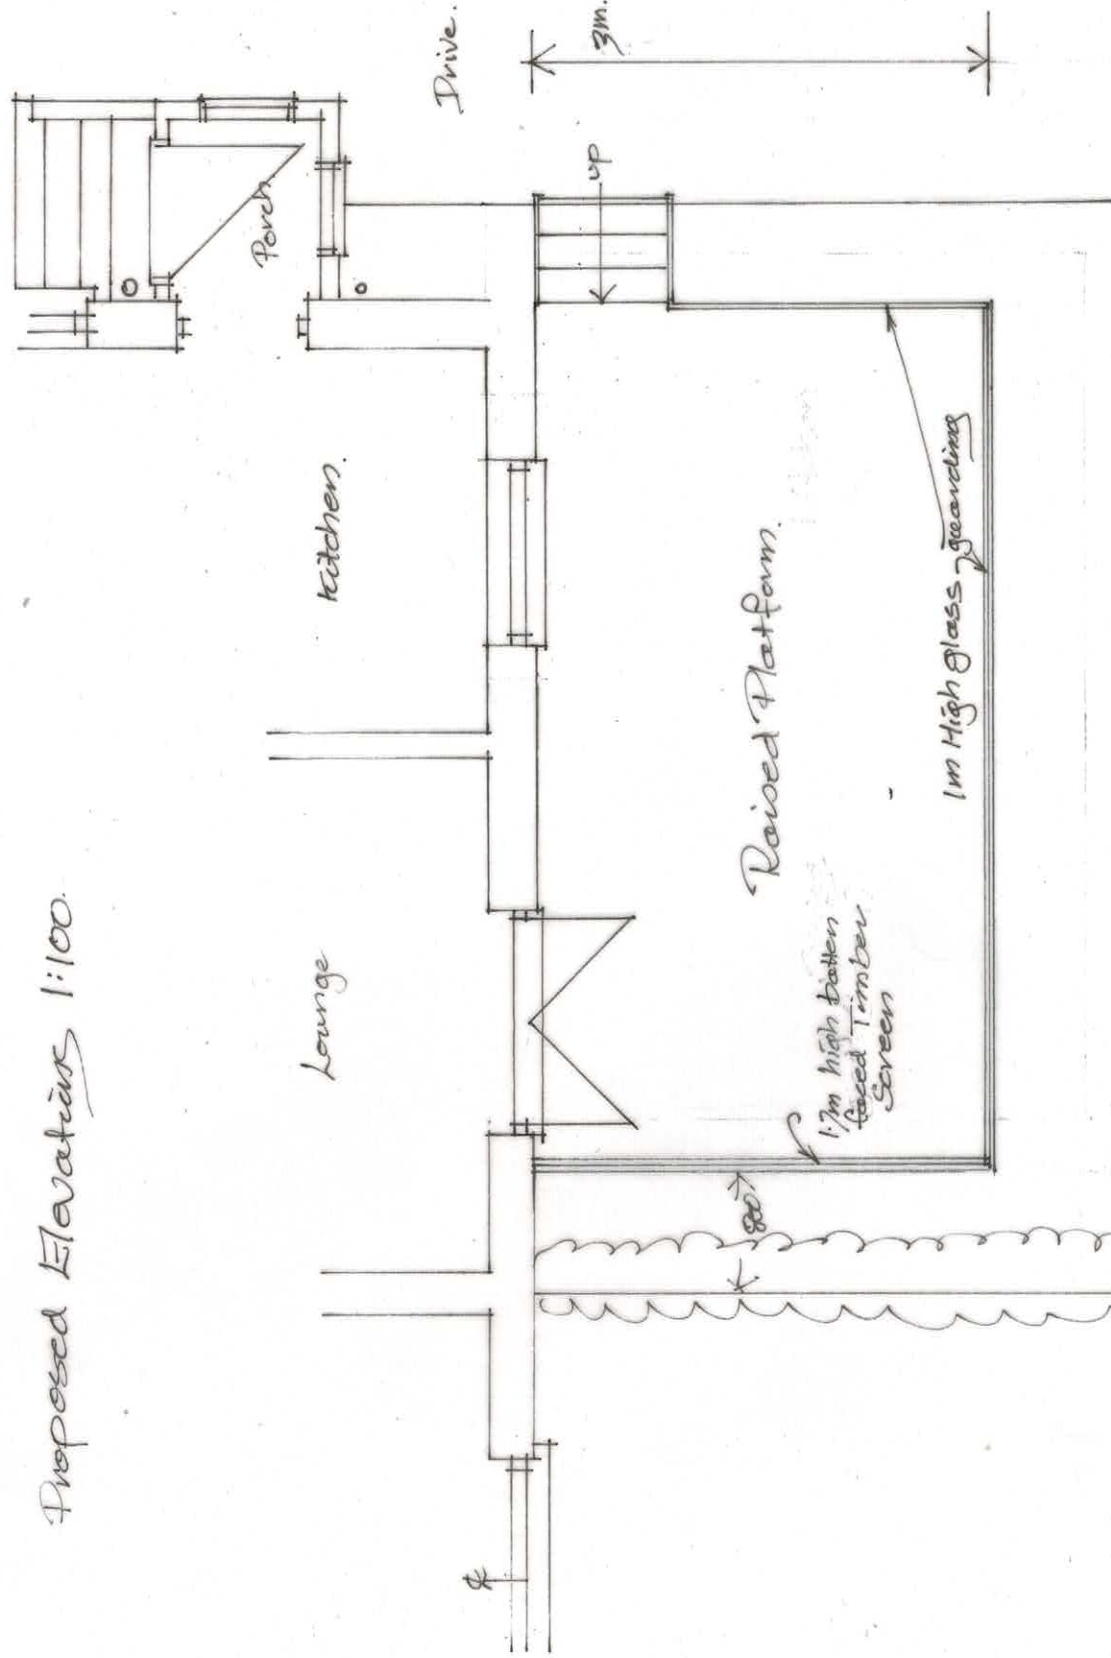

Lounge

Kitchen

Drive

Porch

Raised Platform

1m High glass guarding

1.7m high batten faced timber screen

Hardwood Capping

1.7m above platform level

12mm Marine Ply South Face

100x100 oak Posts (4x6 at 1m centres)

50x10 Cedar Slats at 75 centres North Face

Section

Elevation

Privacy Screen detail 1:5

A3 Size Drawing



Project Hillview
Chapel Lane
Box SN13 8NU

Drawing
Proposed
Raised Platform

Scale 1:50 1:100 26.52/3
Date Feb 26
Drawing CH

Proposed Plan 1:50

