


0m 10m 50m 100m 150m

Ordnance Survey (c) Crown Copyright 2025. All rights reserved. Licence number 100022432

Rev No.	Revision Note	Date	Drawn	Checked
B	Game Larder added	15.12.25	TJ	AW
C	Farm Office added	30.01.26	TJ	AW
D	Storage Building added & Site Boundary updated	12.03.26	TJ	AW

NUMBER - REV - CLIENT - PROJECT			05540-00 - D - Green Knight Estate - Crofton Farm		
TITLE			BOURNE VALLEY ASSOCIATES		
Location Plan			ANDOVER LANE FARM FABERSTOWN ANDOVER HAMPSHIRE SP11 9PE Tel: 01264 850159 Email: info@bournevalley.co.uk		
DATE	SHEET	SCALE	DRN BY	CHK BY	PAPER SIZE
12.03.26	04	1:1250	AW	AW	A3

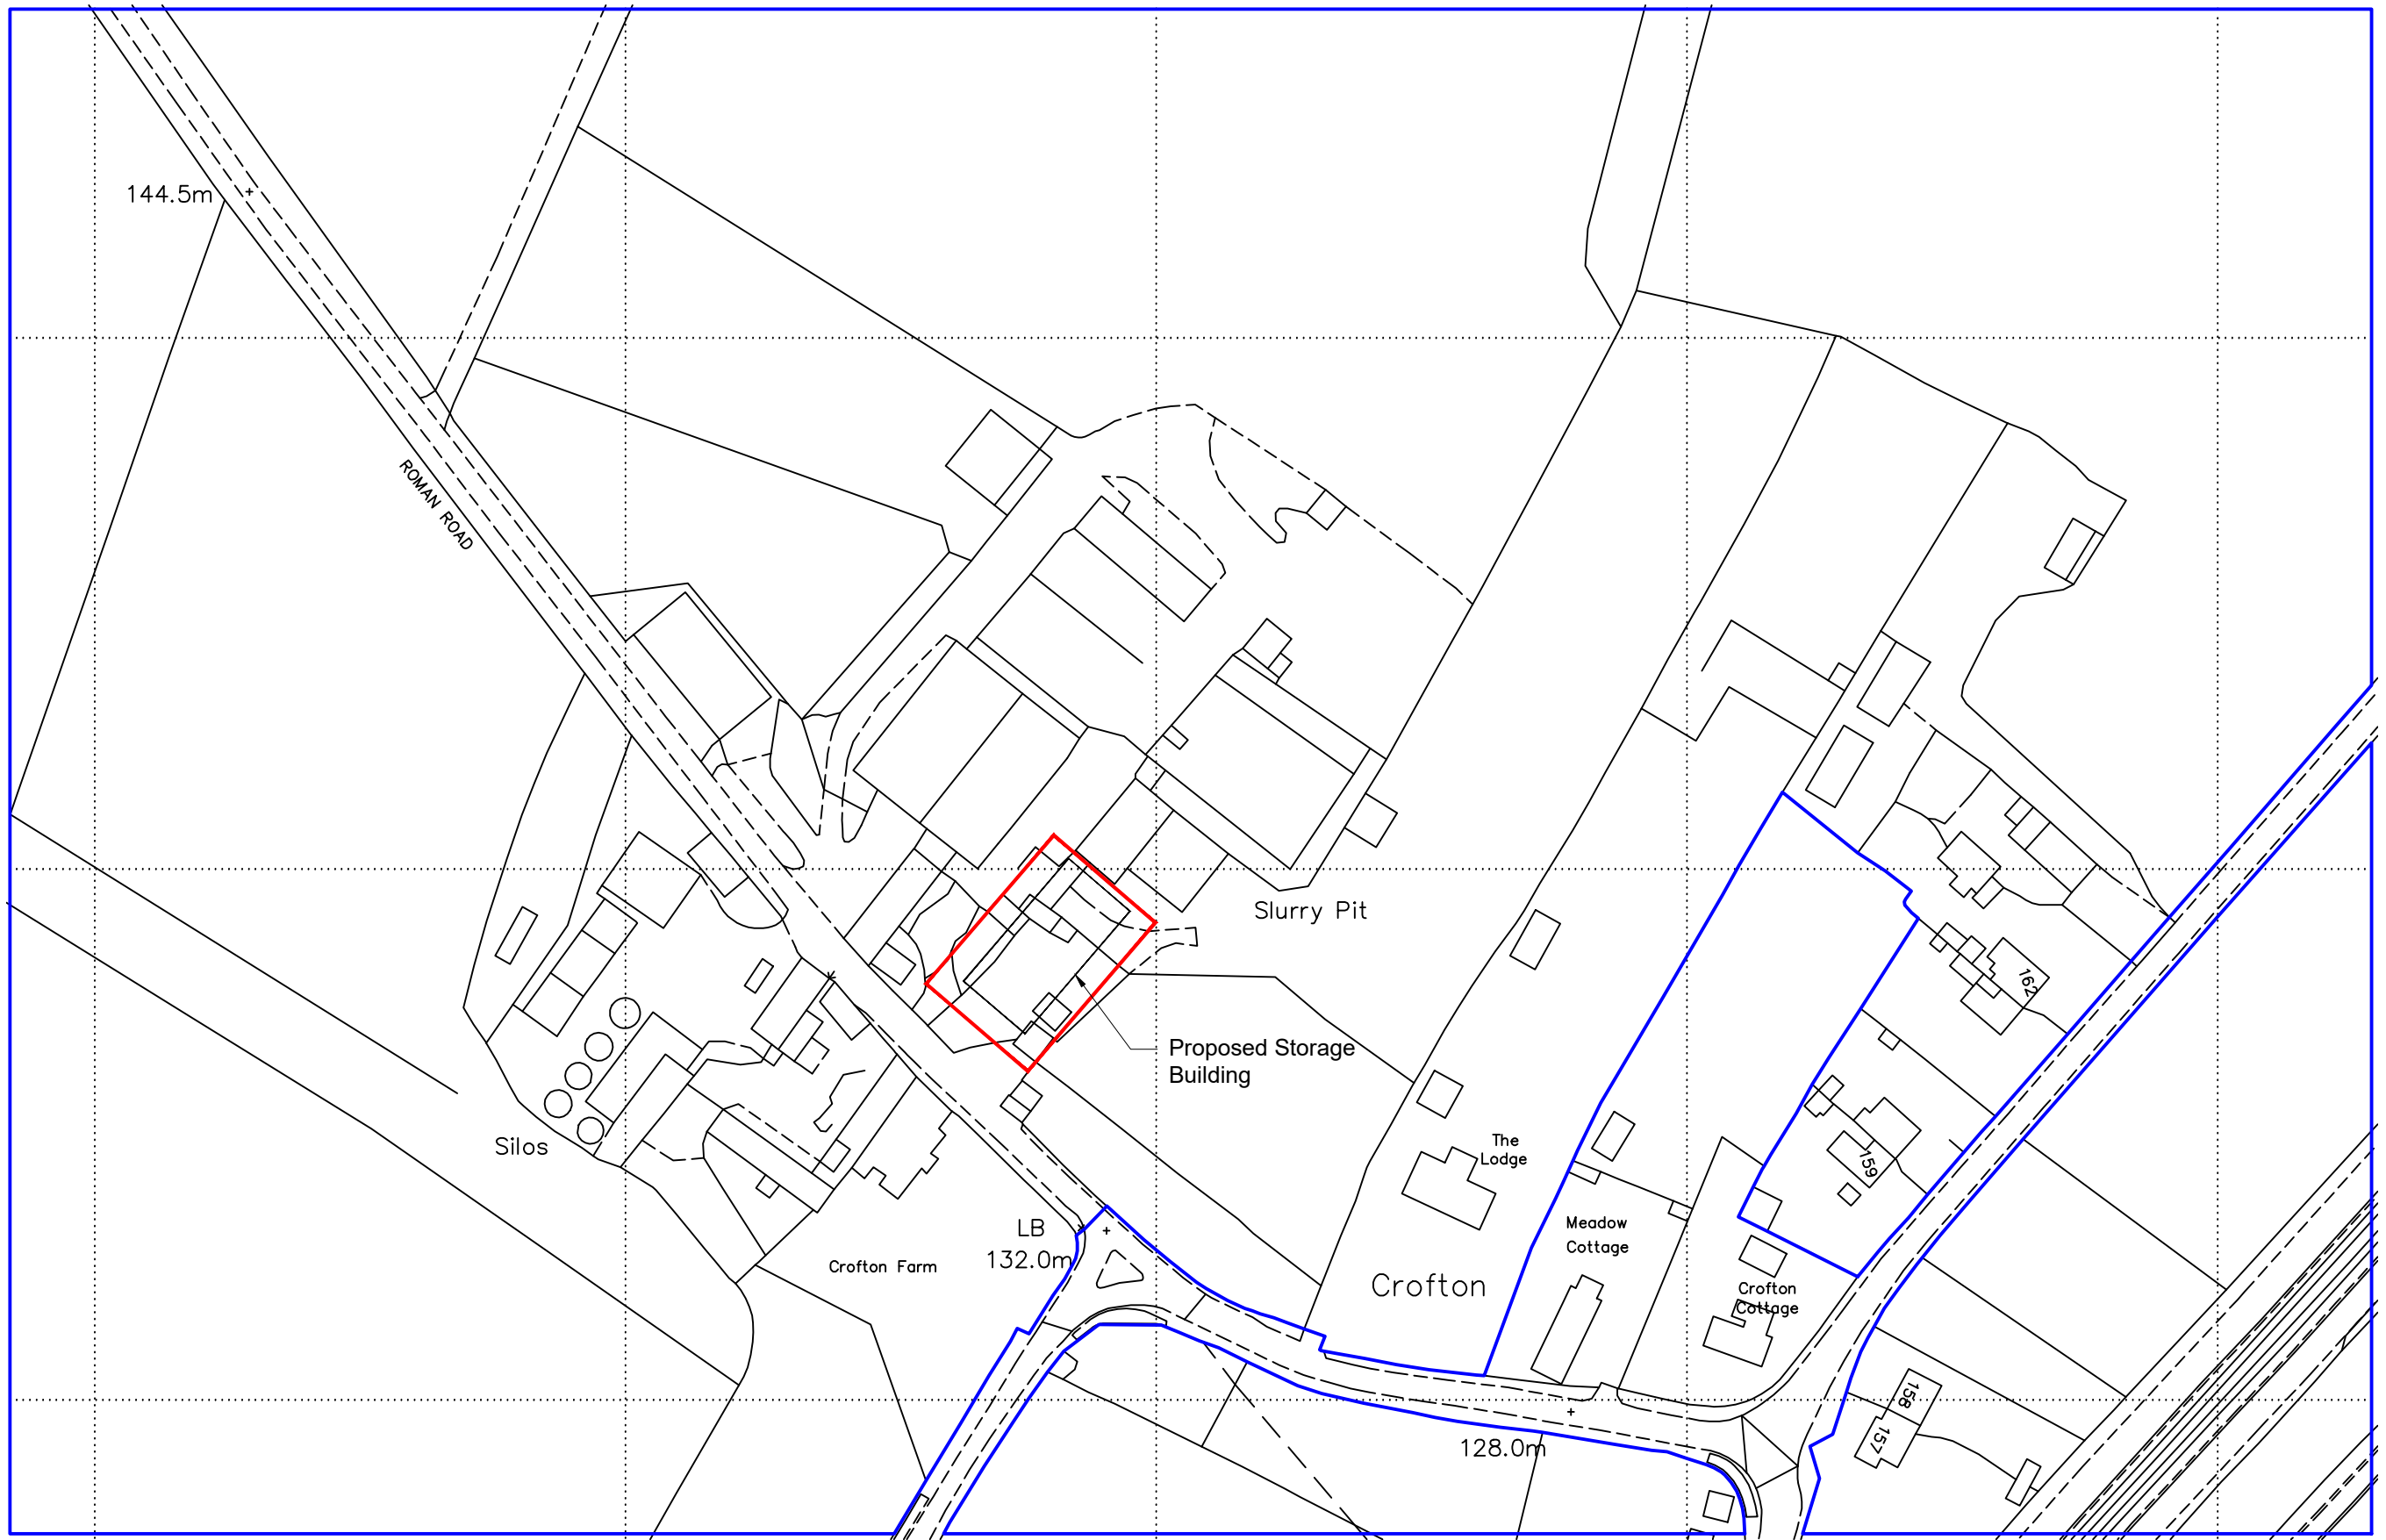