




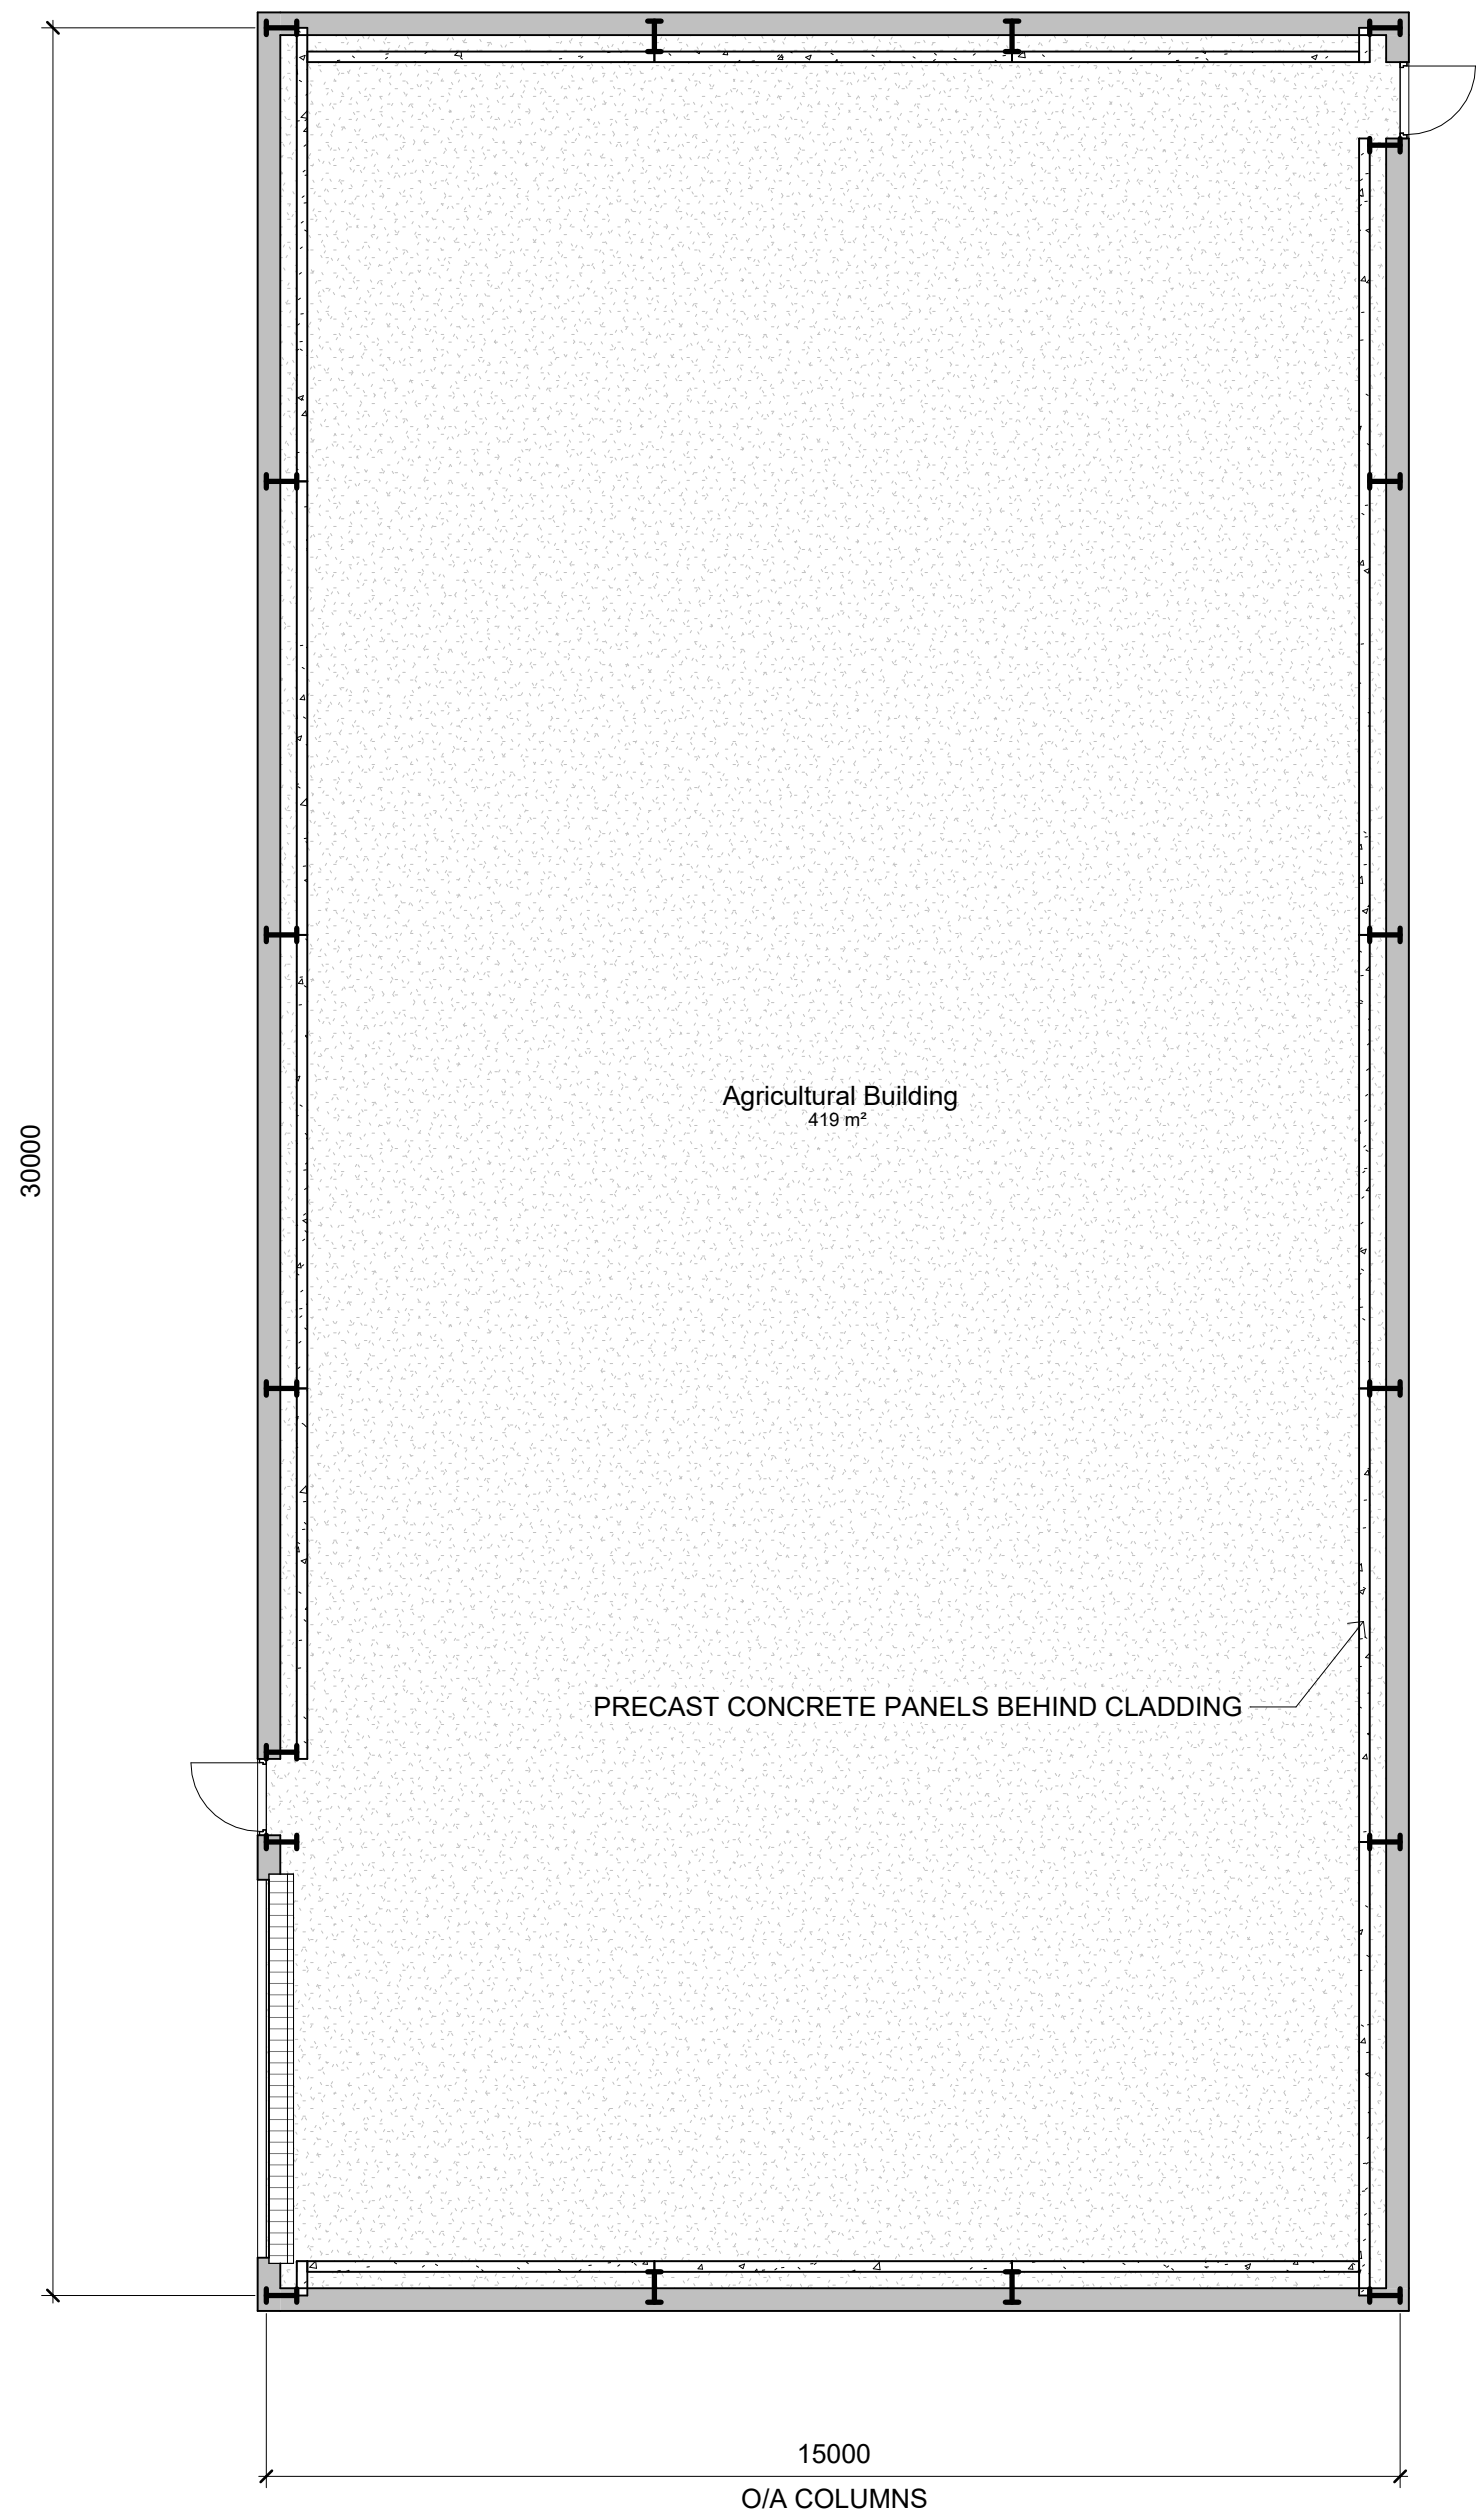


Level 1 - GF Plan Proposed
1 : 100

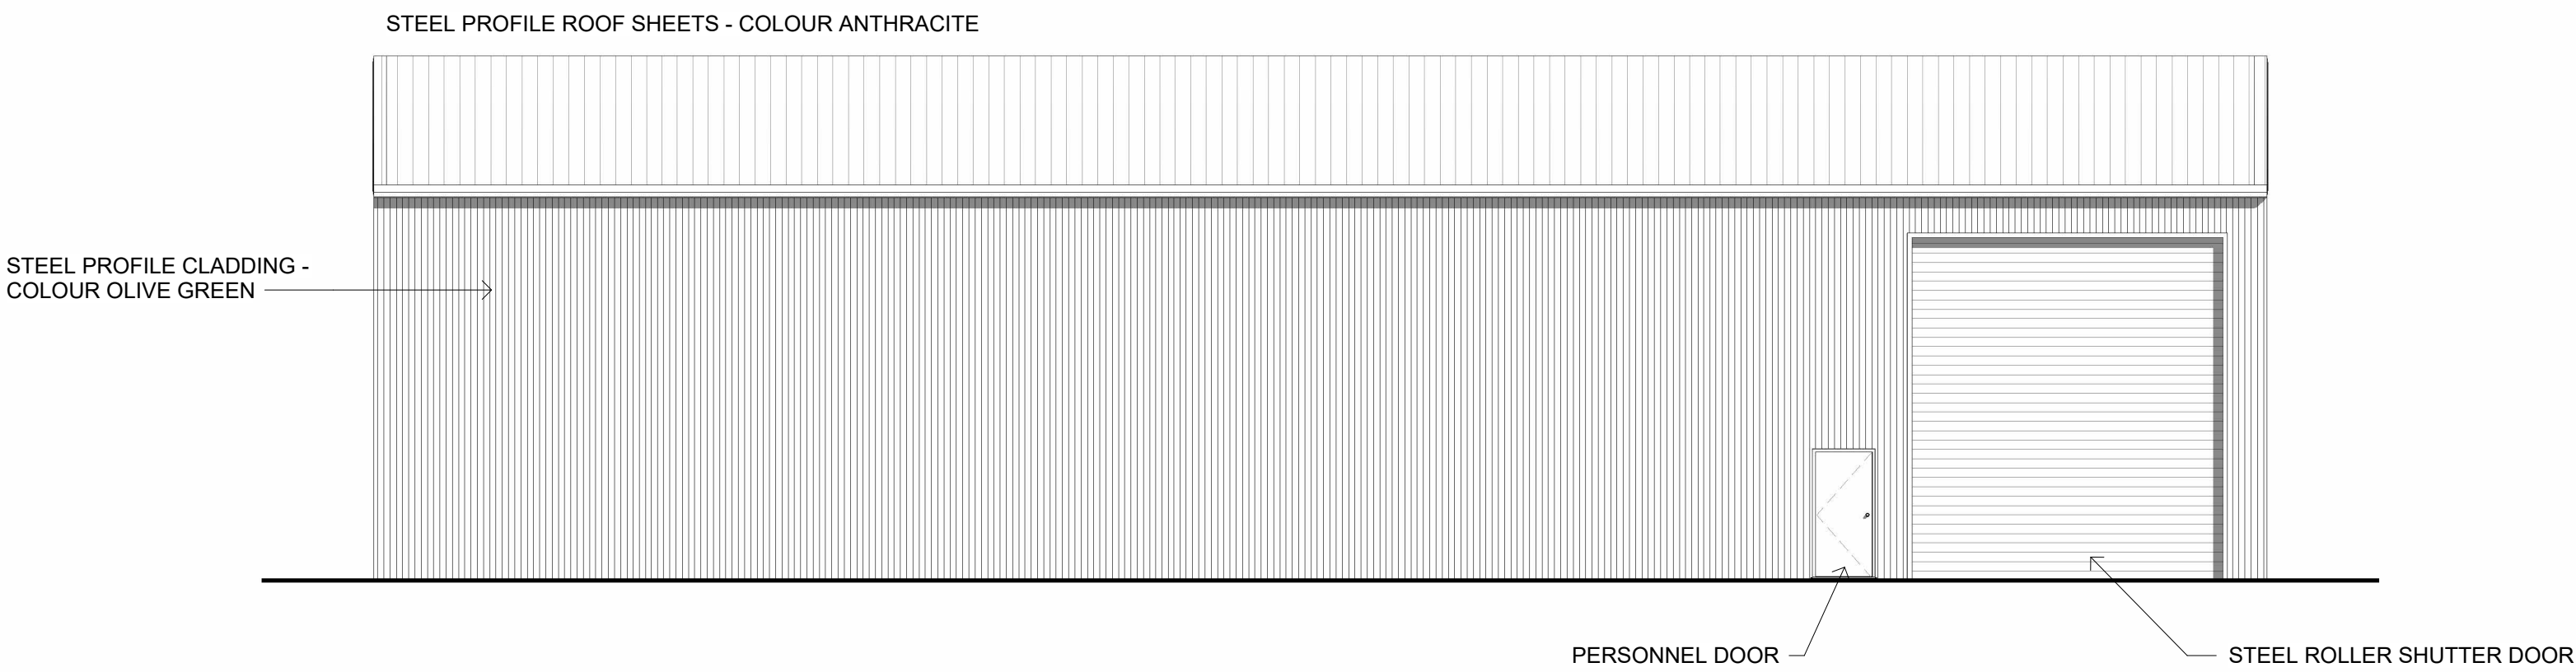


North West - Proposed
1 : 100

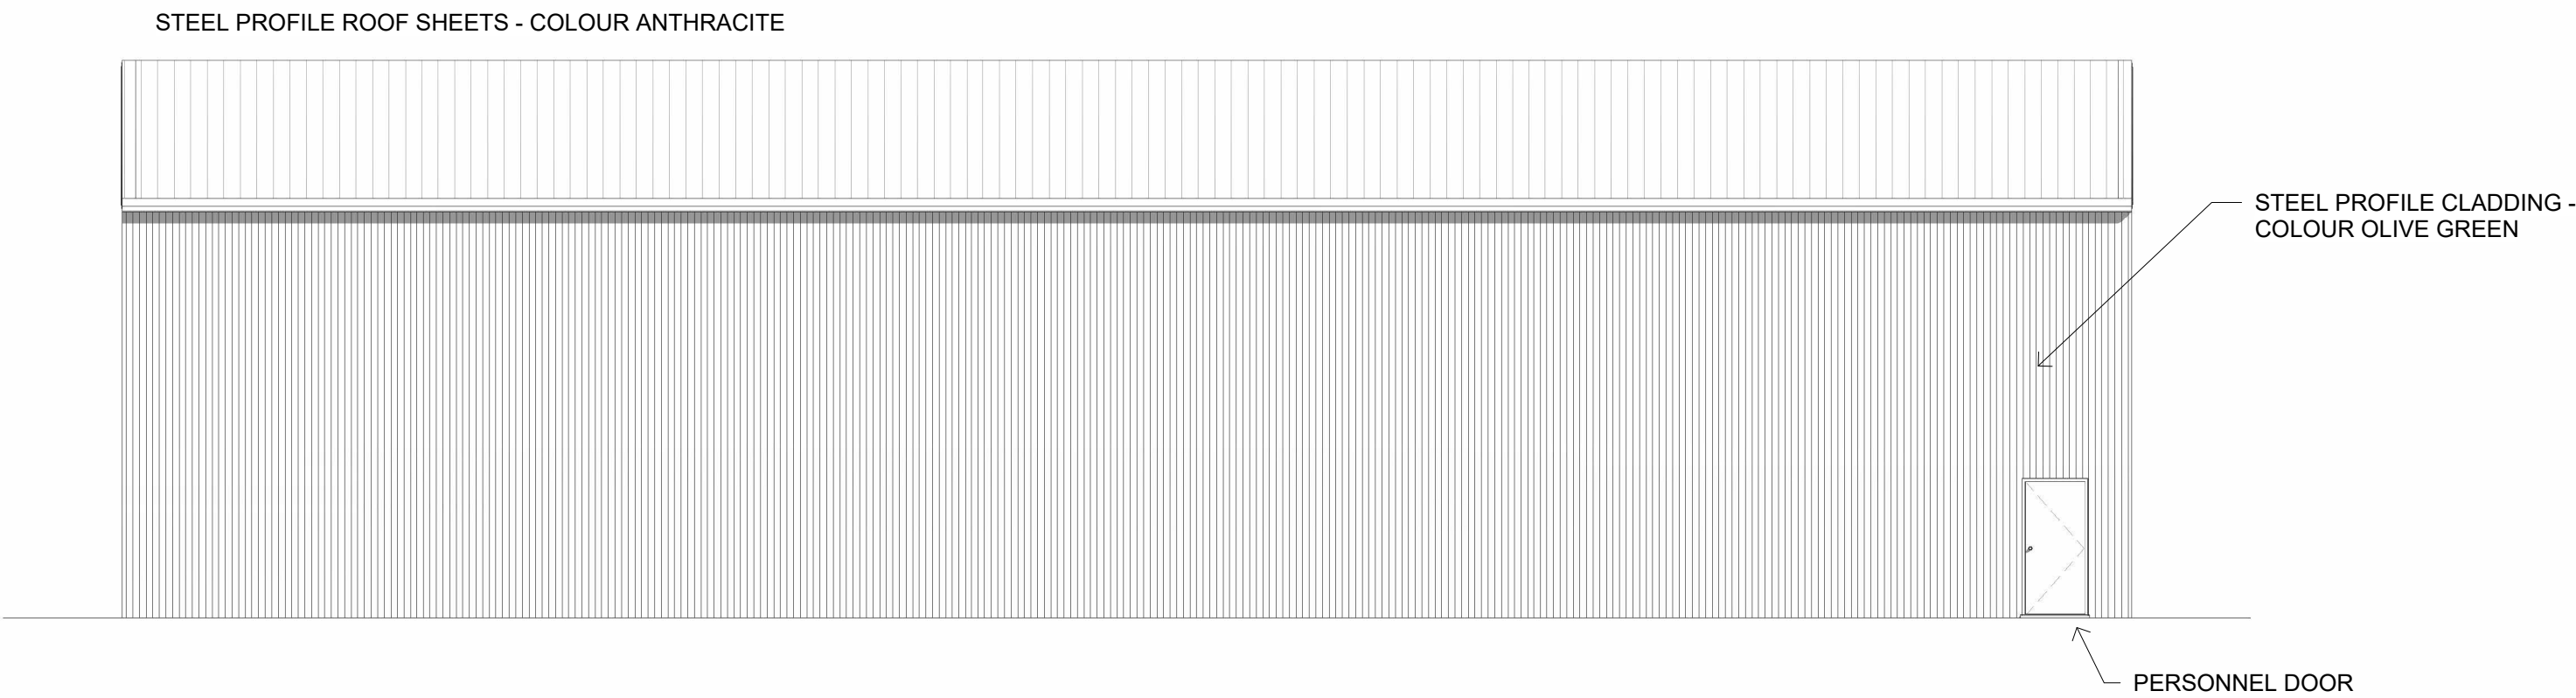


South East - Proposed
1 : 100

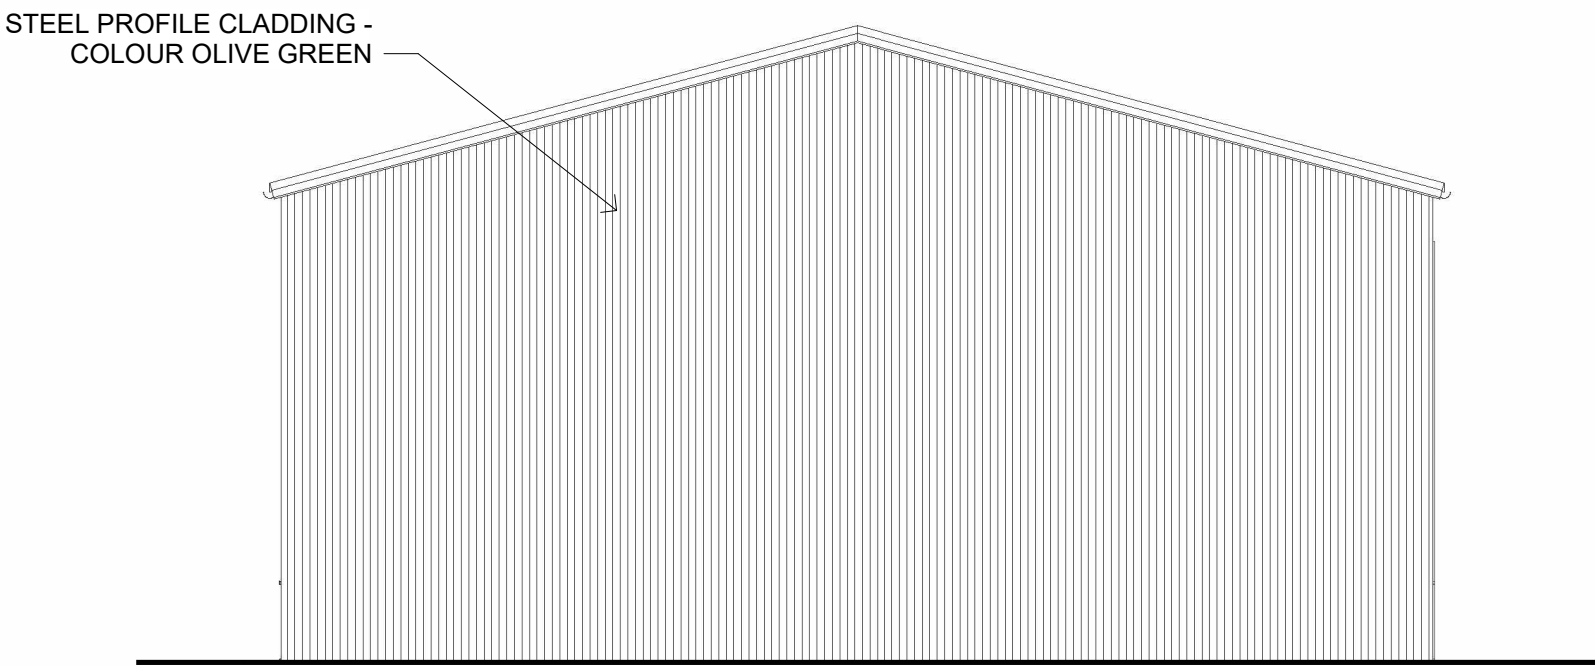

North East - Proposed
1 : 100

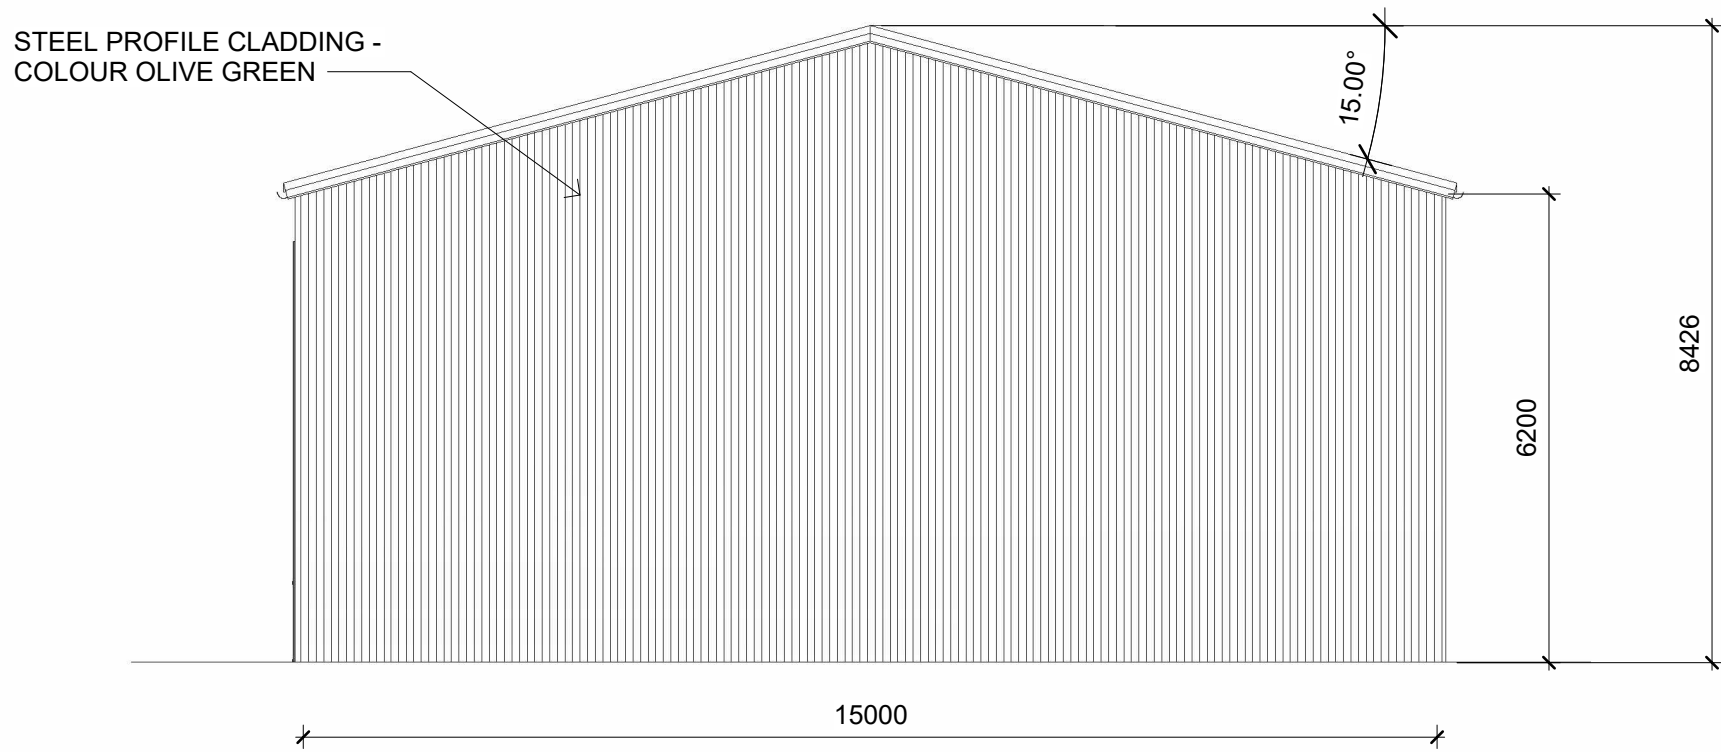

South West - Proposed
1 : 100

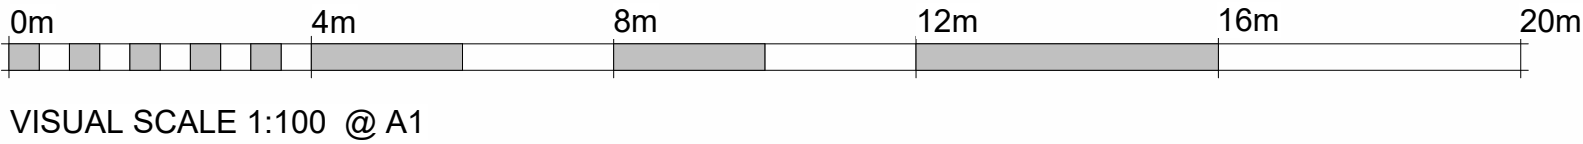

VISUAL SCALE 1:100 @ A1

Rev No.	Revision Note.	Date	Drawn	Checked

Project number	Client	Project
05540-13 Crofton Farm		Storage Building
Title	Proposed Plans	
Date	Sheet	Scale
12.03.26	01	1 : 100
Drawn by	Checked by	Paper Size
AW	VW	A1
BOURNE VALLEY ASSOCIATES		
ANDOVER LANE FARM FABERSTOWN ANDOVER HAMPSHIRE SP11 9PE Tel: 01264 850159 Email: info@bournevalley.co.uk		

