


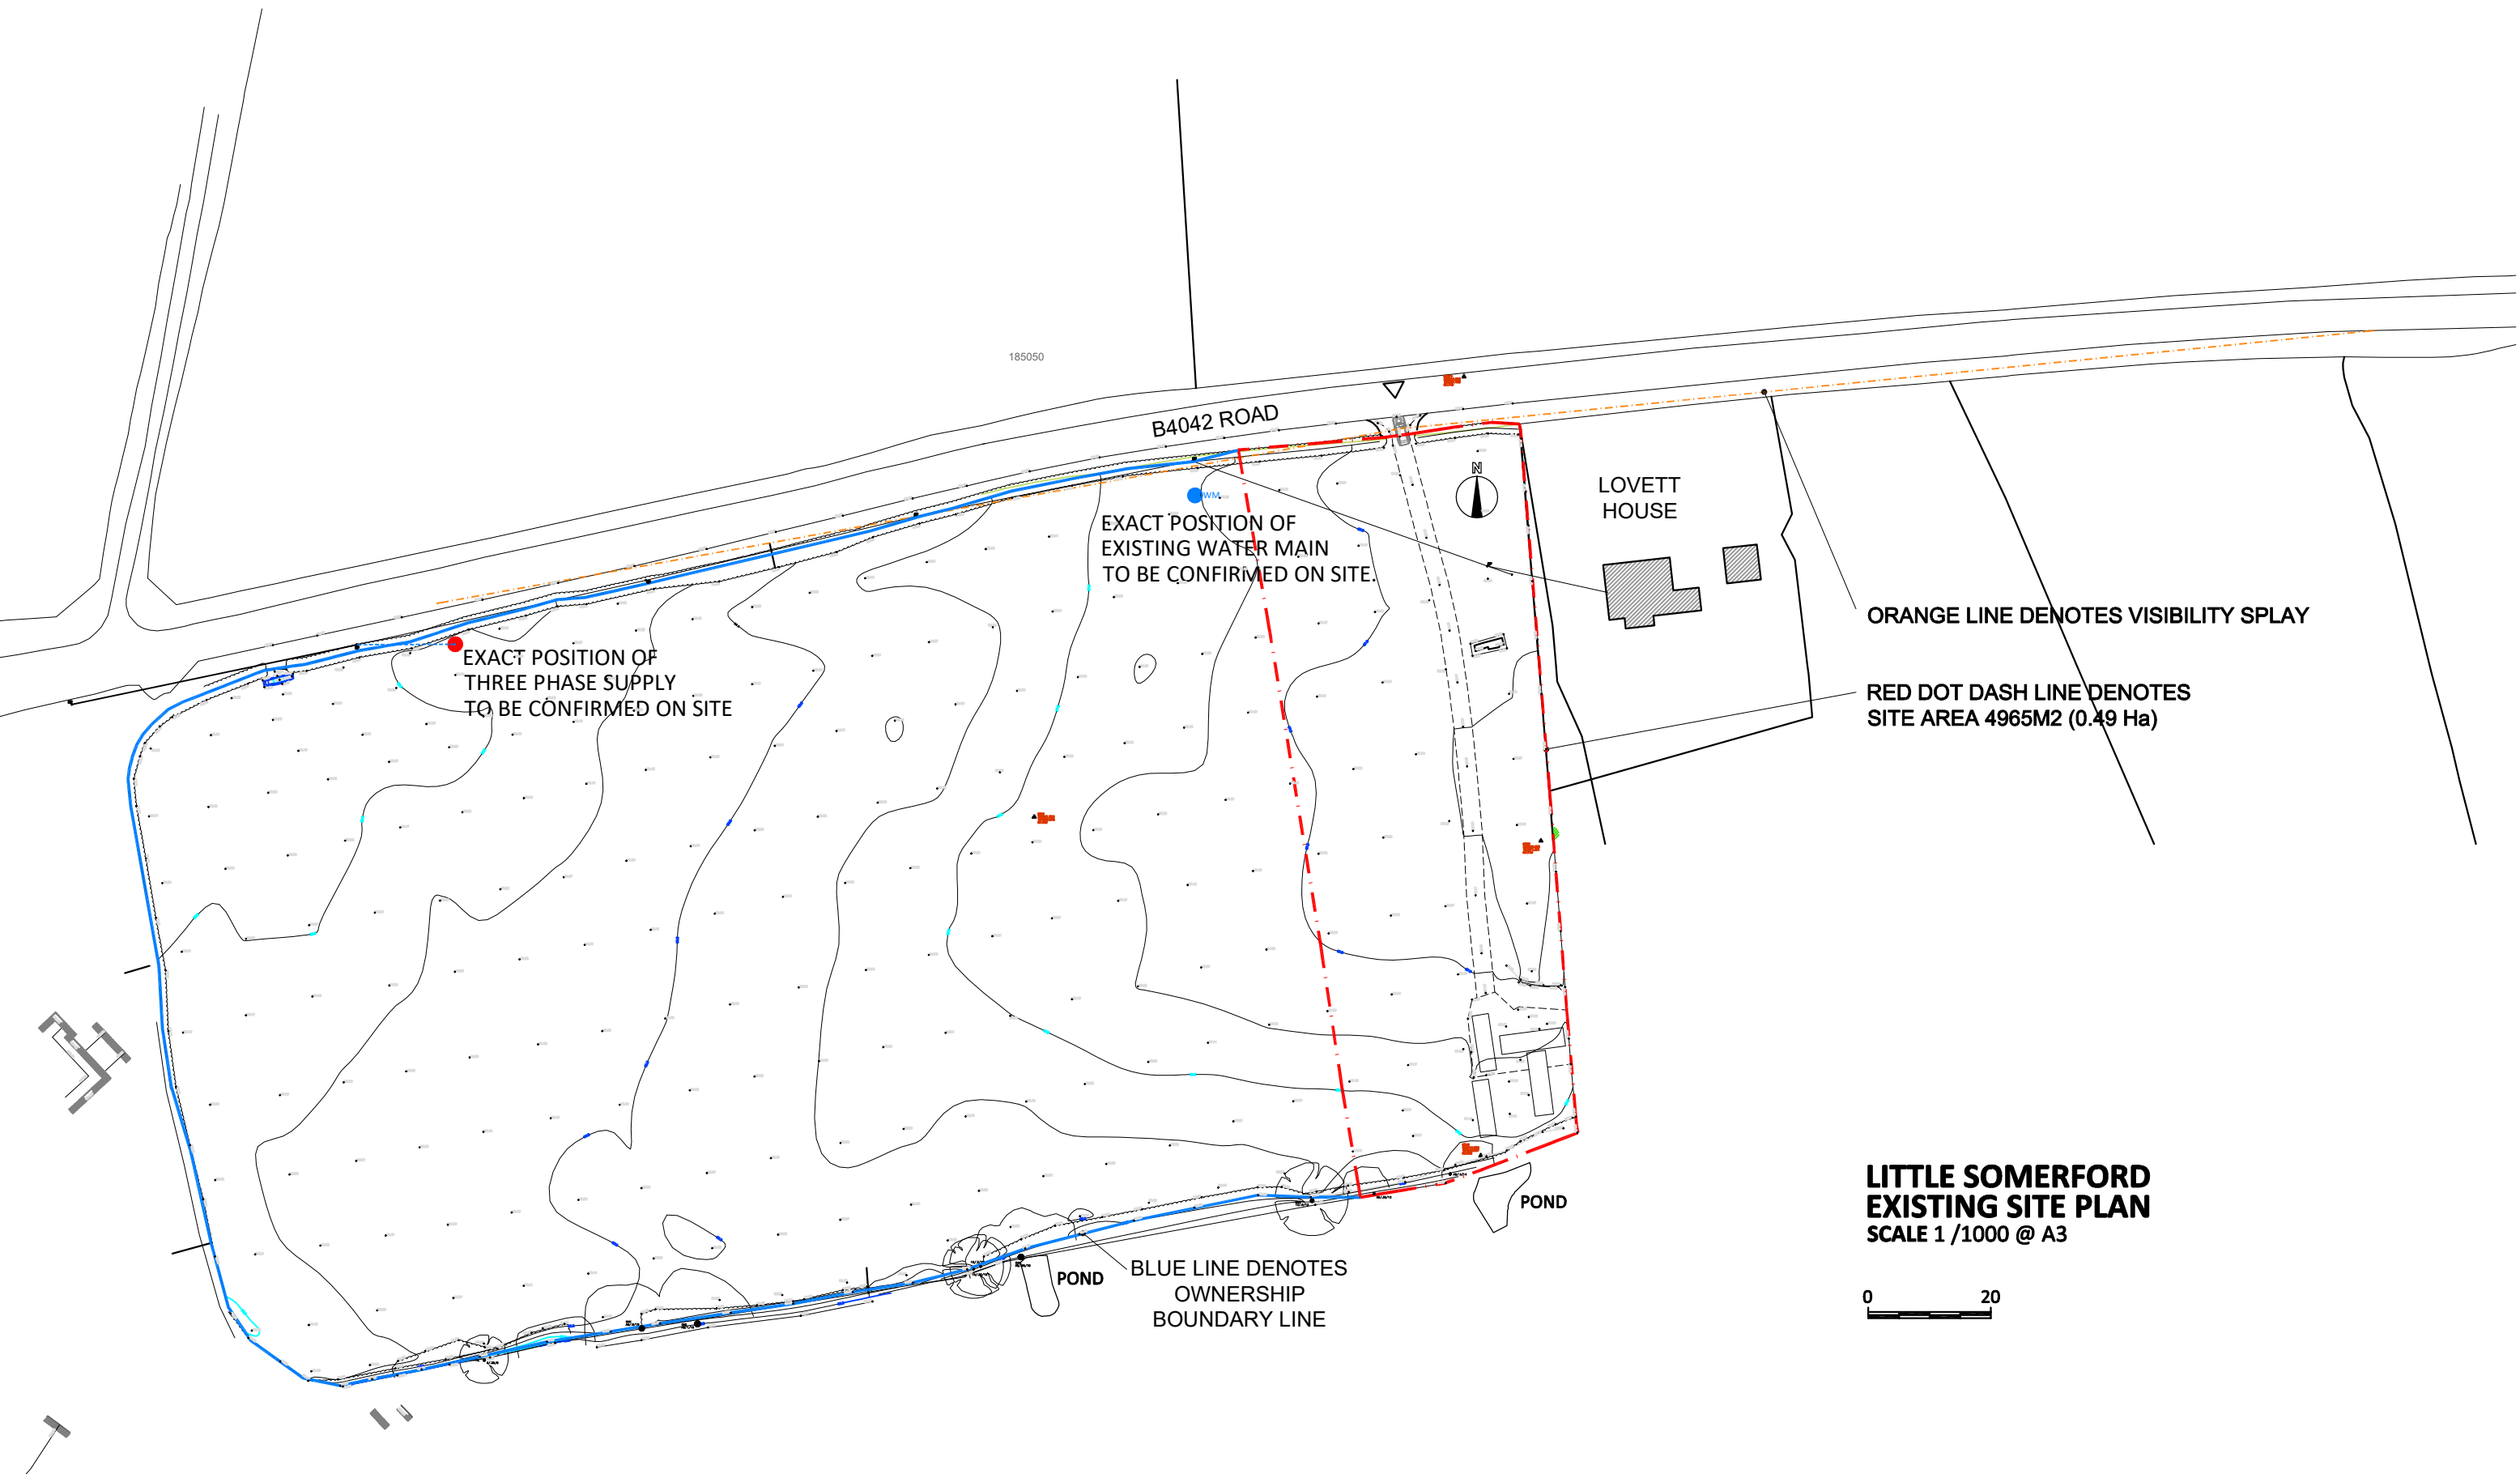

**LITTLE SOMERFORD
EXISTING SITE PLAN
SCALE 1 /1000 @ A3**

All dimensions are in millimeters unless otherwise stated. Any variation or supplementary drawing is to be approved by the architect. All dimensions and conditions are to be checked on site, prior to preparing drawings or commencing work. Any discrepancies within these drawings are to be reported to the architect immediately.

PLANNING DRAWING
DO NOT SCALE FROM THIS DRAWING EXCEPT FOR LOCAL
AUTHORITY PLANNING PURPOSES.