


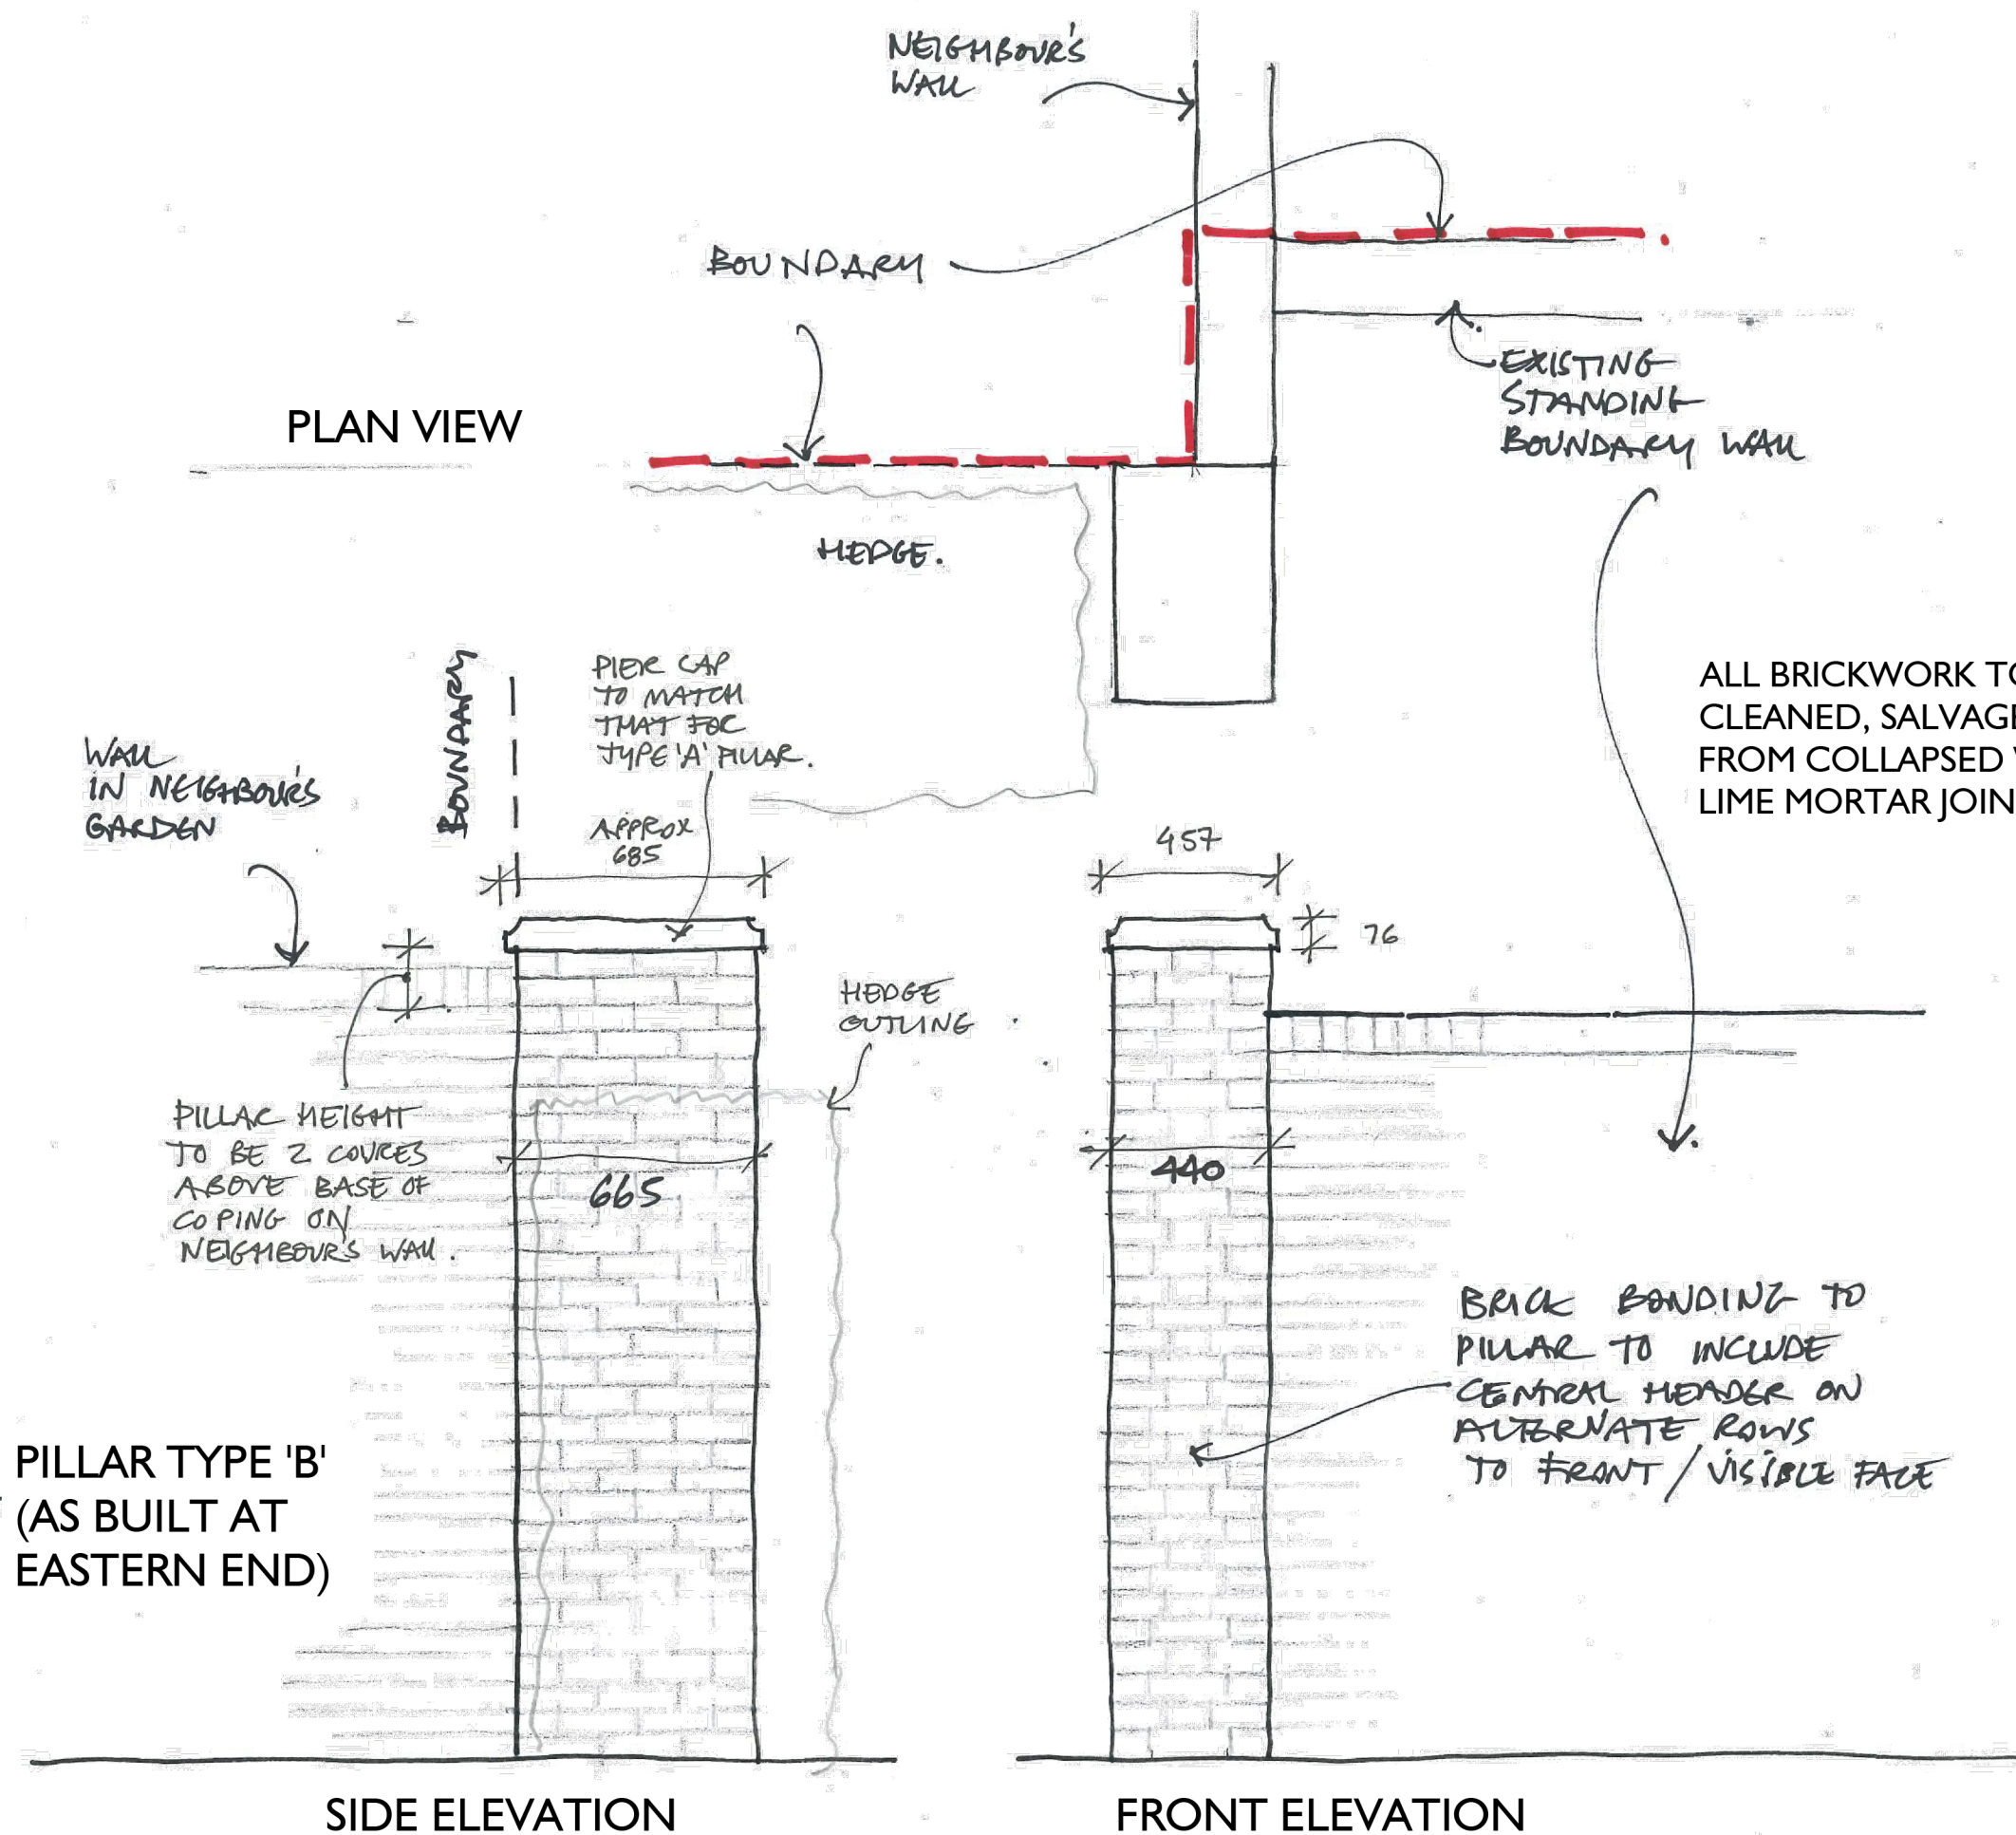

FOR PLAN REFER TO
DRAWING I294-GA-01



PLANNING ISSUE	2026-03-06	SH	CB
rev description	date	by	chk

project
MANOR FARM BROAD CHALKE

client
Mr. & Mrs JOWETT

drawing title
DETAIL ELEVATION 2 - INC. PILLAR TYPE 'B'

drawing number I294-EL-03	revision -	status PLANNING	scale 1:20@A3
------------------------------	---------------	--------------------	------------------