




HW
27/11/2020

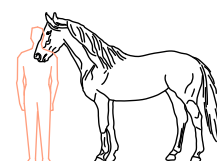


North elevation 1:100

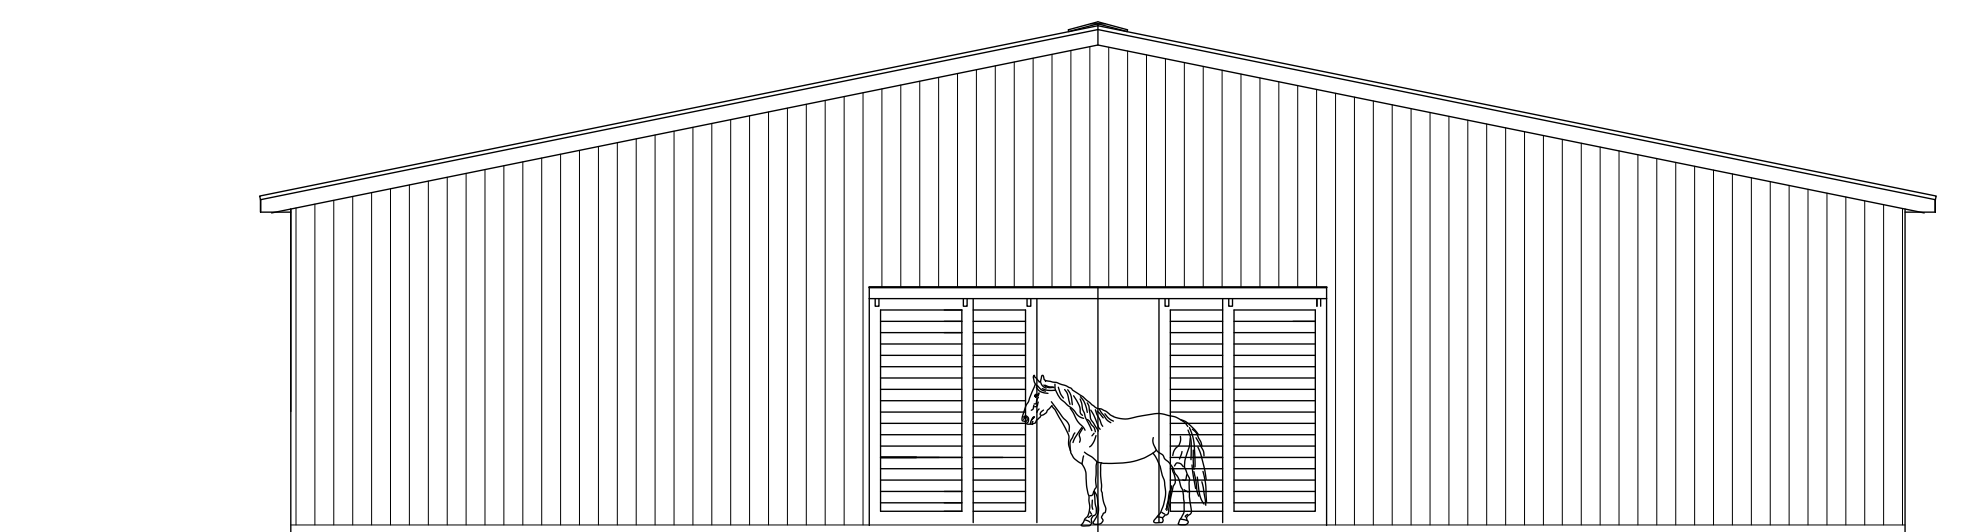



East elevation 1:100

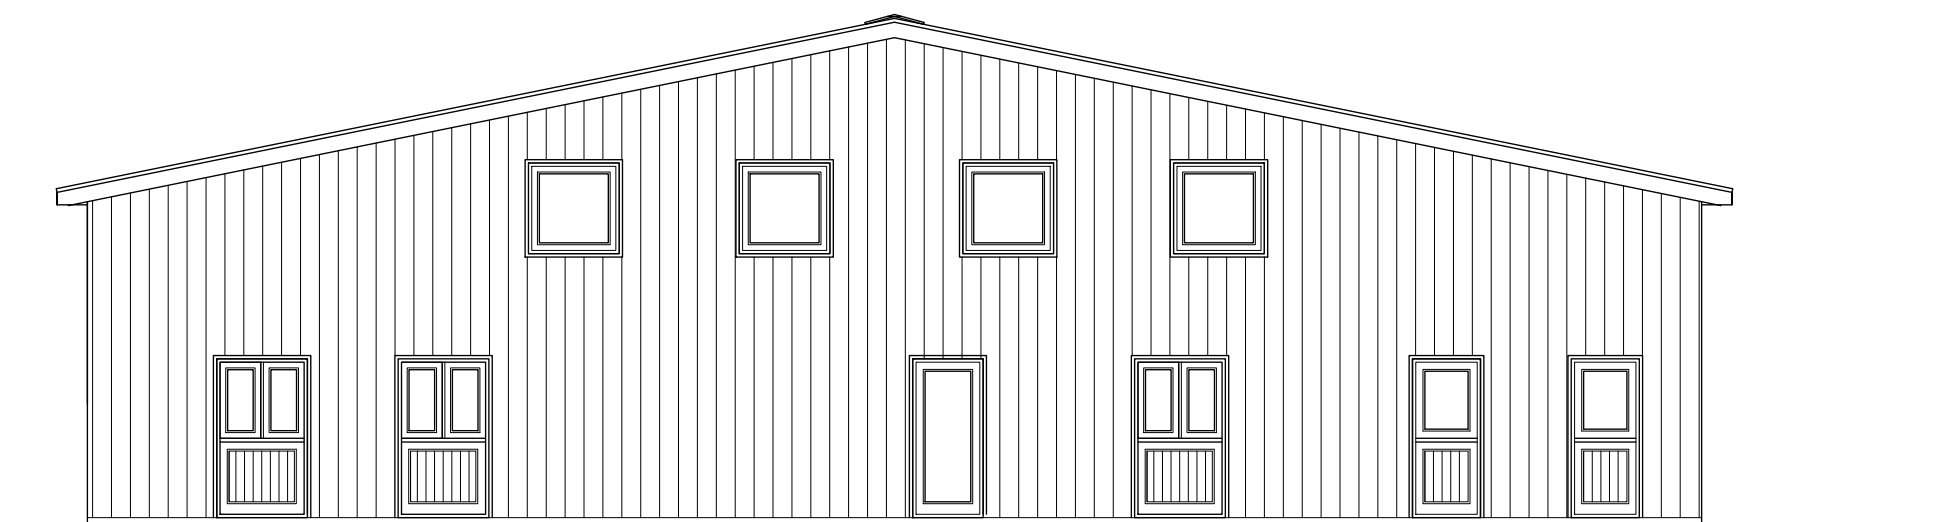


West elevation 1:100

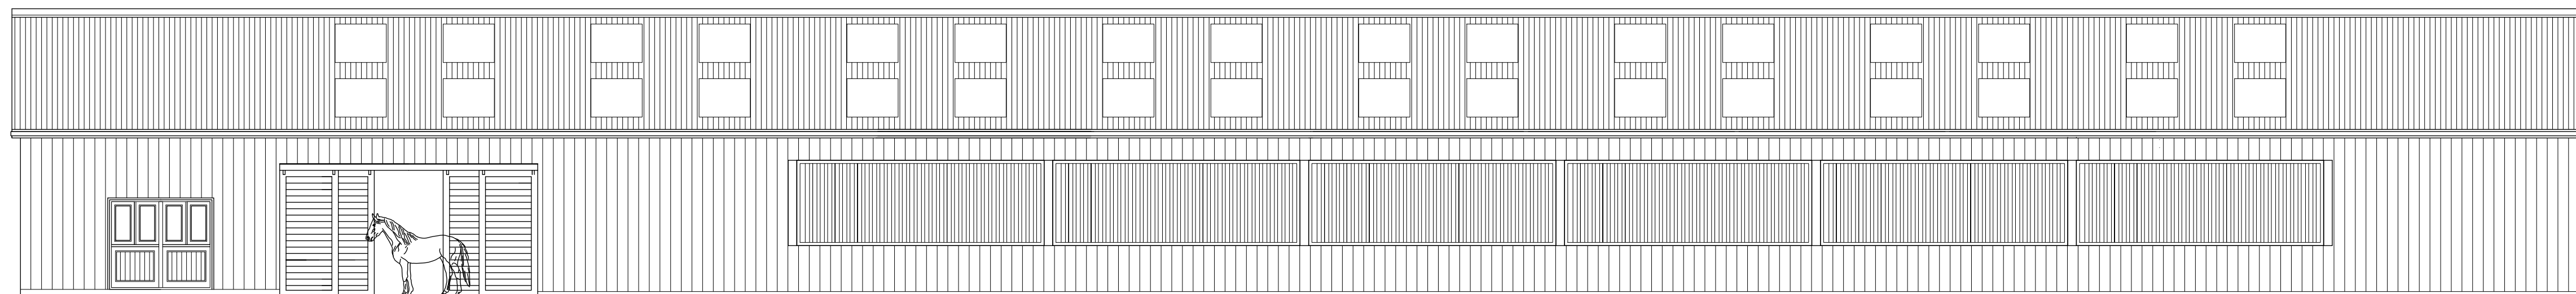

South elevation 1:100

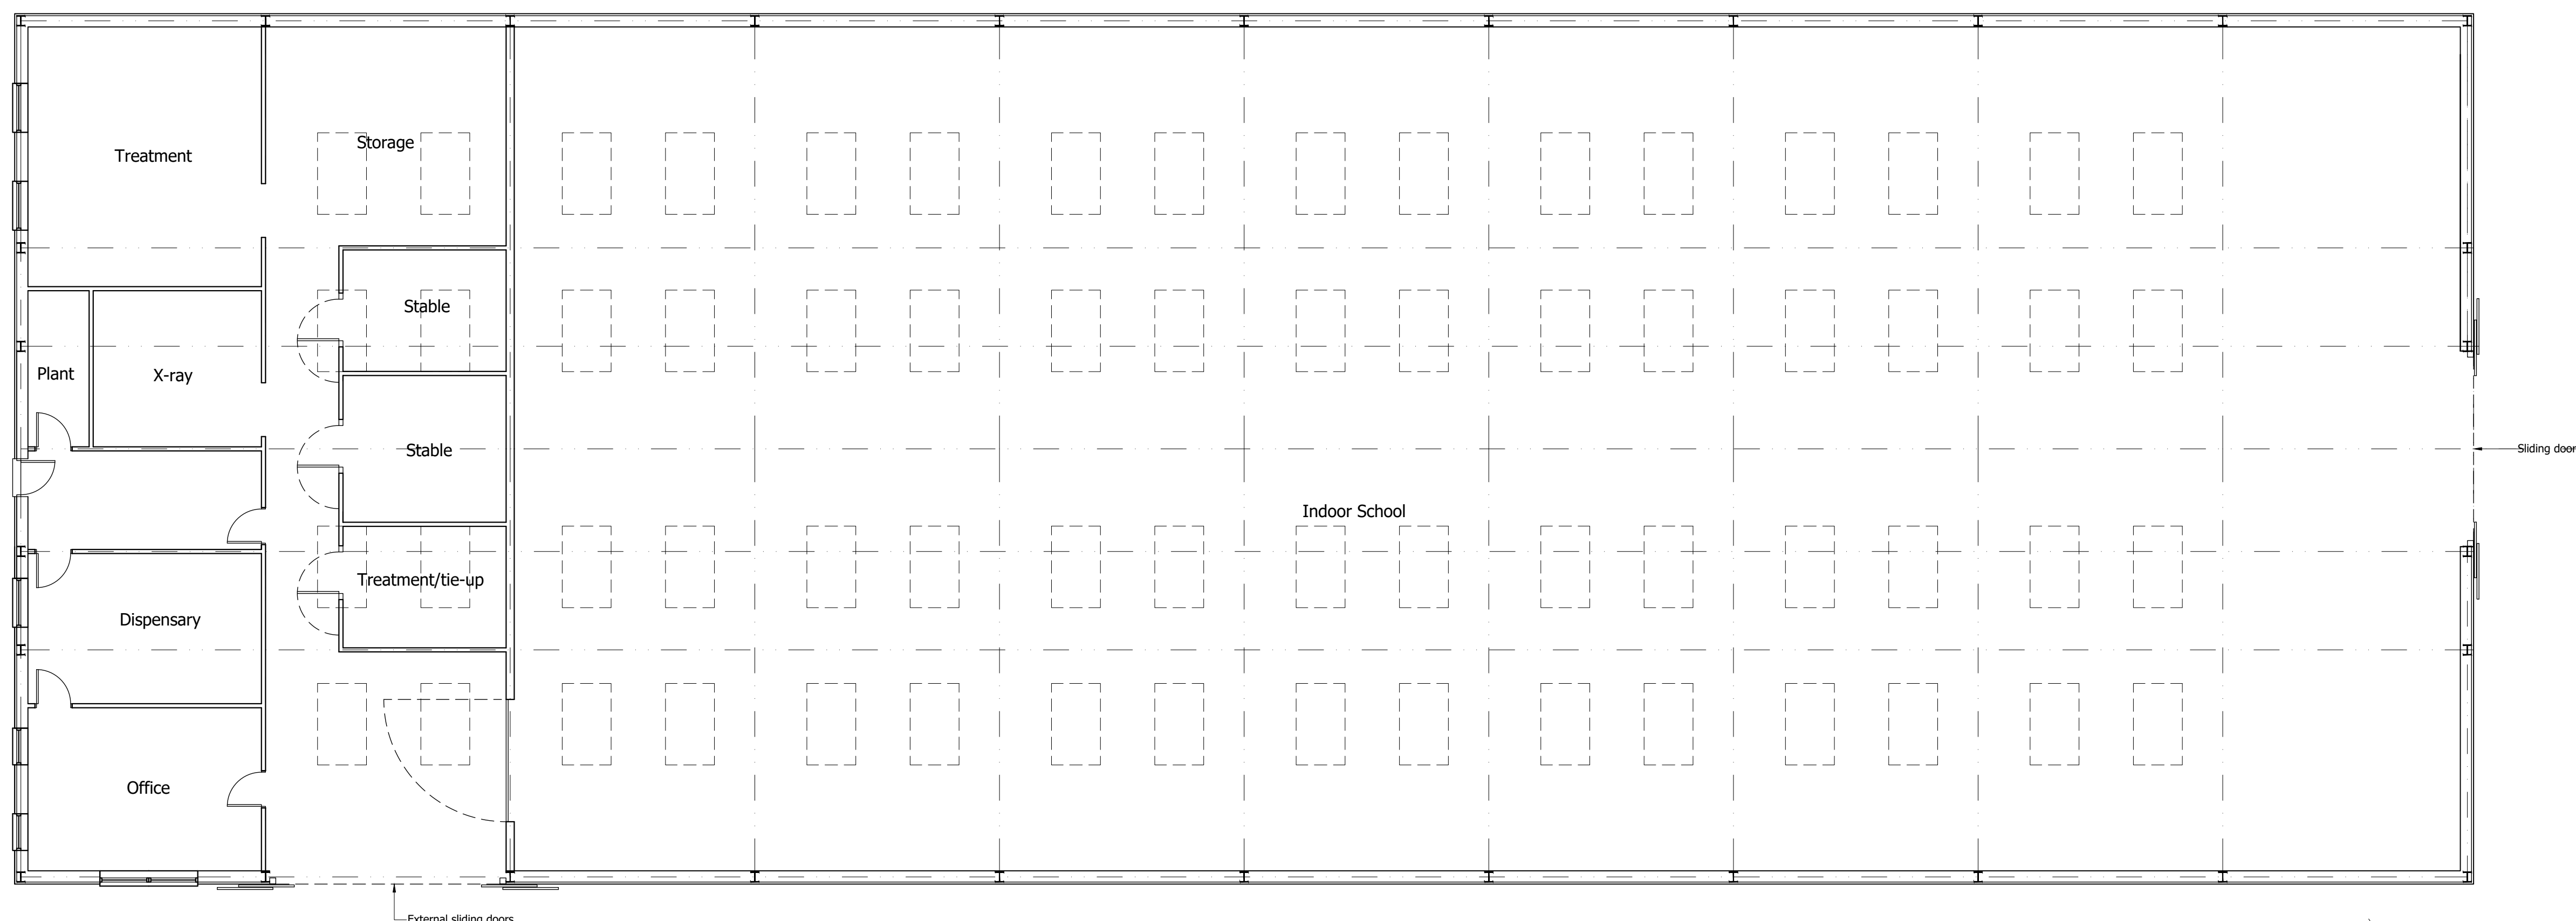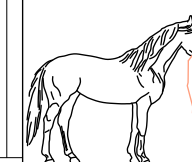


Proposed plan of Barn 1:100

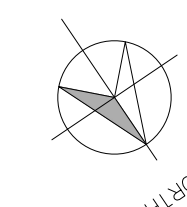

PROJECT

The Mill House, Poulton, Marlborough

REVISION	DATE	AMENDMENTS
----------	------	------------

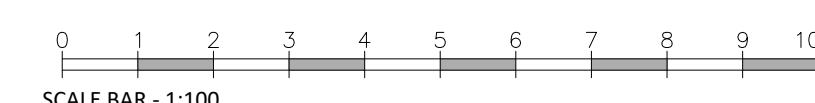

SCALE BAR - 1:10

Proposed barn
MATHEWS
Devizes
01380

1:100 @ A1

EWSON WATERS ARCHITECTS

Whitworth Studio:
07507 765602

RIBA #

Chartered Institute

The Old Surgery
Crowle Road · Lambourn
Berkshire · RG17 8NR

enquiries@mw-architects.co.uk
01488 91311

EWSON WATERS ARCHITECTS LLP

106-D

© MATHEWSON WATERS ARCHITECTS LLP
7128.106
01488 73131
www.mw-architects.co.uk
enquiries@mw-architects.co.uk
Matthewson Waters Architects LLP
Architects • RIBA