



0m 10m 20m SCALE BAR 1:100


Material Legend:
A. Corrugated metal sheets. Colour: TBC
B. Articulated timber cladding. Colour: TBC
C. Reclaimed stone mixed with new matching stone
D. W/C Aluminium windows and doors. RAL Colour: TBC
E. MWH Local. Colour: Black
F. PPG Aluminium rooflight. Colour to match glazing
G. Gypape PPG Aluminium windows and doors. RAL Colour: TBC

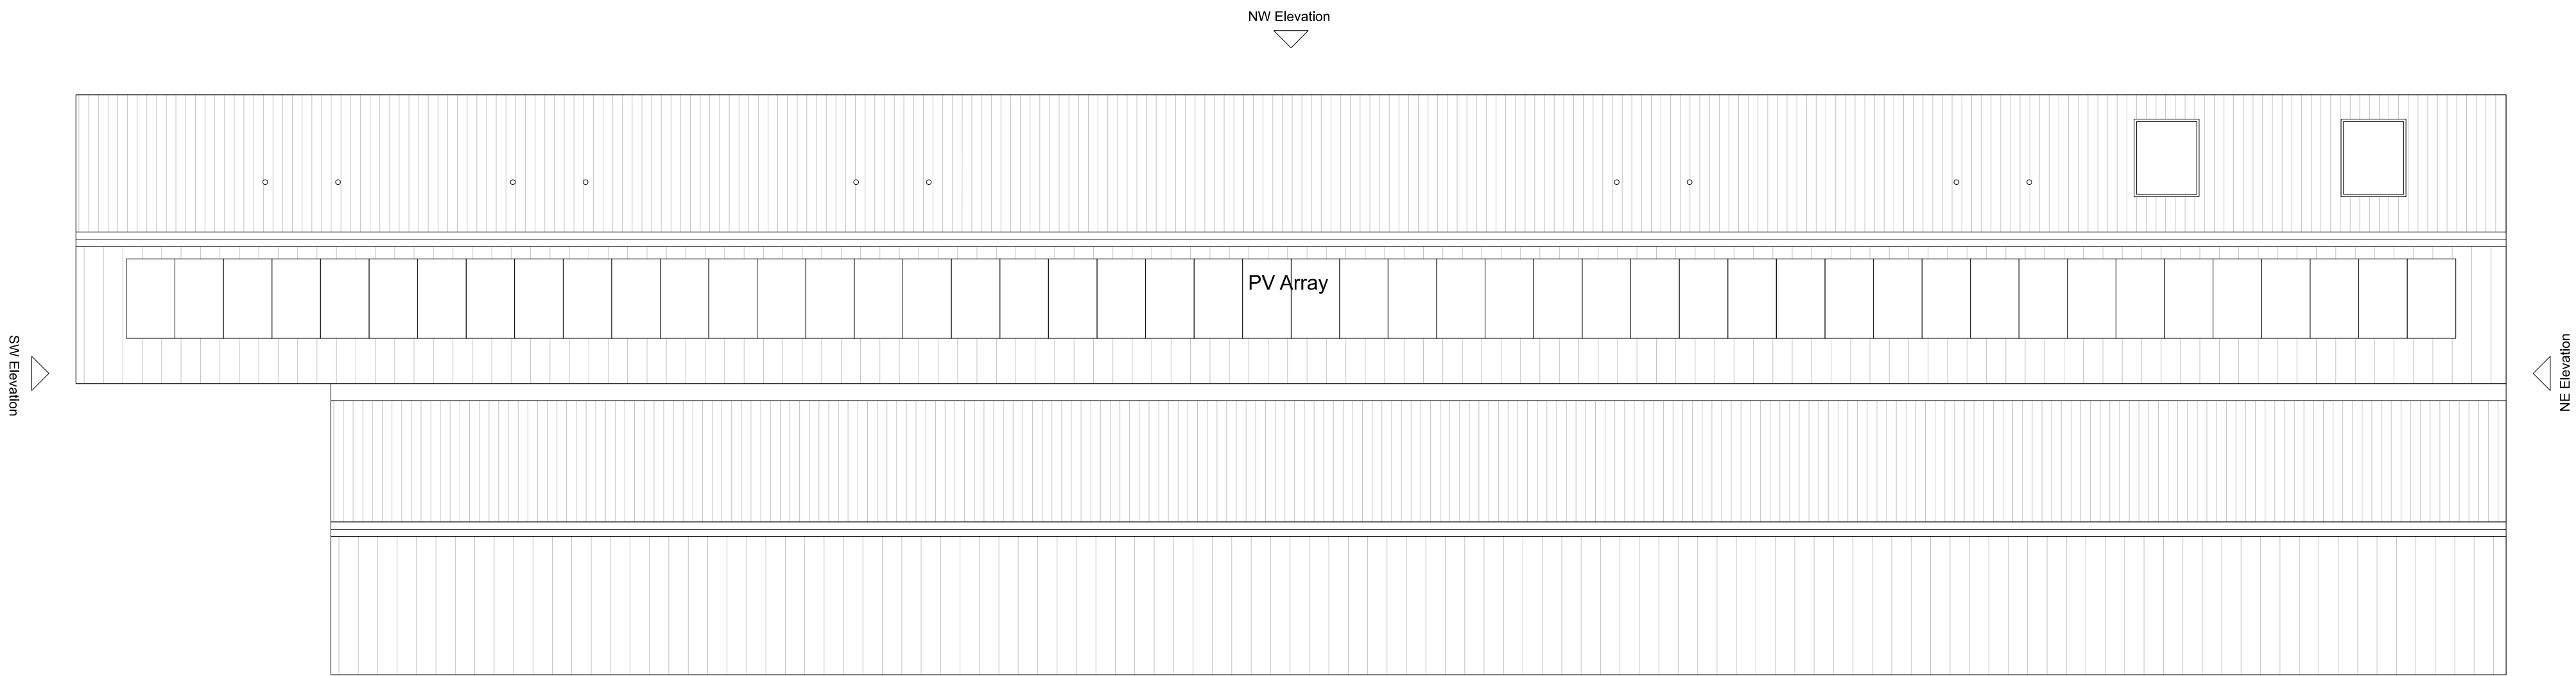


Roof Plan

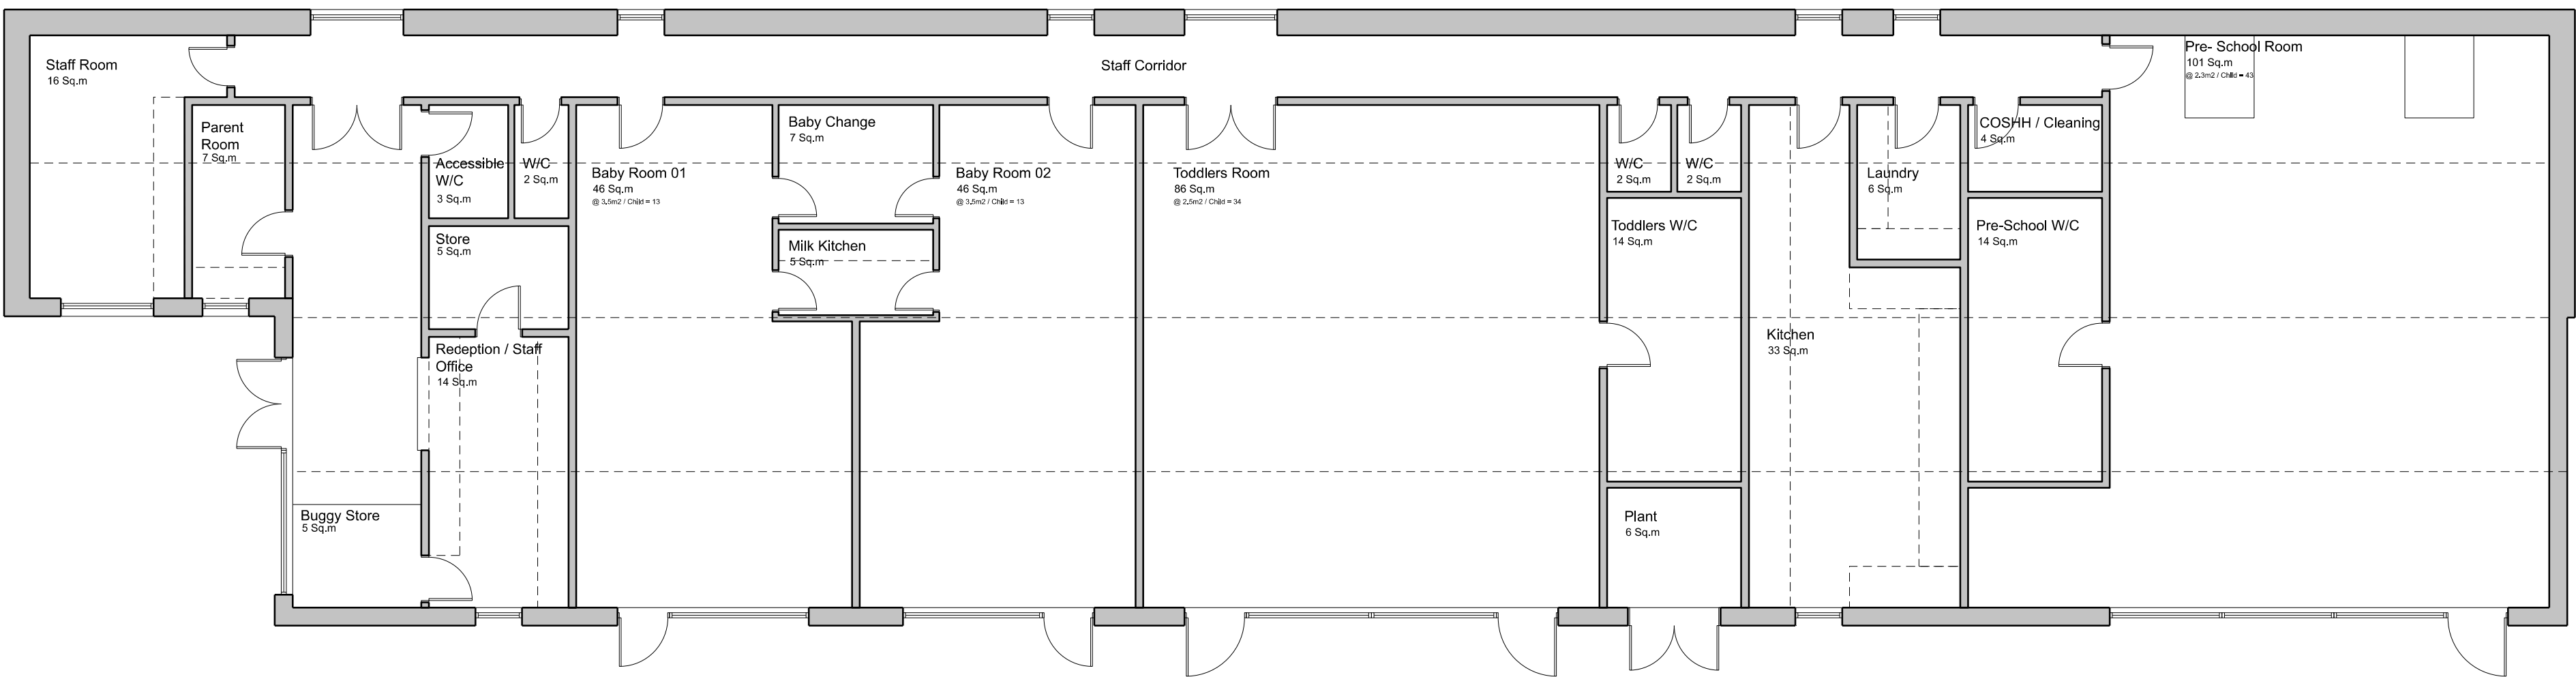


Ground Floor Plan
PROPOSED AREAS:
GIA = 512m²
GEA = 565m²

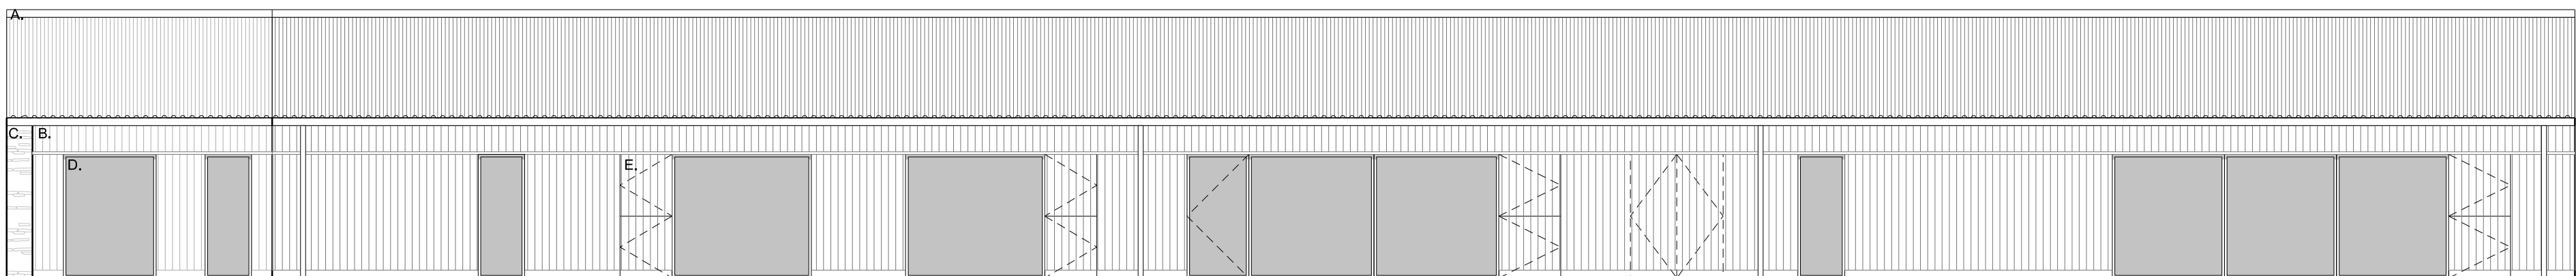


South-East Elevation

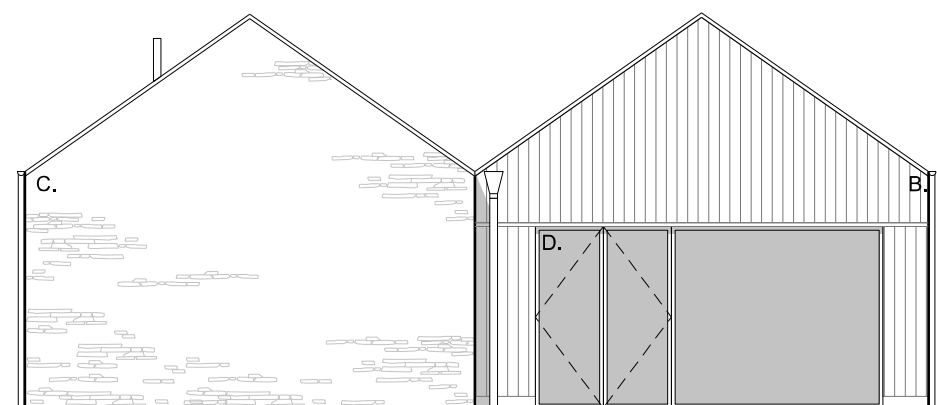

South-West Elevation

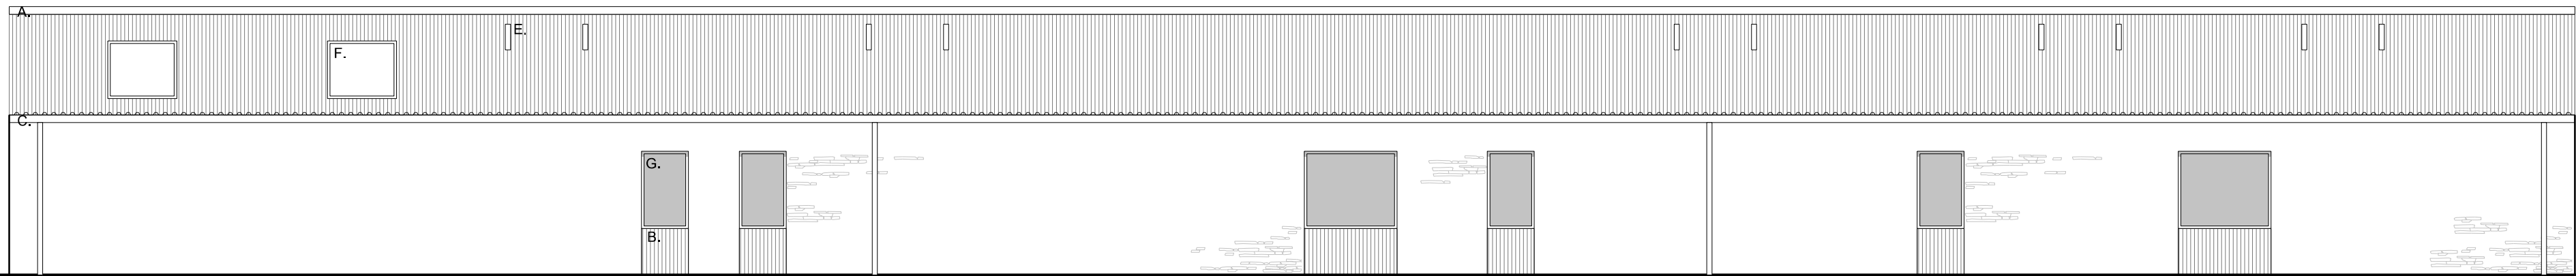

North-West Elevation

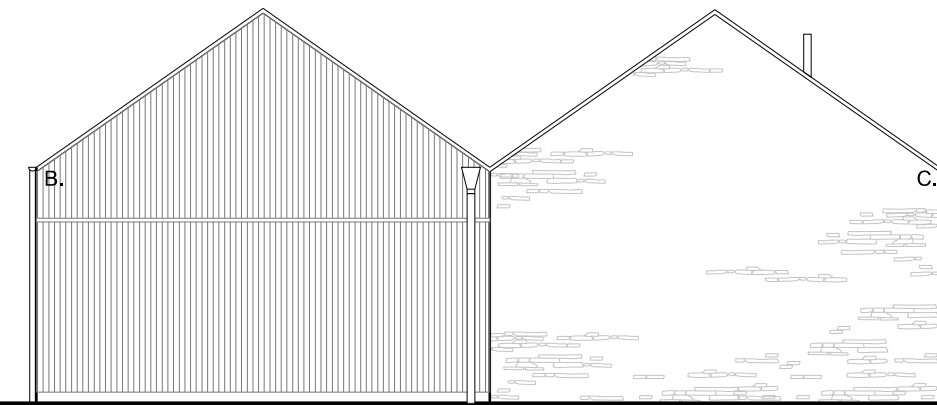

North-East Elevation

B Mar 2026 Addition of scale bar
REV DATE DETAILS

**MITCHELL
ELEY
GOULD**

SOUTHVIEW FARM
Proposed Nursery

Planning OCT 2025 1:100@ISO A1 AM RM
2226 AL(0)022 B

© MITCHELL ELEY GOULD ARCHITECTS 01225 789033
THE ICE HOUSE G/F NORTH OFFICE 124-126 WALCOT STREET BATH BA1 5BG
USE FIGURED DIMENSIONS ONLY