


SCALE BAR 1:100


Material Legend:
A. Concrete Effect Render
B. Timber Cladding, Colour: Dark Green
C. UPVC Aluminium Windows and Doors, Colour: Black
D. Green Roof

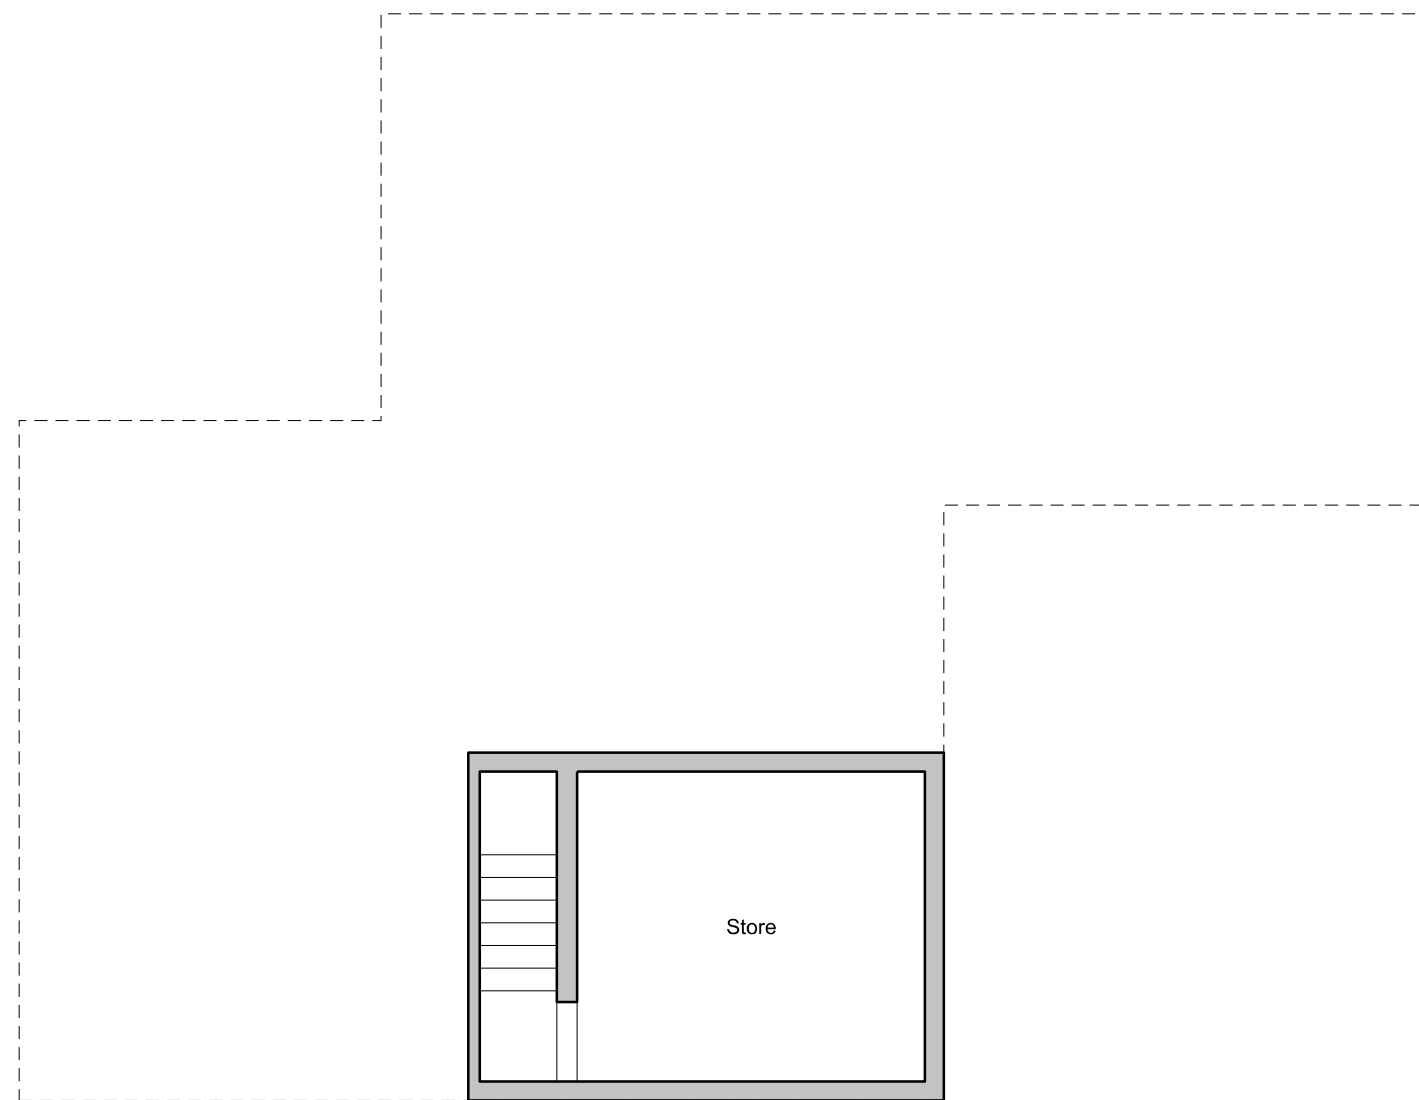


Basement Plan

EXISTING AREAS:
GIA = 255m²
GEA = 285m²

PROPOSED AREAS:
GIA = 246m²
GEA = 276m²

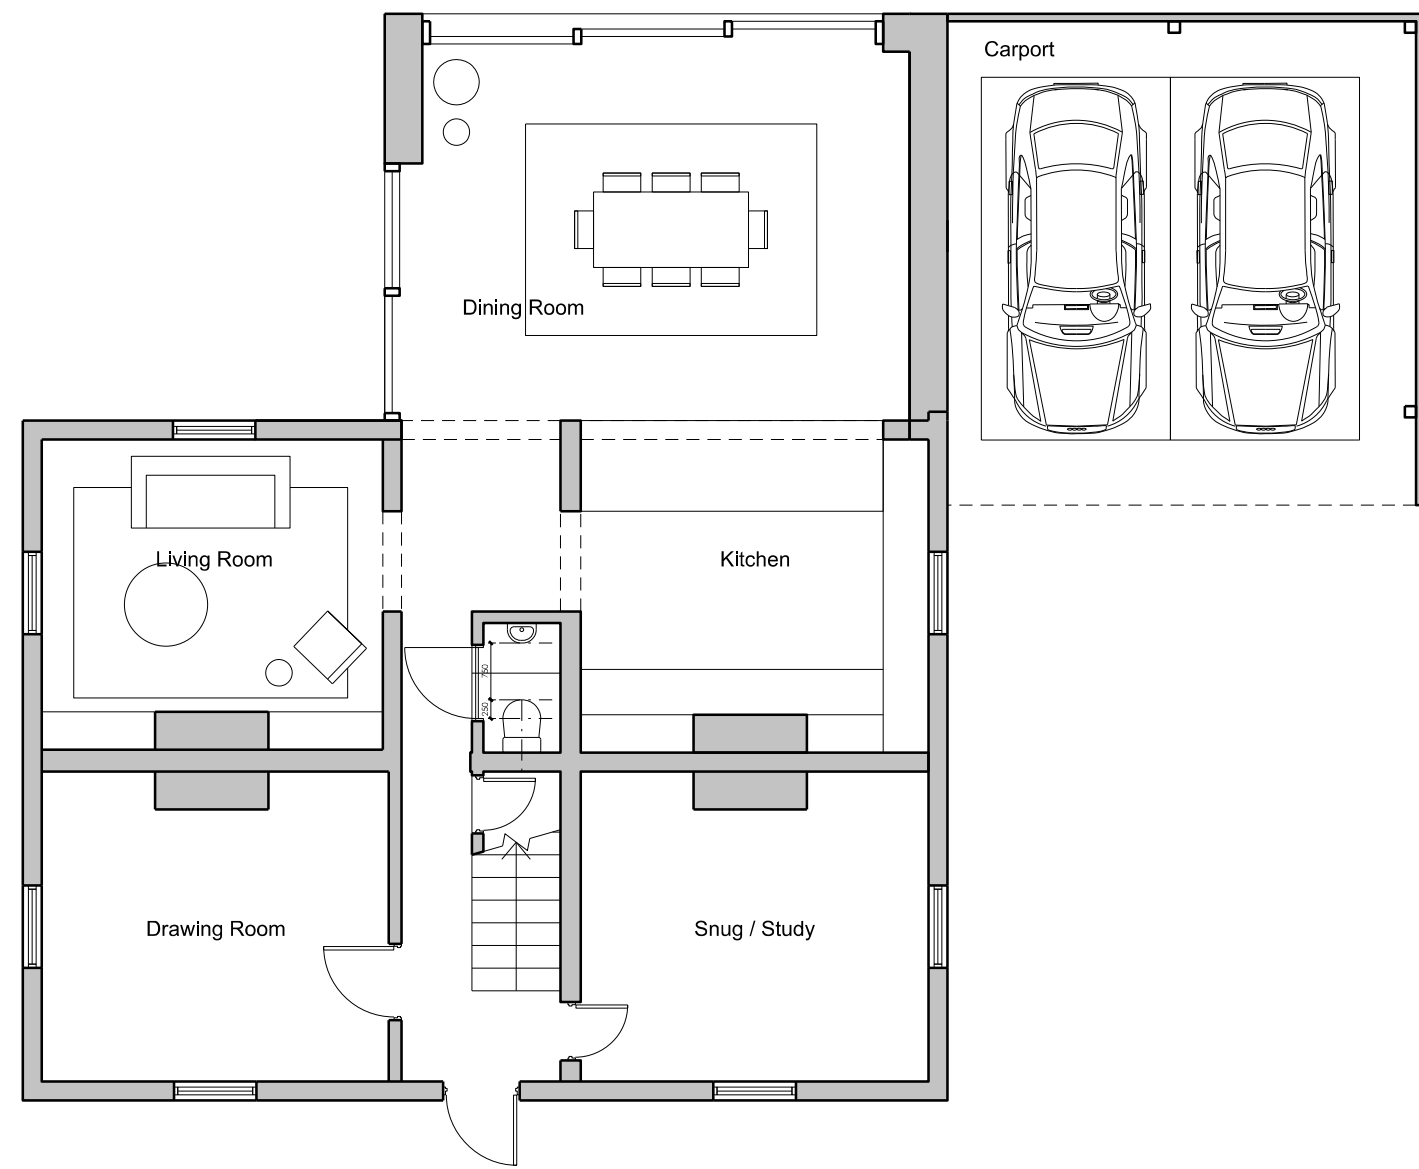

Ground Floor Plan

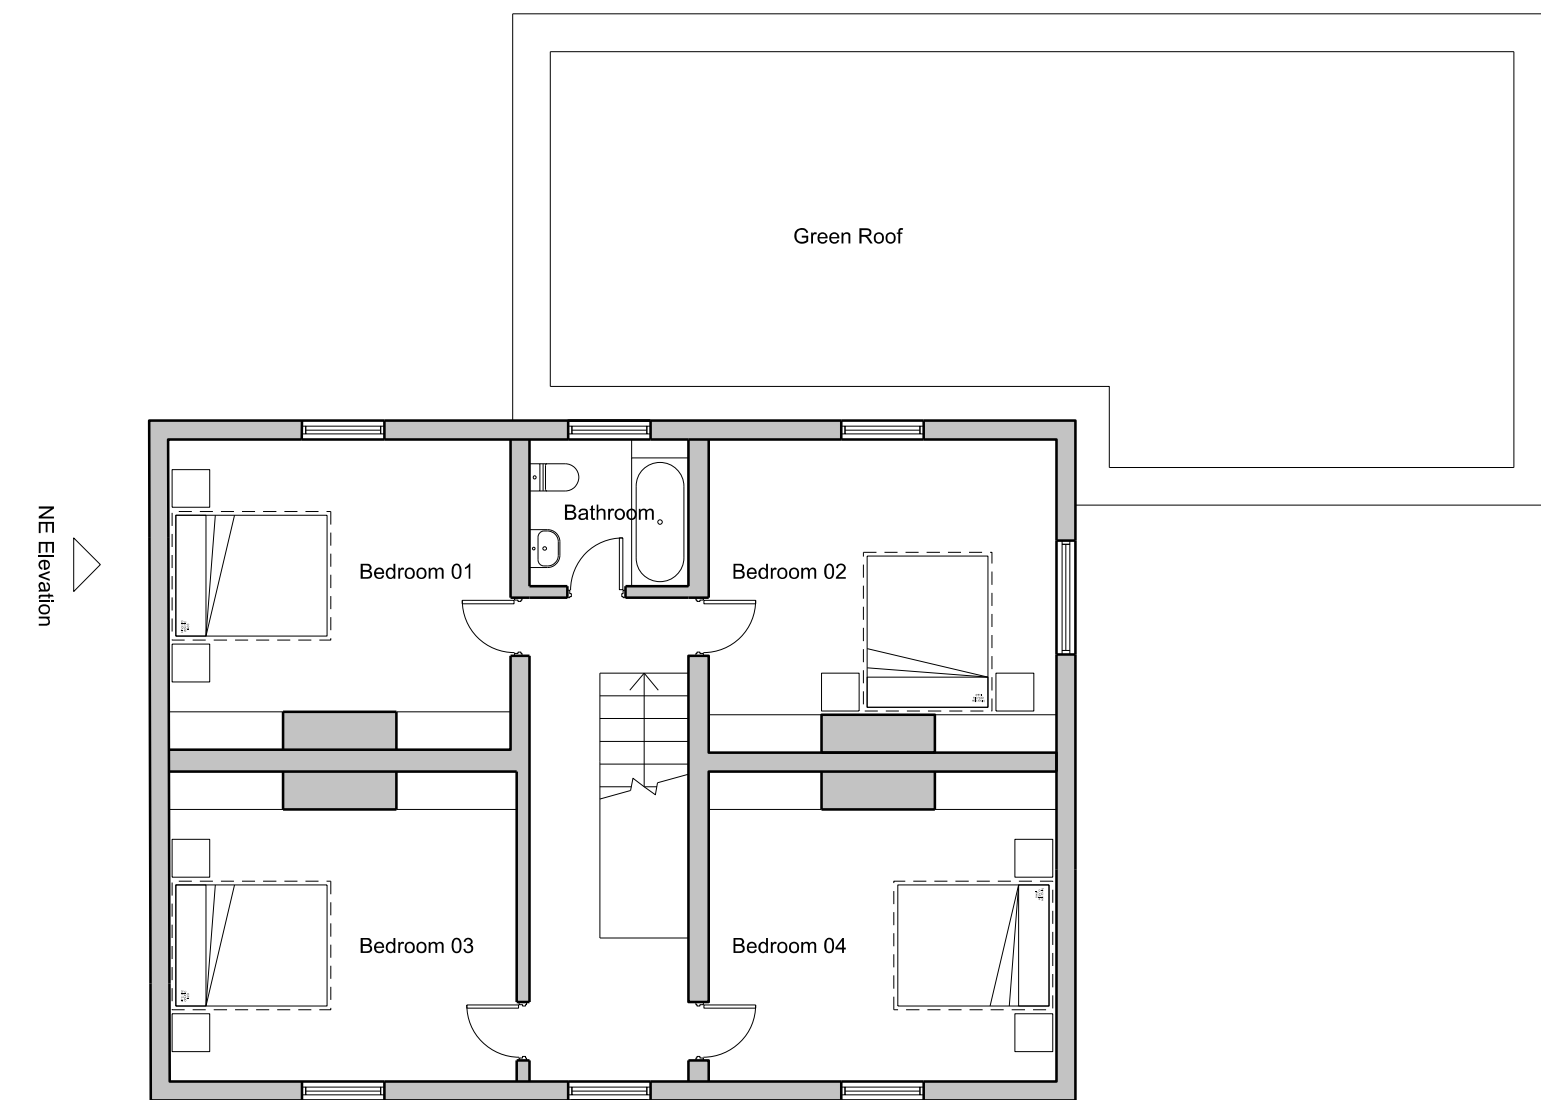


First Floor




South-West Elevation



South-East Elevation

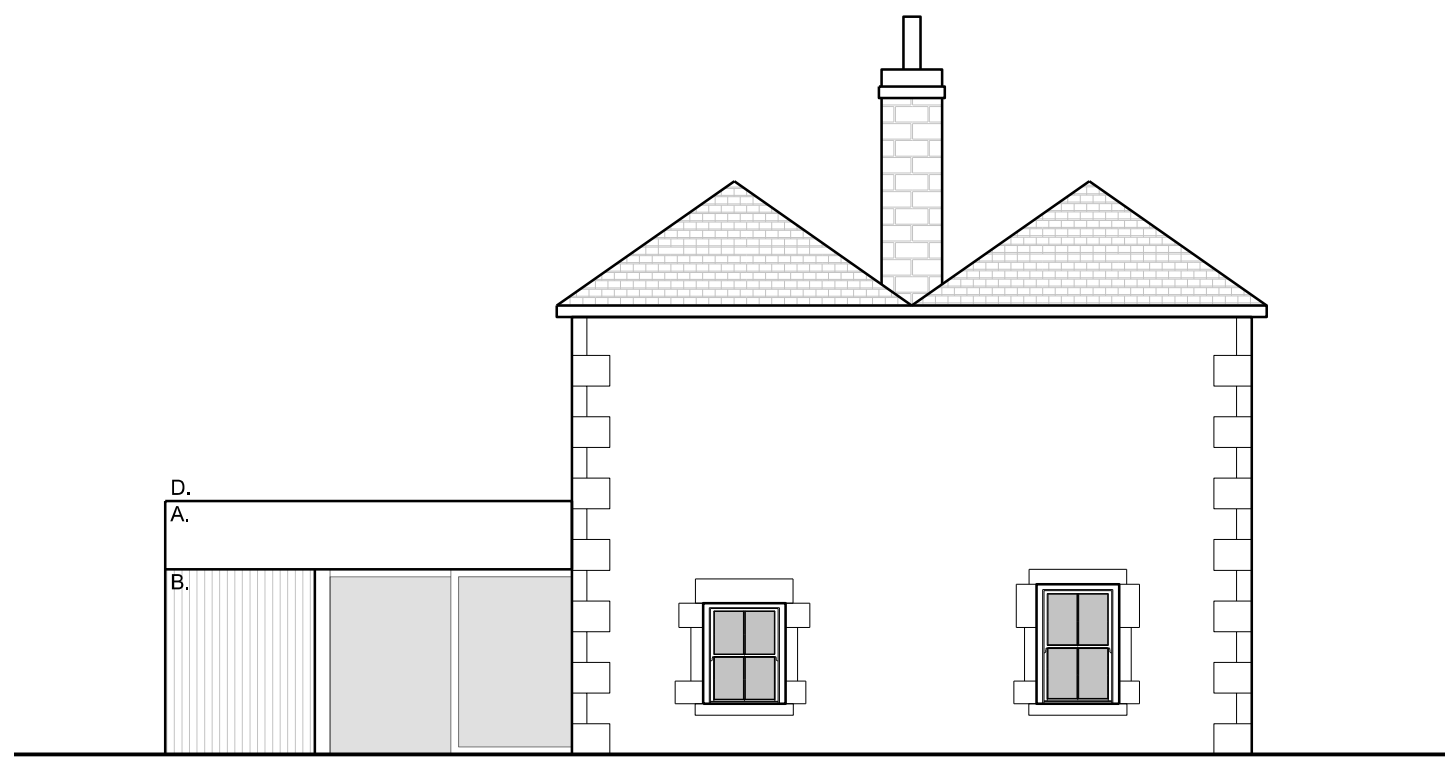

North-East Elevation

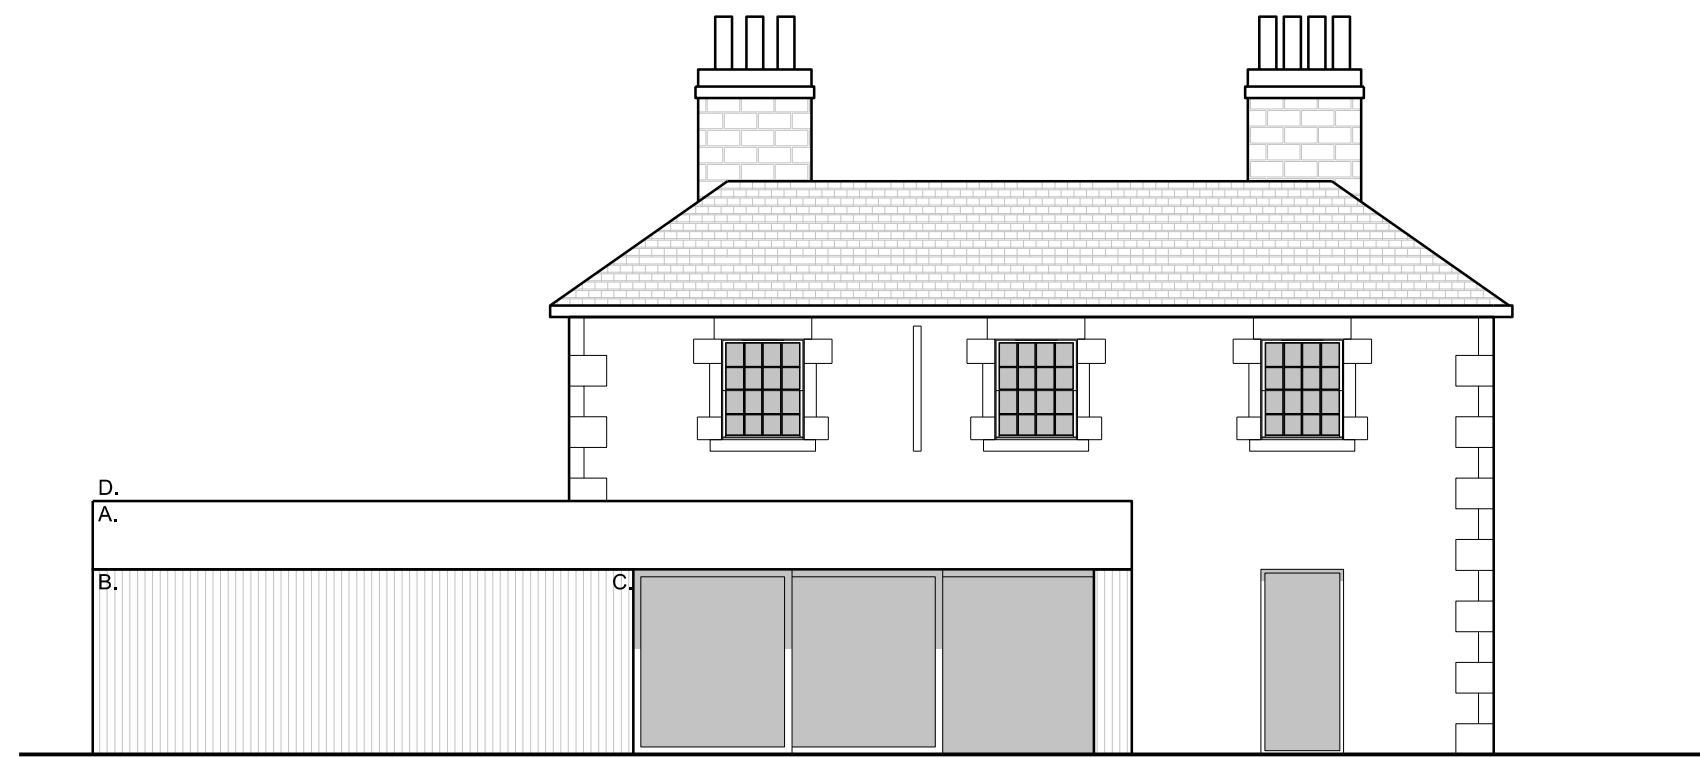

North-West Elevation

B. Mar 2025 Addition of scale bar
A. Jan 2025 Revised extension.

REV DATE DETAILS

**MITCHELL
ELEY
GOULD**

SOUTHVIEW FARM
Proposed Farmhouse

Planning OCT 2025 1:100@ISO A1 AM RM

2226 AL(0)023 B

© MITCHELL ELEY GOULD ARCHITECTS 01225 789033
THE ICE HOUSE G/F NORTH OFFICE 124-126 WALCOT STREET BATH BA1 5BG

USE FIGURED DIMENSIONS ONLY

