


SITE LAYOUT PLAN

SCALE 1:500 @ A4

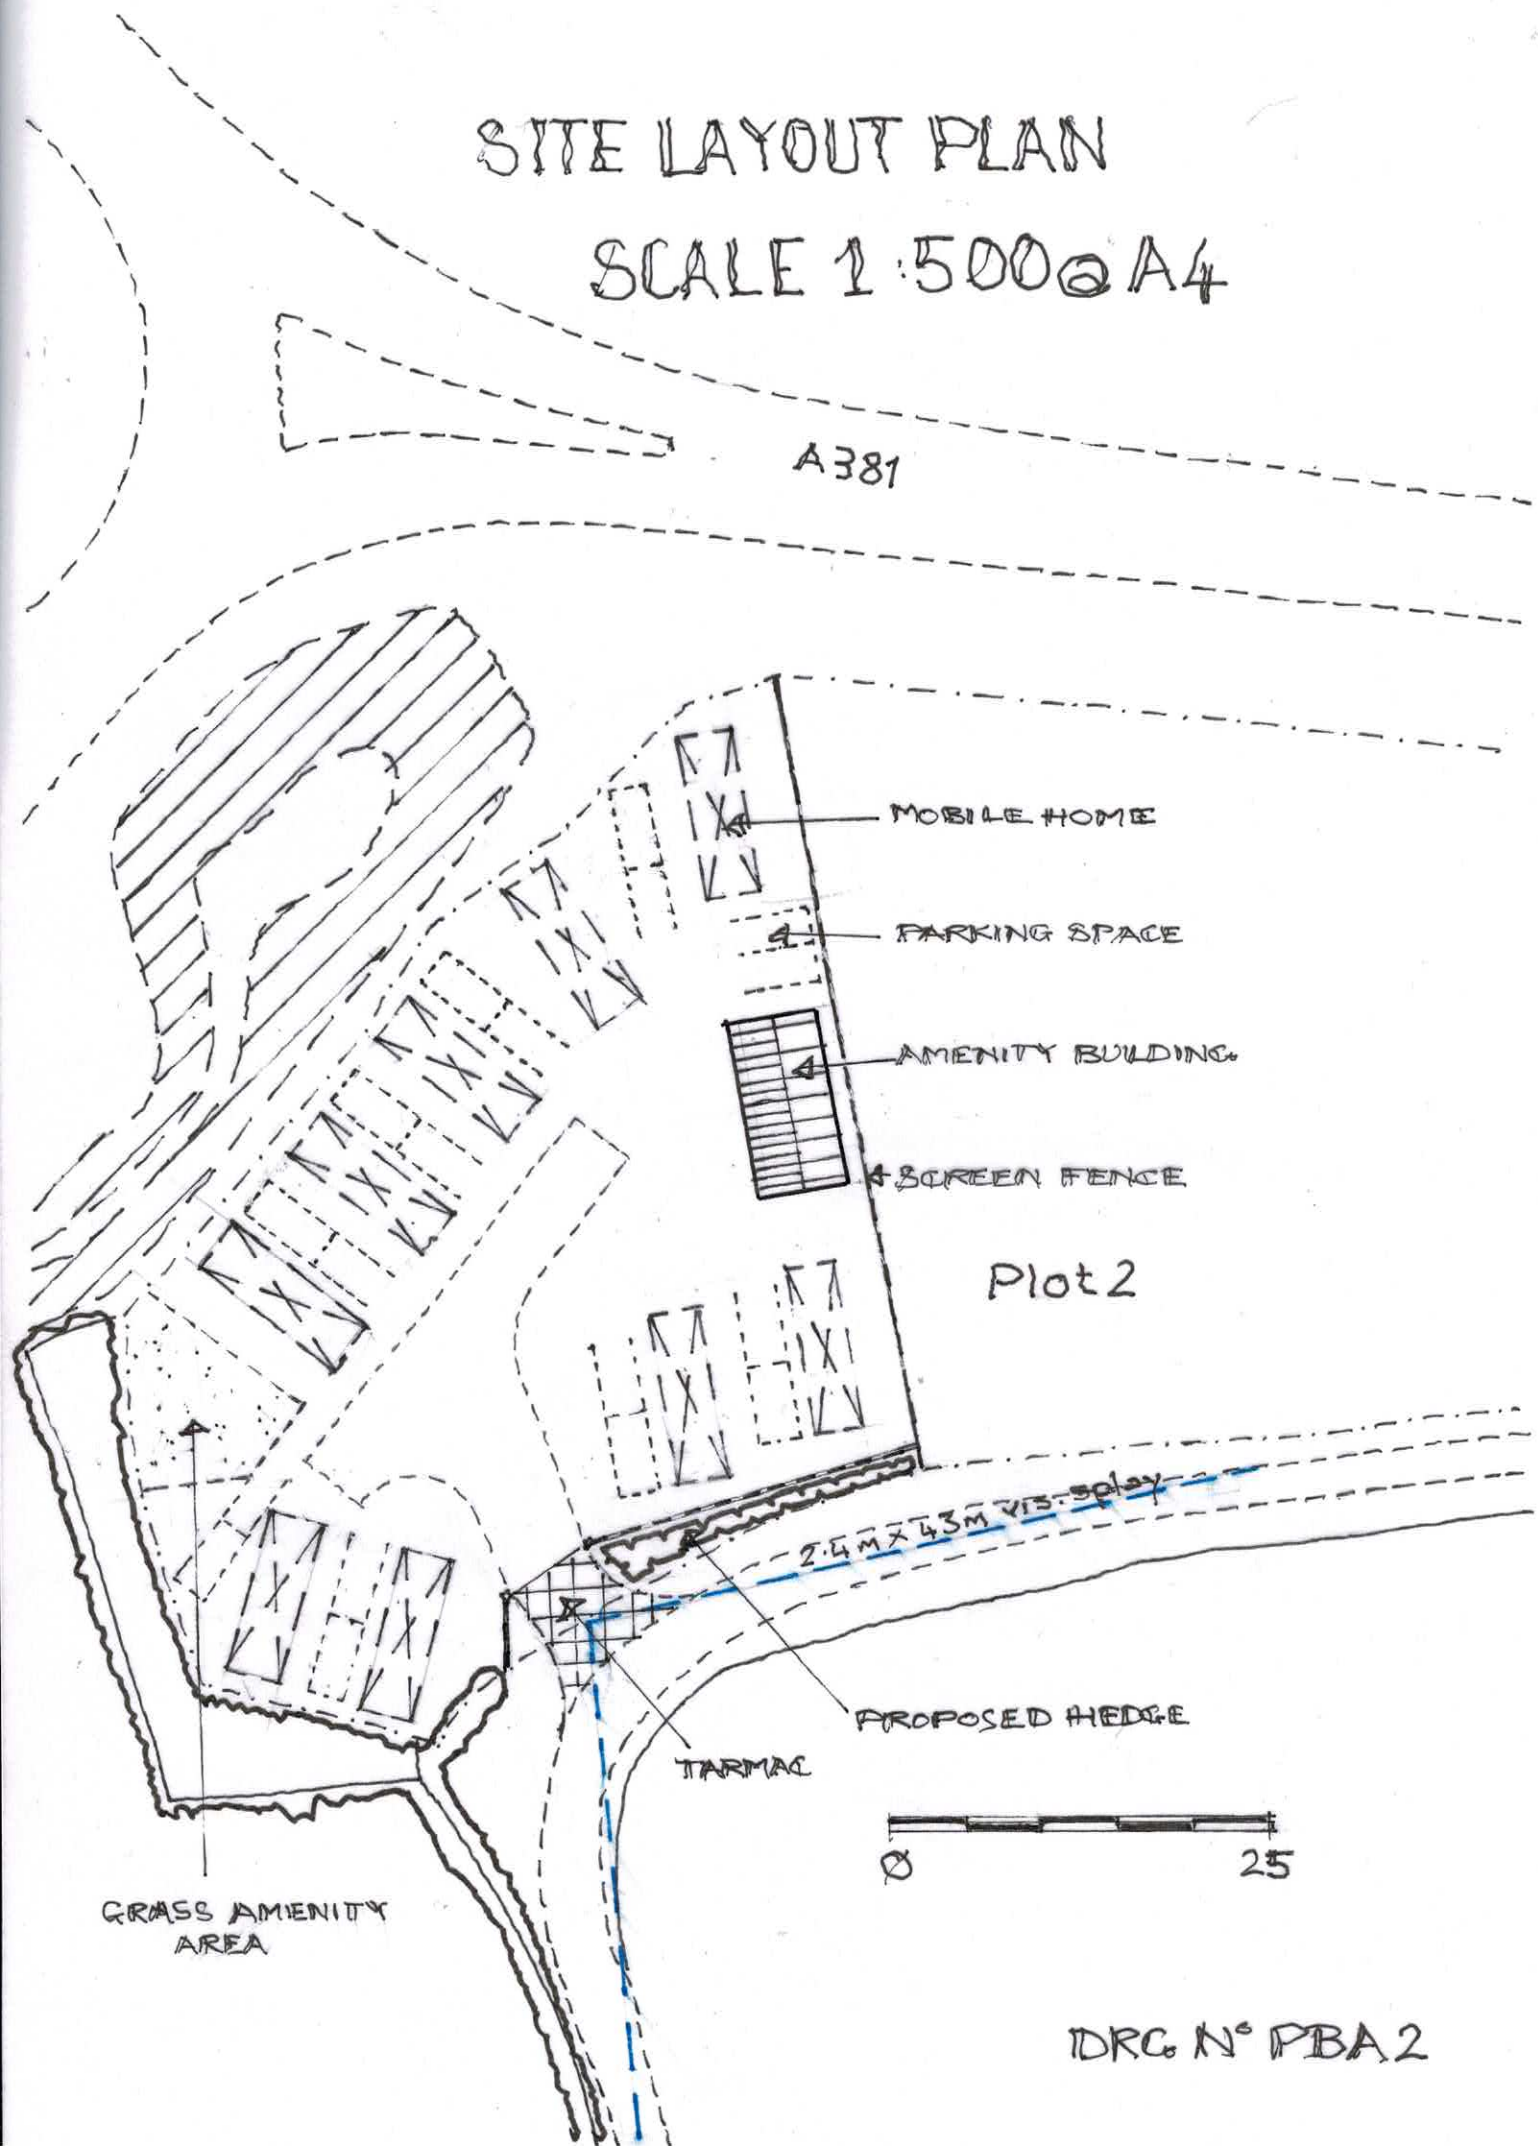

DRG N° PBA 2