


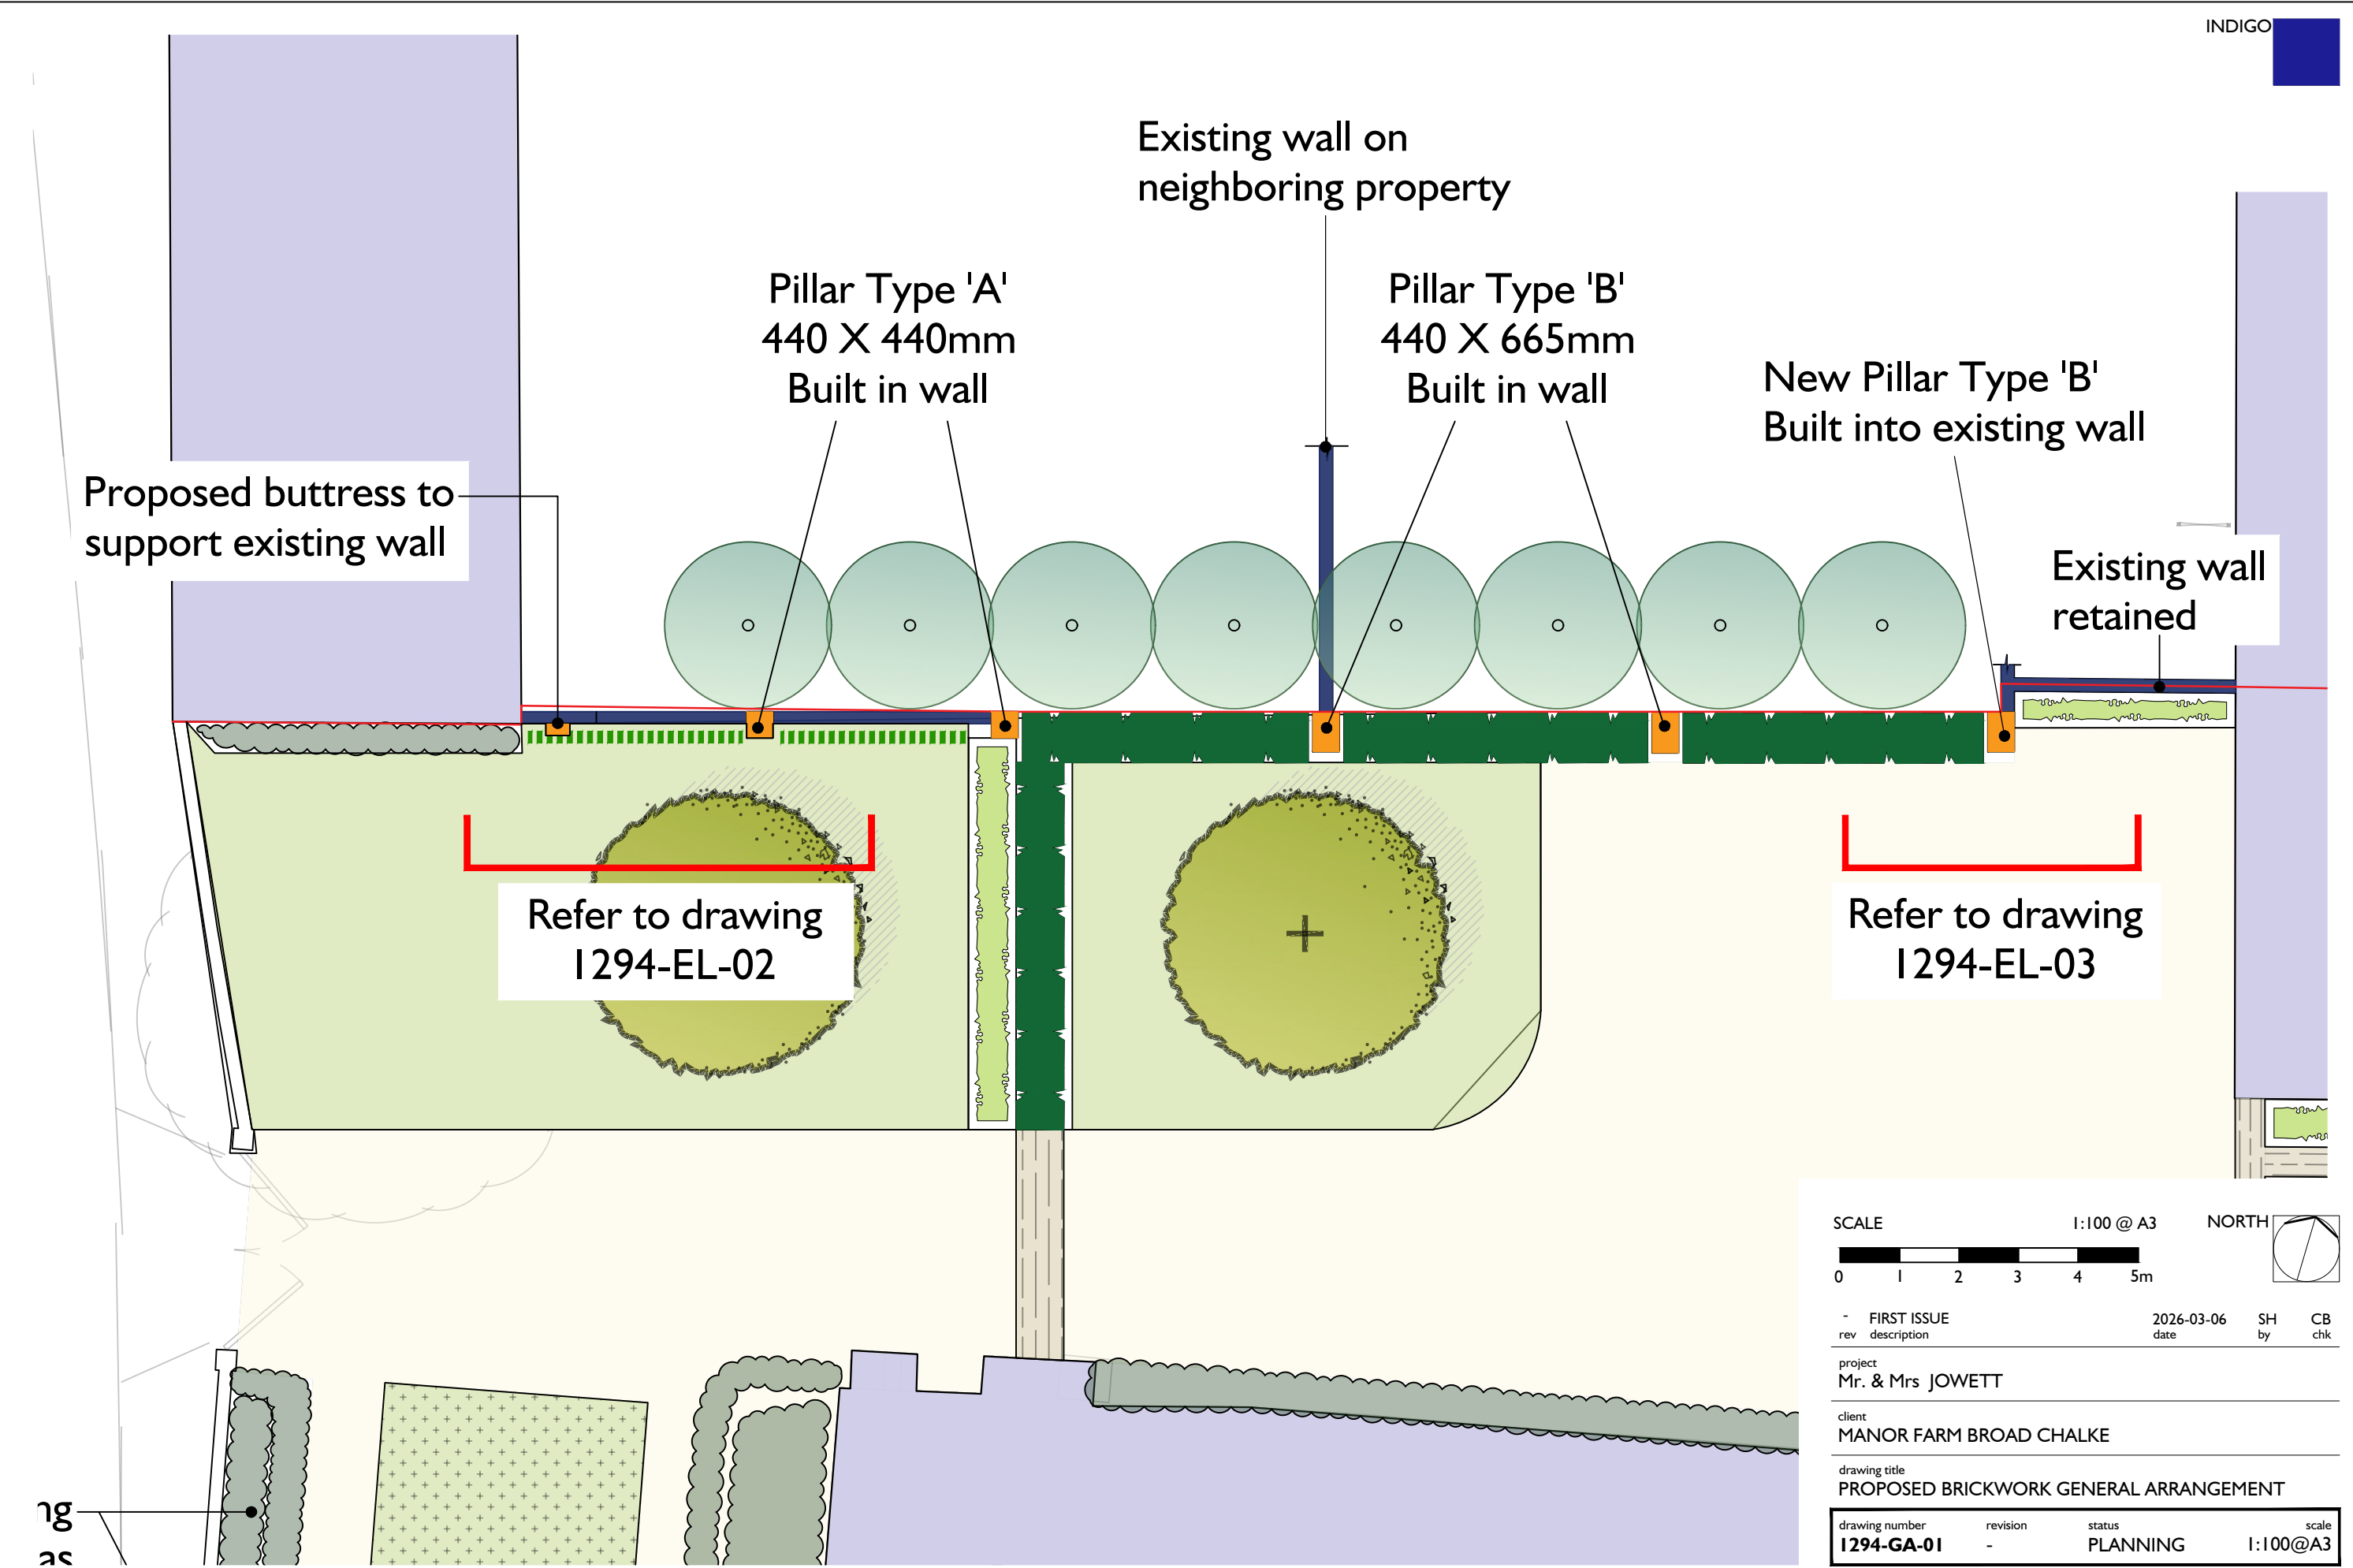

Proposed buttress to support existing wall

Existing wall on neighboring property

Pillar Type 'A'
440 X 440mm
Built in wall

Pillar Type 'B'
440 X 665mm
Built in wall

New Pillar Type 'B'
Built into existing wall

Existing wall retained

Refer to drawing
1294-EL-02

Refer to drawing
1294-EL-03

SCALE 1:100 @ A3
0 1 2 3 4 5m
NORTH

rev	description	date	by	chk
-	FIRST ISSUE	2026-03-06	SH	CB

project
Mr. & Mrs JOWETT

client
MANOR FARM BROAD CHALKE

drawing title
PROPOSED BRICKWORK GENERAL ARRANGEMENT

drawing number	revision	status	scale
1294-GA-01	-	PLANNING	1:100@A3

GENERAL NOTES:
This drawing is to be read in conjunction with all other relevant disciplines drawings, schedules, specifications and supporting information. Any discrepancies are to be reported to Indigo Landscape Architects Limited and resolution sought prior to proceeding. This drawing is subject to copyright.

TEL 01722 340140 ENQUIRIES@INDIGOLANDSCAPE.CO.UK WWW.INDIGOLANDSCAPE.CO.UK
INDIGO LANDSCAPE ARCHITECTS LIMITED